





Front Elevation

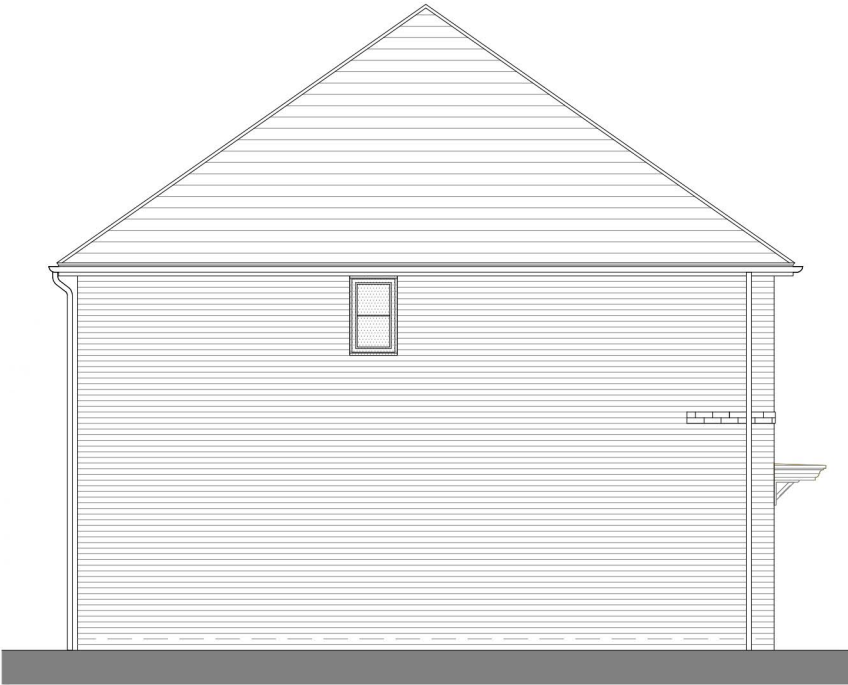


Side Elevation




Rear Elevation

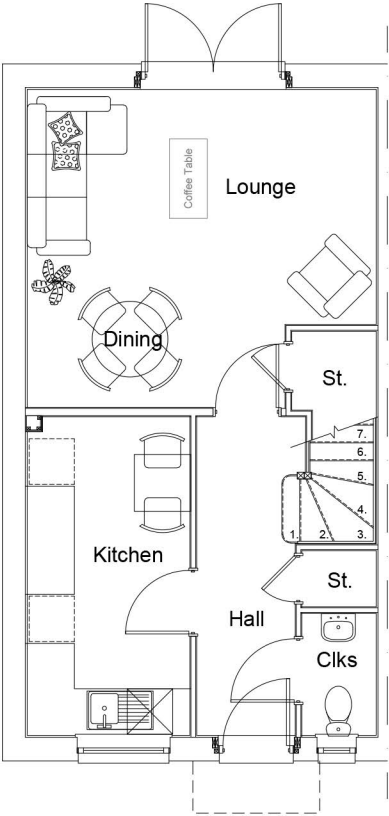

Ground Floor Plan

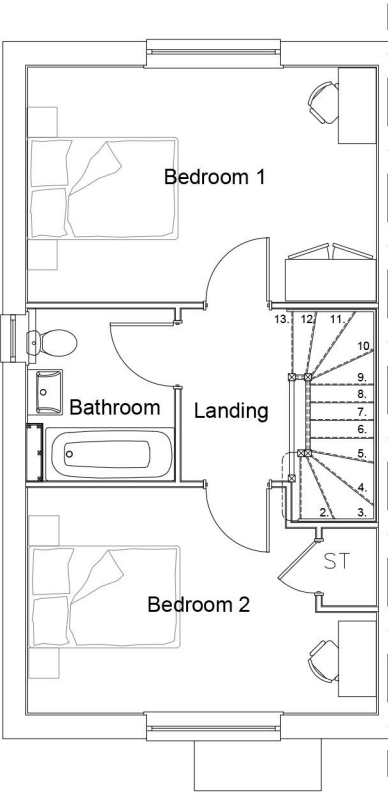

First Floor Plan

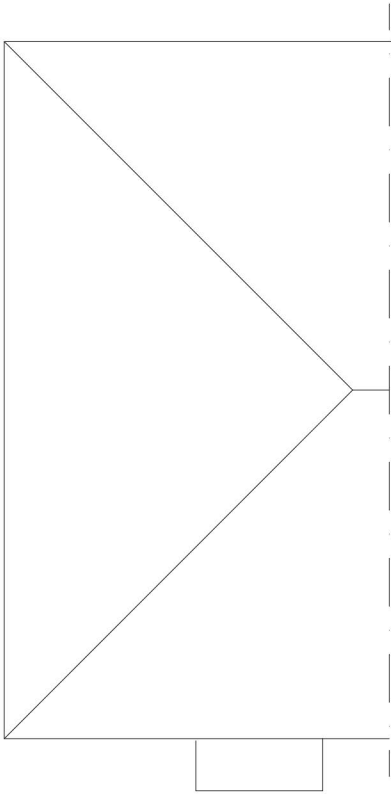

Roof Plan



PLOT No.
As Drawn - 102, 104, 146, 150, 177, 179
Handed - 103, 105, 128, 148, 151, 178, 180

House Type	Variation	Option
Bellflower		
Bedrooms	2	4
Sq.ft	863	Sq.m 80.2

Rev	Description	Date	Au	Ch
A	Planning Issue	28.07.26	KLH	WWM
B	Roof Plan added	12.08.26	RA	

Project	Foxhole Farm, Bolney		
Drawing	House Type - Bellflower - End Floor plans and Elevation - Option 2 (Brick)		
Client	Cala Homes (South Home Counties)		
Job no.	CALA250729	Date	July 2026
Dwg no.	HT.BE.END.pe2	Rev.	B
Author	KLH	Checker	Scale 1:100 at A3
Status	PLANNING	Office	Romsey
Client ref.			

