





Front Elevation




Rear Elevation

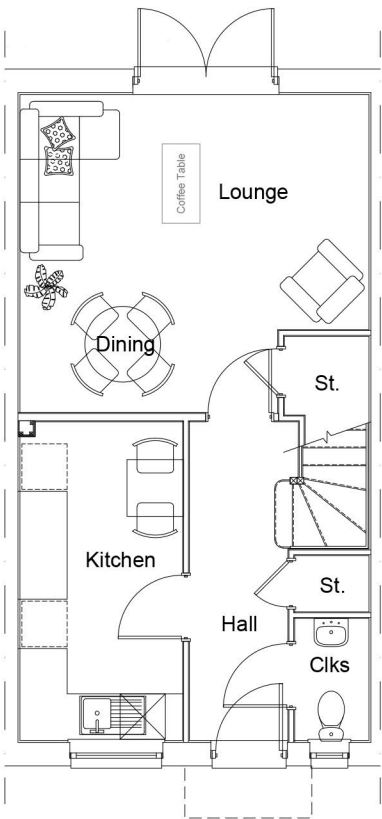

Ground Floor Plan

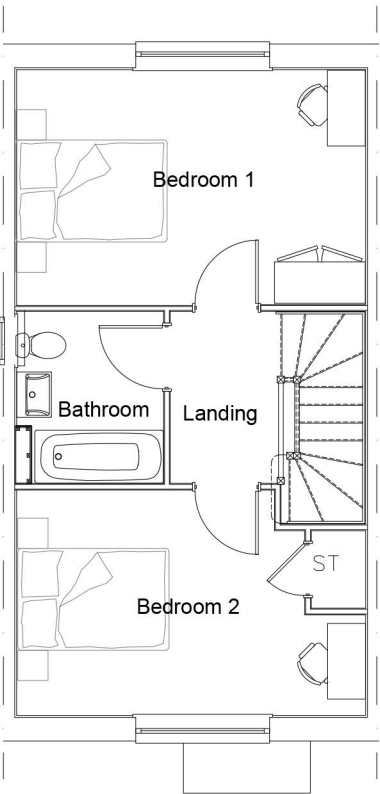

First Floor Plan

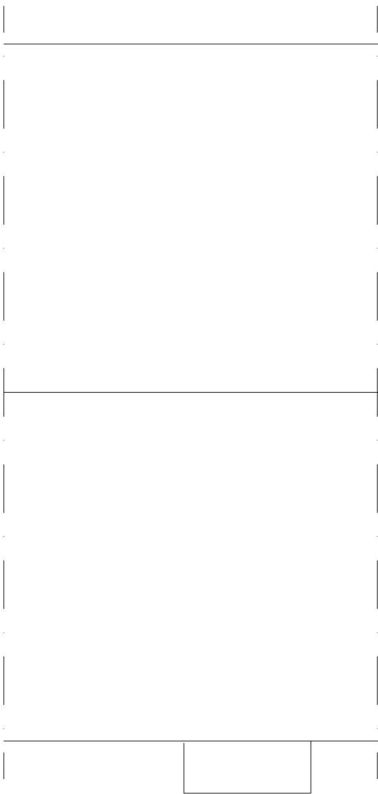

Roof Plan

PLOT No.
As Drawn - 11, 14, 24, 41, 127, 147
Handed - 10

House Type	Variation	Option
Bellflower		
Bedrooms	2	4
Sq.ft	863	Sq.m 80.2



Romsey T:01794 367703
Portishead T:01275 407000
London T:01794 367703

www.thrivearchitects.co.uk

Rev	Description
A	Planning Issue
B	Roof Plan added

Date	Au	Ch
28.07.26	KLH	WWM
12.08.26	RA	

Project	Foxhole Farm, Bolney		
Drawing	House Type - Bellflower- Mid Floor Plans and Elevations - Option 1 (Brick)		
Client	Cala Homes (South Home Counties)		
Job no.	CALA250729	Date	July 2026
Dwg no.	HT.BE.MID.pe1	Rev.	B
Author	KLH	Checker	Scale 1:100 at A3
Status	PLANNING	Office	Romsey
Client ref.			

