





Front Elevation

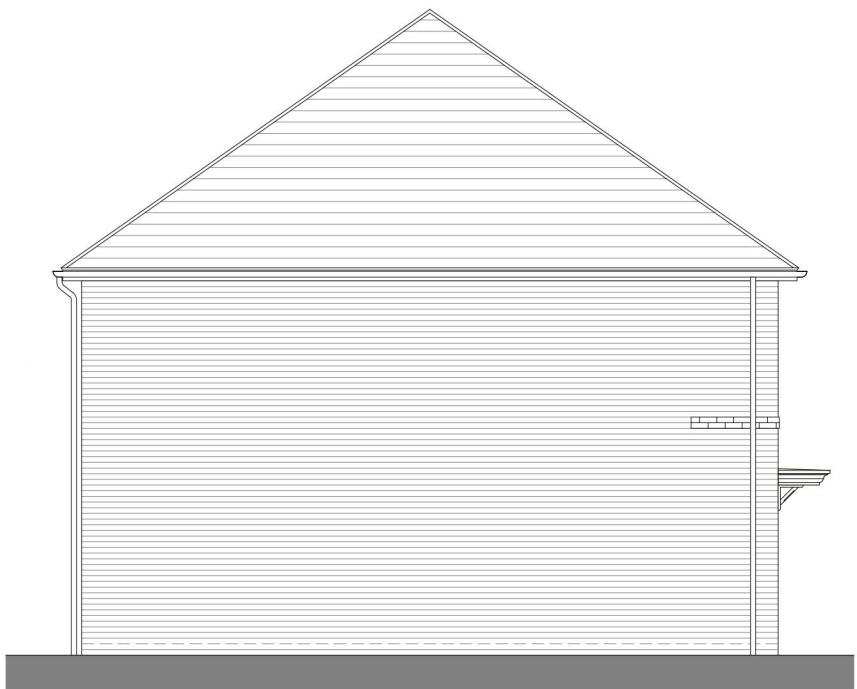


Side Elevation




Rear Elevation

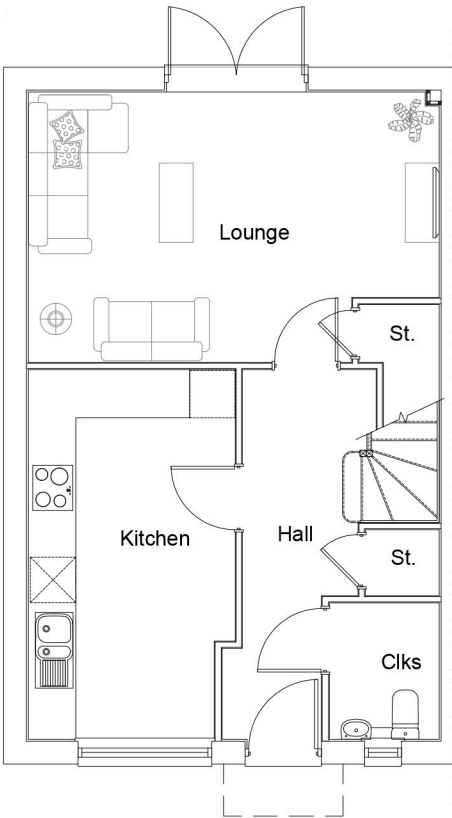

Ground Floor Plan

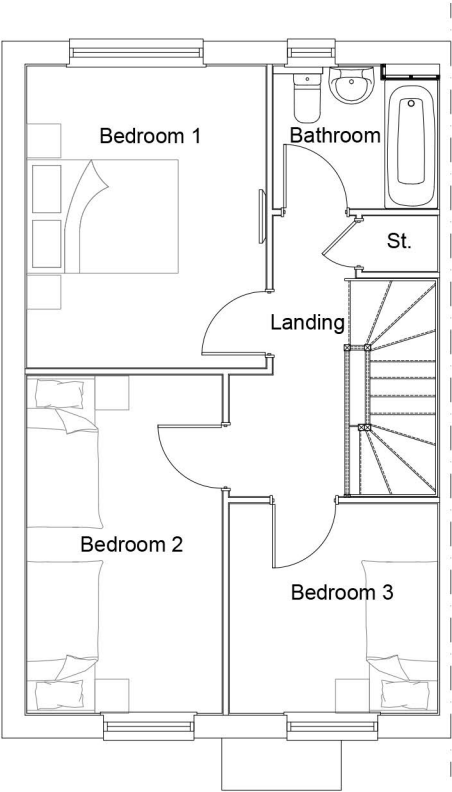

First Floor Plan

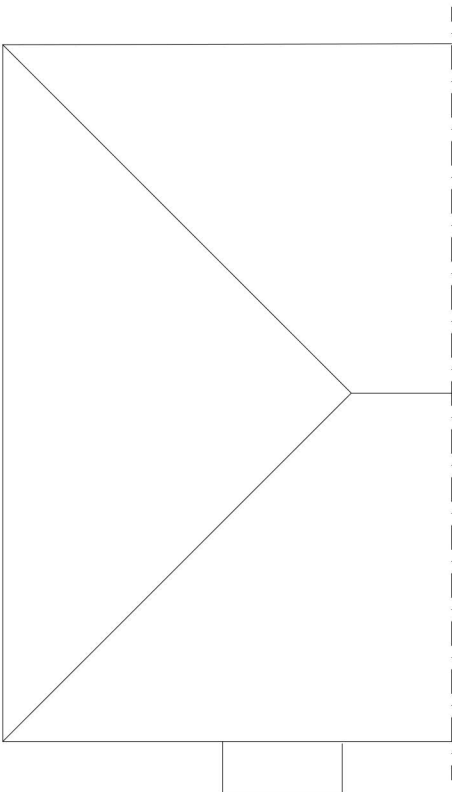

Roof Plan



PLOT No.
As Drawn - 106
Handed - 107

House Type	Clover	Variation	Option
Bedrooms	3	Persons	5
Sq.ft	1004	Sq.m	93.3

Romsey T:01794 367703
Portishead T:01275 407000
London T:01794 367703

www.thrivearchitects.co.uk

Rev	Description
A	Planning Issue
B	Roof Plan added

Date	Au	Ch
28.07.26	KLH	WWM
12.08.26	RA	

Project	Foxhole Farm, Bolney		
Drawing	House Type - Clover - End Floor plans and Elevations - Option 2 (Brick)		
Client	Cala Homes (South Home Counties)		
Job no.	CALA250729	Date	July 2026
Dwg no.	HT.CL.END.pe2	Rev.	B
Author	KLH	Checker	Scale 1:100 at A3
Status	PLANNING	Office	Romsey
Client ref.			

