




Front Elevation




Side Elevation




Side Elevation

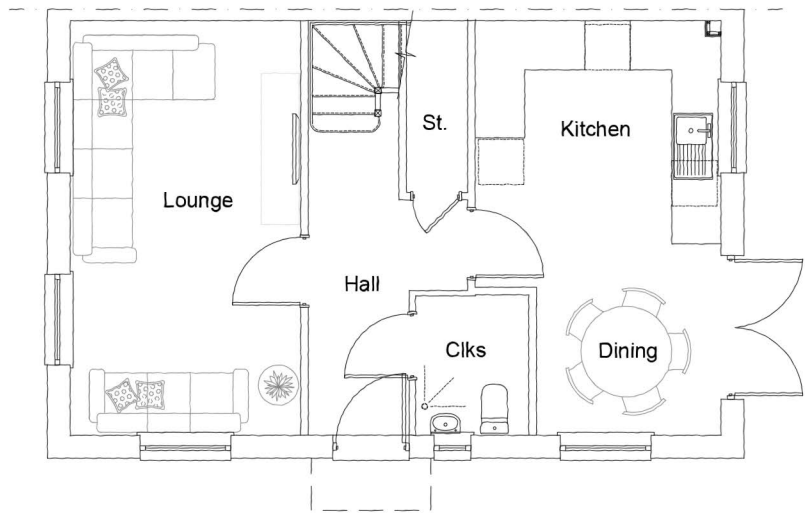

Ground Floor Plan

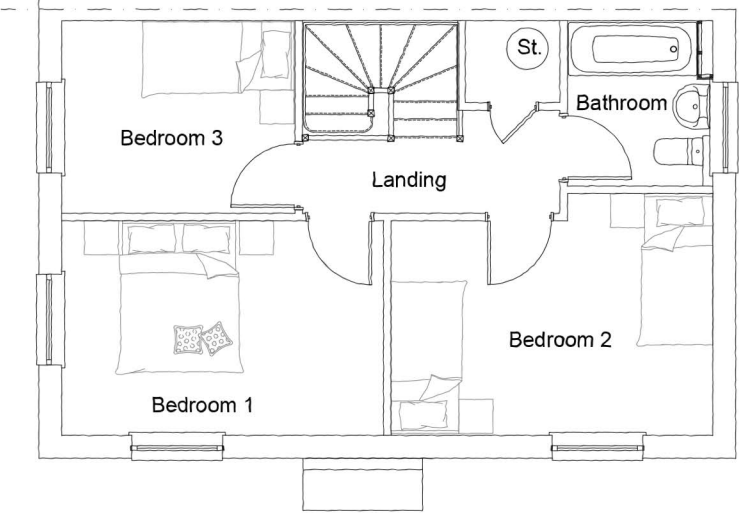

First Floor Plan

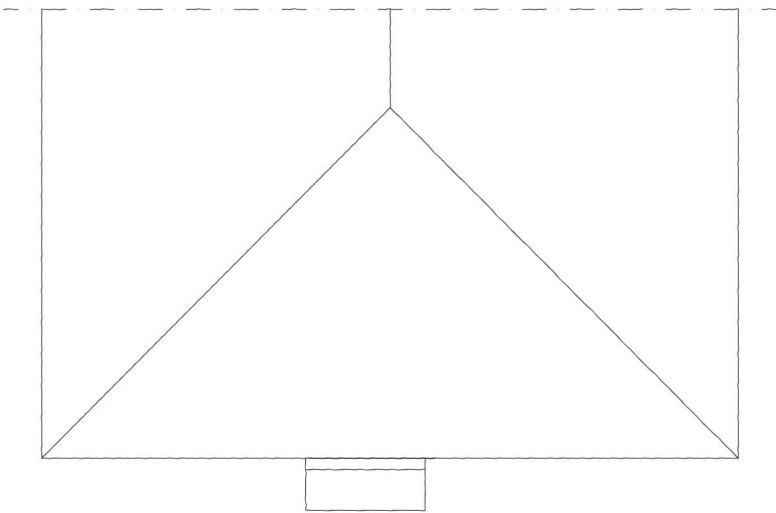

Roof Plan

PLOT No.
As Drawn -
Handed - 126

House Type	Daisy	Variation	Option
Bedrooms	3	Persons	5
Sq.ft	1006	Sq.m	93.54



Romsey T:01794 367703
Portishead T:01275 407000
London T:01794 367703
www.thrivearchitects.co.uk

Rev	Description	Date	Au	Ch
A	Planning Issue	28.07.26	KLH	WWM
B	Roof Plan added	12.08.26	RA	

Project	Foxhole Farm, Bolney		
Drawing	House Type Daisy - End Floor plans and Elevations - Option 2 (Brick)		
Client	Cala Homes (South Home Counties)		
Job no.	CALA250729	Date	July 2026
Dwg no.	HT.DA.END.e2	Rev.	B
Author	KLH	Checker	Scale 1:100 at A3
Status	PLANNING	Office	Romsey
Client ref.			

