





Front Elevation

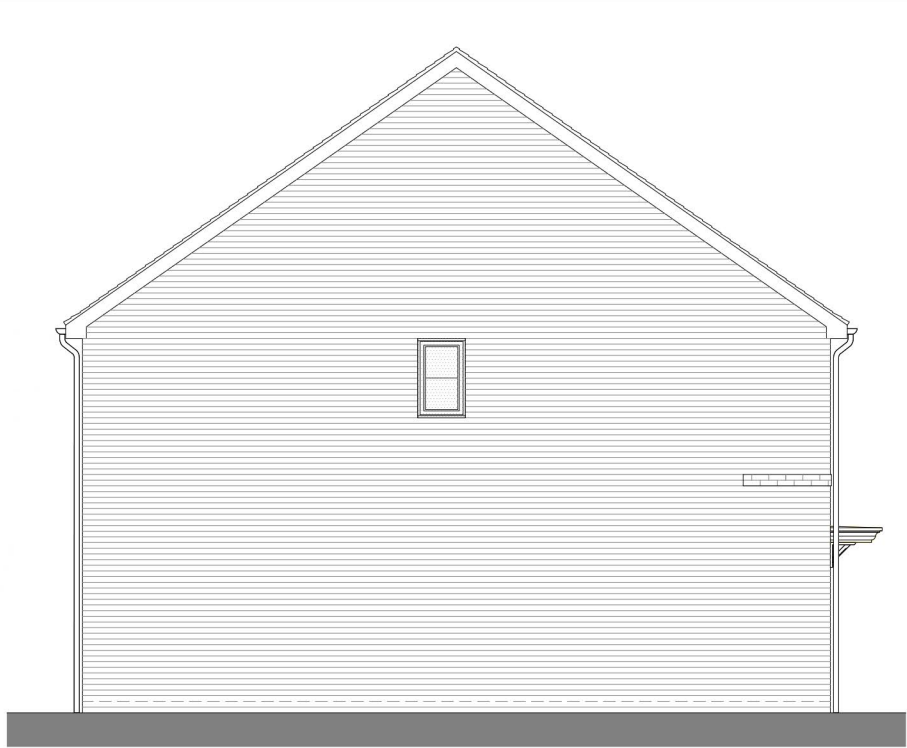


Side Elevation



Rear Elevation

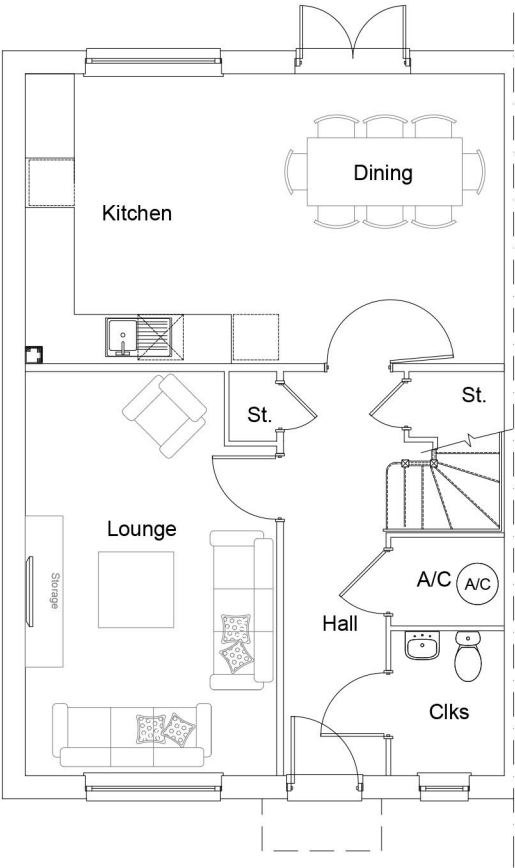

Ground Floor Plan

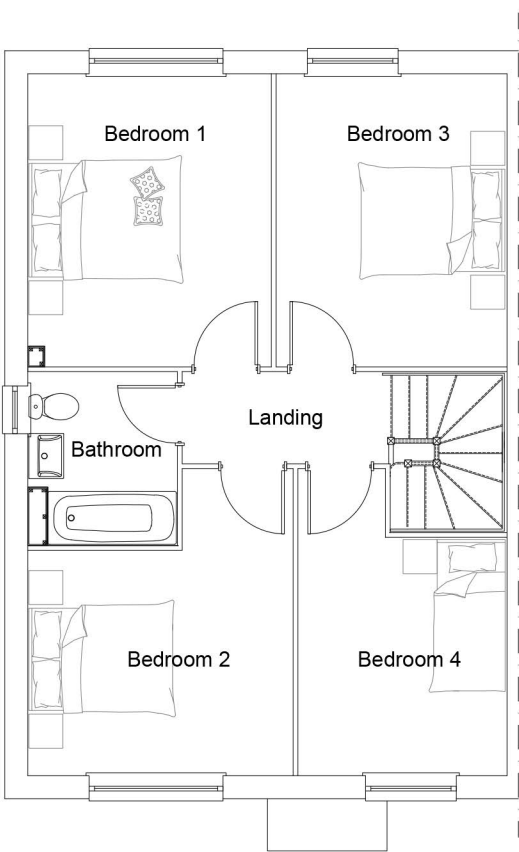

First Floor Plan



Roof Plan



PLOT No. As Drawn - 49 Handed - 48			
House Type	Heather	Variation	Option 1
Bedrooms	4	Persons	7
Sq.ft	1253	Sq.m	116.46

Romsey	T:01794 367703	Rev	Description		Date	Au	Ch
Portishead	T:01275 407000	A	Planning Issue		28.07.26	KLH	WWM
London	T:01794 367703	B	Roof Plan added		12.08.26	RA	

www.thrivearchitects.co.uk

This drawing is the copyright of Thrive Architects Ltd ©. All rights reserved. Ordnance Survey Data © Crown Copyright. All rights reserved. Licence No. 100007359. Permission is granted to scale from this drawing for the purposes of **Local Authority Planning Applications only**. For all other purposes DO NOT scale from this drawing. Contractors, sub-contractors and suppliers are to check all relevant dimensions and levels of the site and building before commencing any shop drawings or building work. Any discrepancies should be recorded to the Architect. Where applicable this drawing is to be read in conjunction with the Consultants' drawings / Clients' Construction Specification.

Project	Foxhole Farm, Bolney		
Drawing	House Type - Heather - End Floor plans and Elevations- Option 1 (Brick)		
Client	Cala Homes (South Home Counties)		
Job no.	CALA250729	Date	July 2026
Dwg no.	HT.HE.END.pe-1	Rev.	B
Author	KLH	Checker	Scale 1:100 at A3
Status	PLANNING	Office	Romsey
Client ref.			

