






Front Elevation

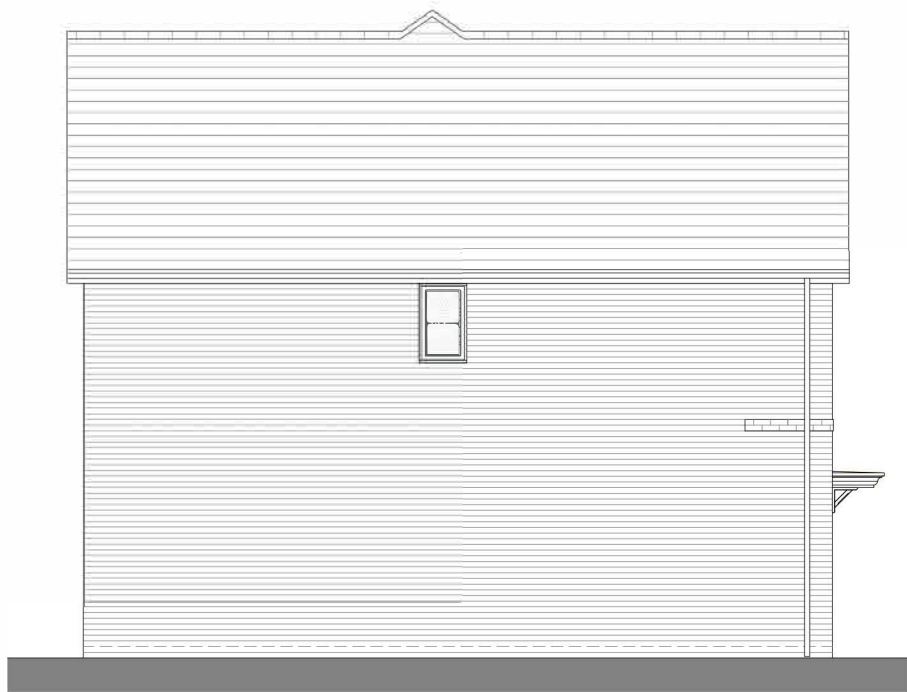


Side Elevation

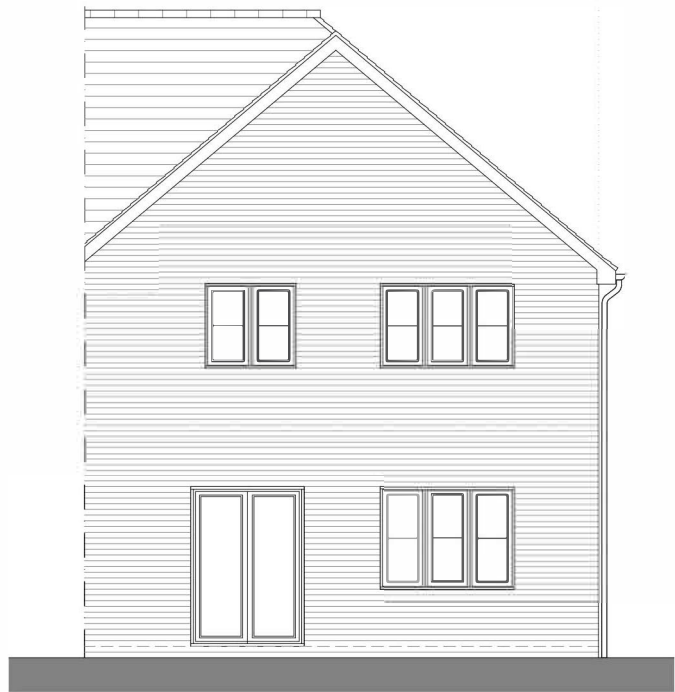


Rear Elevation

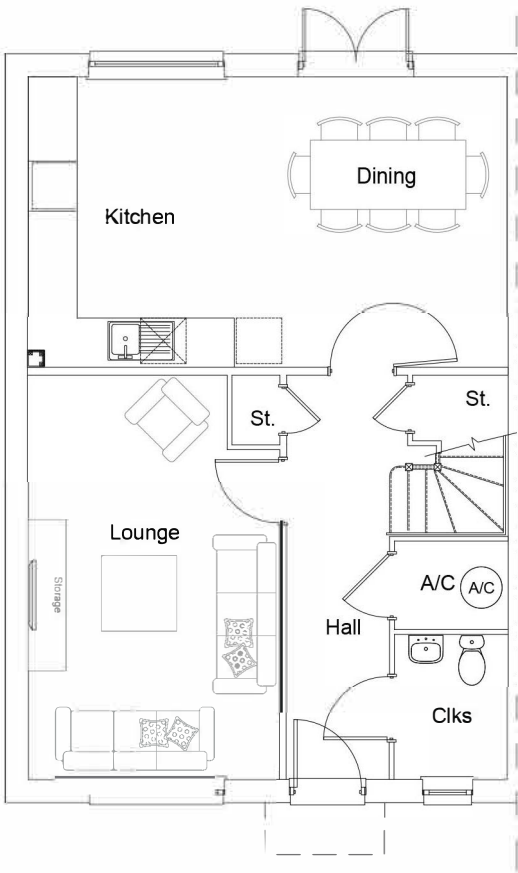

Ground Floor Plan

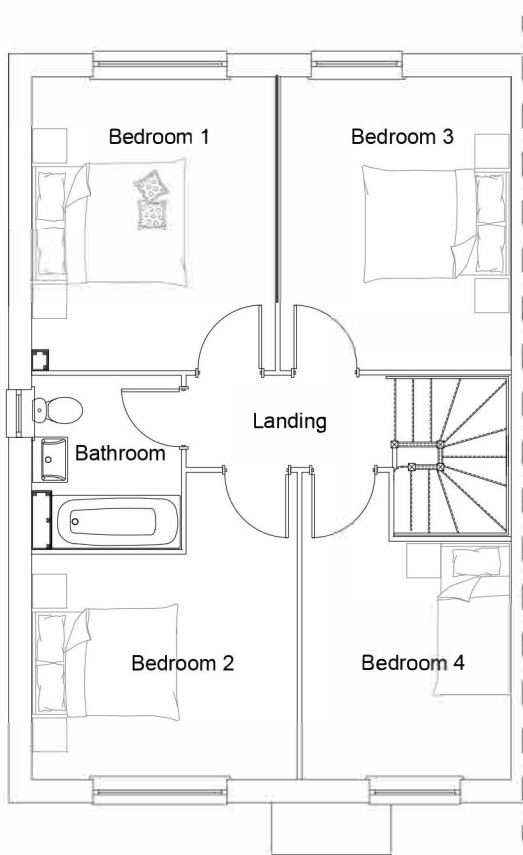

First Floor Plan

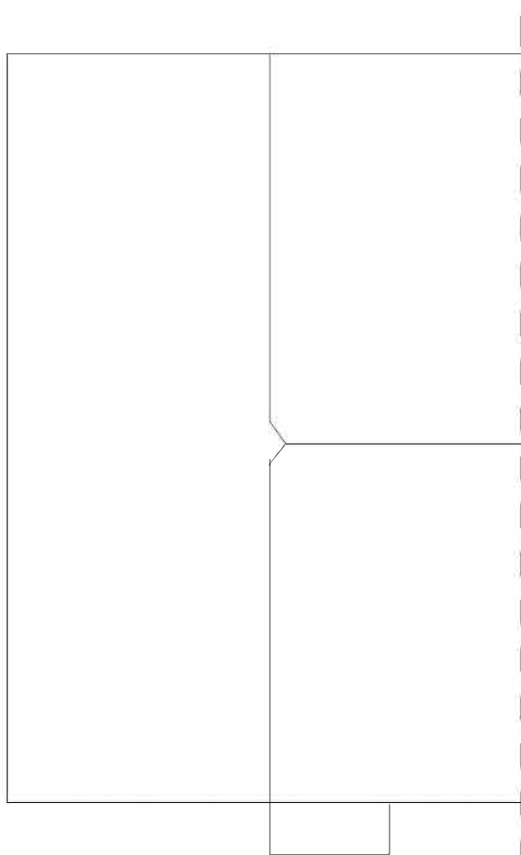

Roof Plan



PLOT No. As Drawn - 12 Handed -			
House Type	Heather	Variation	Option 2
Bedrooms	4	Persons	7
Sq.ft	1253	Sq.m	116.46

Rev	Description	Date	Au	Ch
A	Planning Issue	28.07.26	KLH	WWM
B	Roof Plan added	12.08.26	RA	

Project	Foxhole Farm, Bolney		
Drawing	House Type - Heather- End Floor plans and Elevations- Option 2 (Brick)		
Client	Cala Homes (South Home Counties)		
Job no.	CALA250729	Date	July 2026
Dwg no.	HT.HE.END.pe-2	Rev.	B
Author	KLH	Checker	Scale 1:100 at A3
Status	PLANNING	Office	Romsey
Client ref.			