




Ground Floor Plan



First Floor Plan

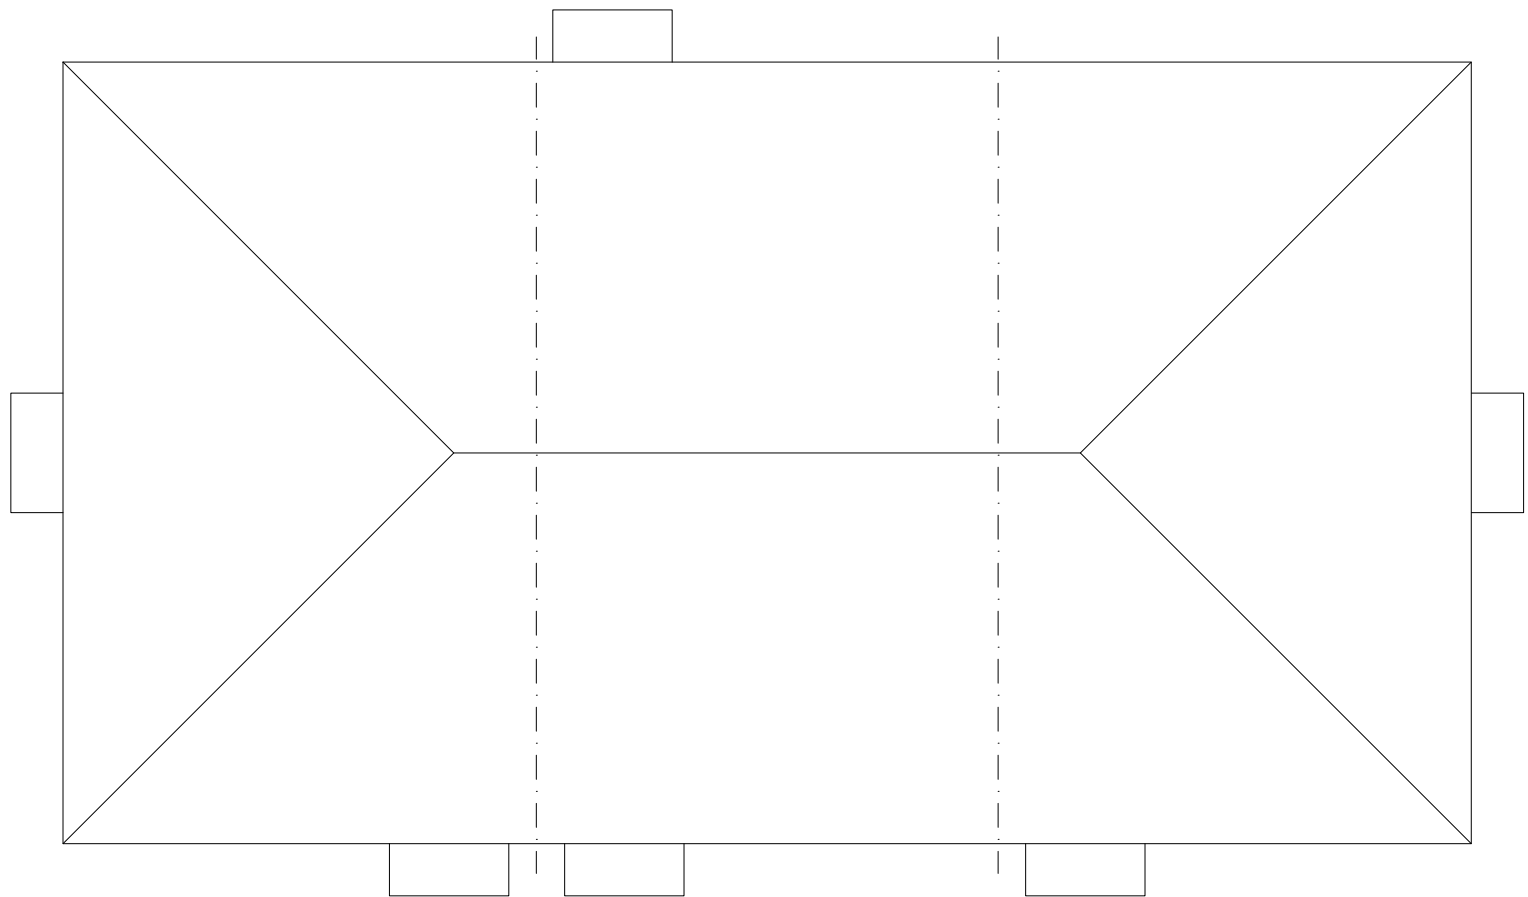

Roof Plan

PLOT No.
As Drawn - 129-134, 136-141

House Type Mais- GFL			House Type Mais- FFL		
Variation	Option		Variation	Option	
Bedrooms	1	Persons 2	Bedrooms	1	Persons 2
Sq.ft	538	Sq.m 50.0	Sq.ft	660	Sq.m 61.3



Romsey	T:01794 367703	Rev	Description	Date	Au	Ch
Portishead	T:01275 407000	A	Planning Issue	28.07.26	KLH	WWM
London	T:01794 367703	B	Roof Plan added	12.08.26	RA	

www.thrivearchitects.co.uk

This drawing is the copyright of Thrive Architects Ltd ©. All rights reserved. Ordnance Survey Data © Crown Copyright. All rights reserved. Licence No. 100007359. Permission is granted to scale from this drawing for the purposes of **Local Authority Planning Applications only**. For all other purposes DO NOT scale from this drawing. Contractors, sub-contractors and suppliers are to check all relevant dimensions and levels of the site and building before commencing any shop drawings or building work. Any discrepancies should be recorded to the Architect. Where applicable this drawing is to be read in conjunction with the Consultants' drawings / Clients' Construction Specification.

Project	Foxhole Farm, Bolney		
Drawing	House Type - Maisonette - Block Floor Plans		
Client	Cala Homes (South Home Counties)		
Job no.	CALA250729	Date	July 2026
Dwg no.	HT.MA.p	Rev.	B
Author	KLH	Checker	
Status	PLANNING	Scale	1:100 at A2
Client ref.		Office	Romsey/Portishead