



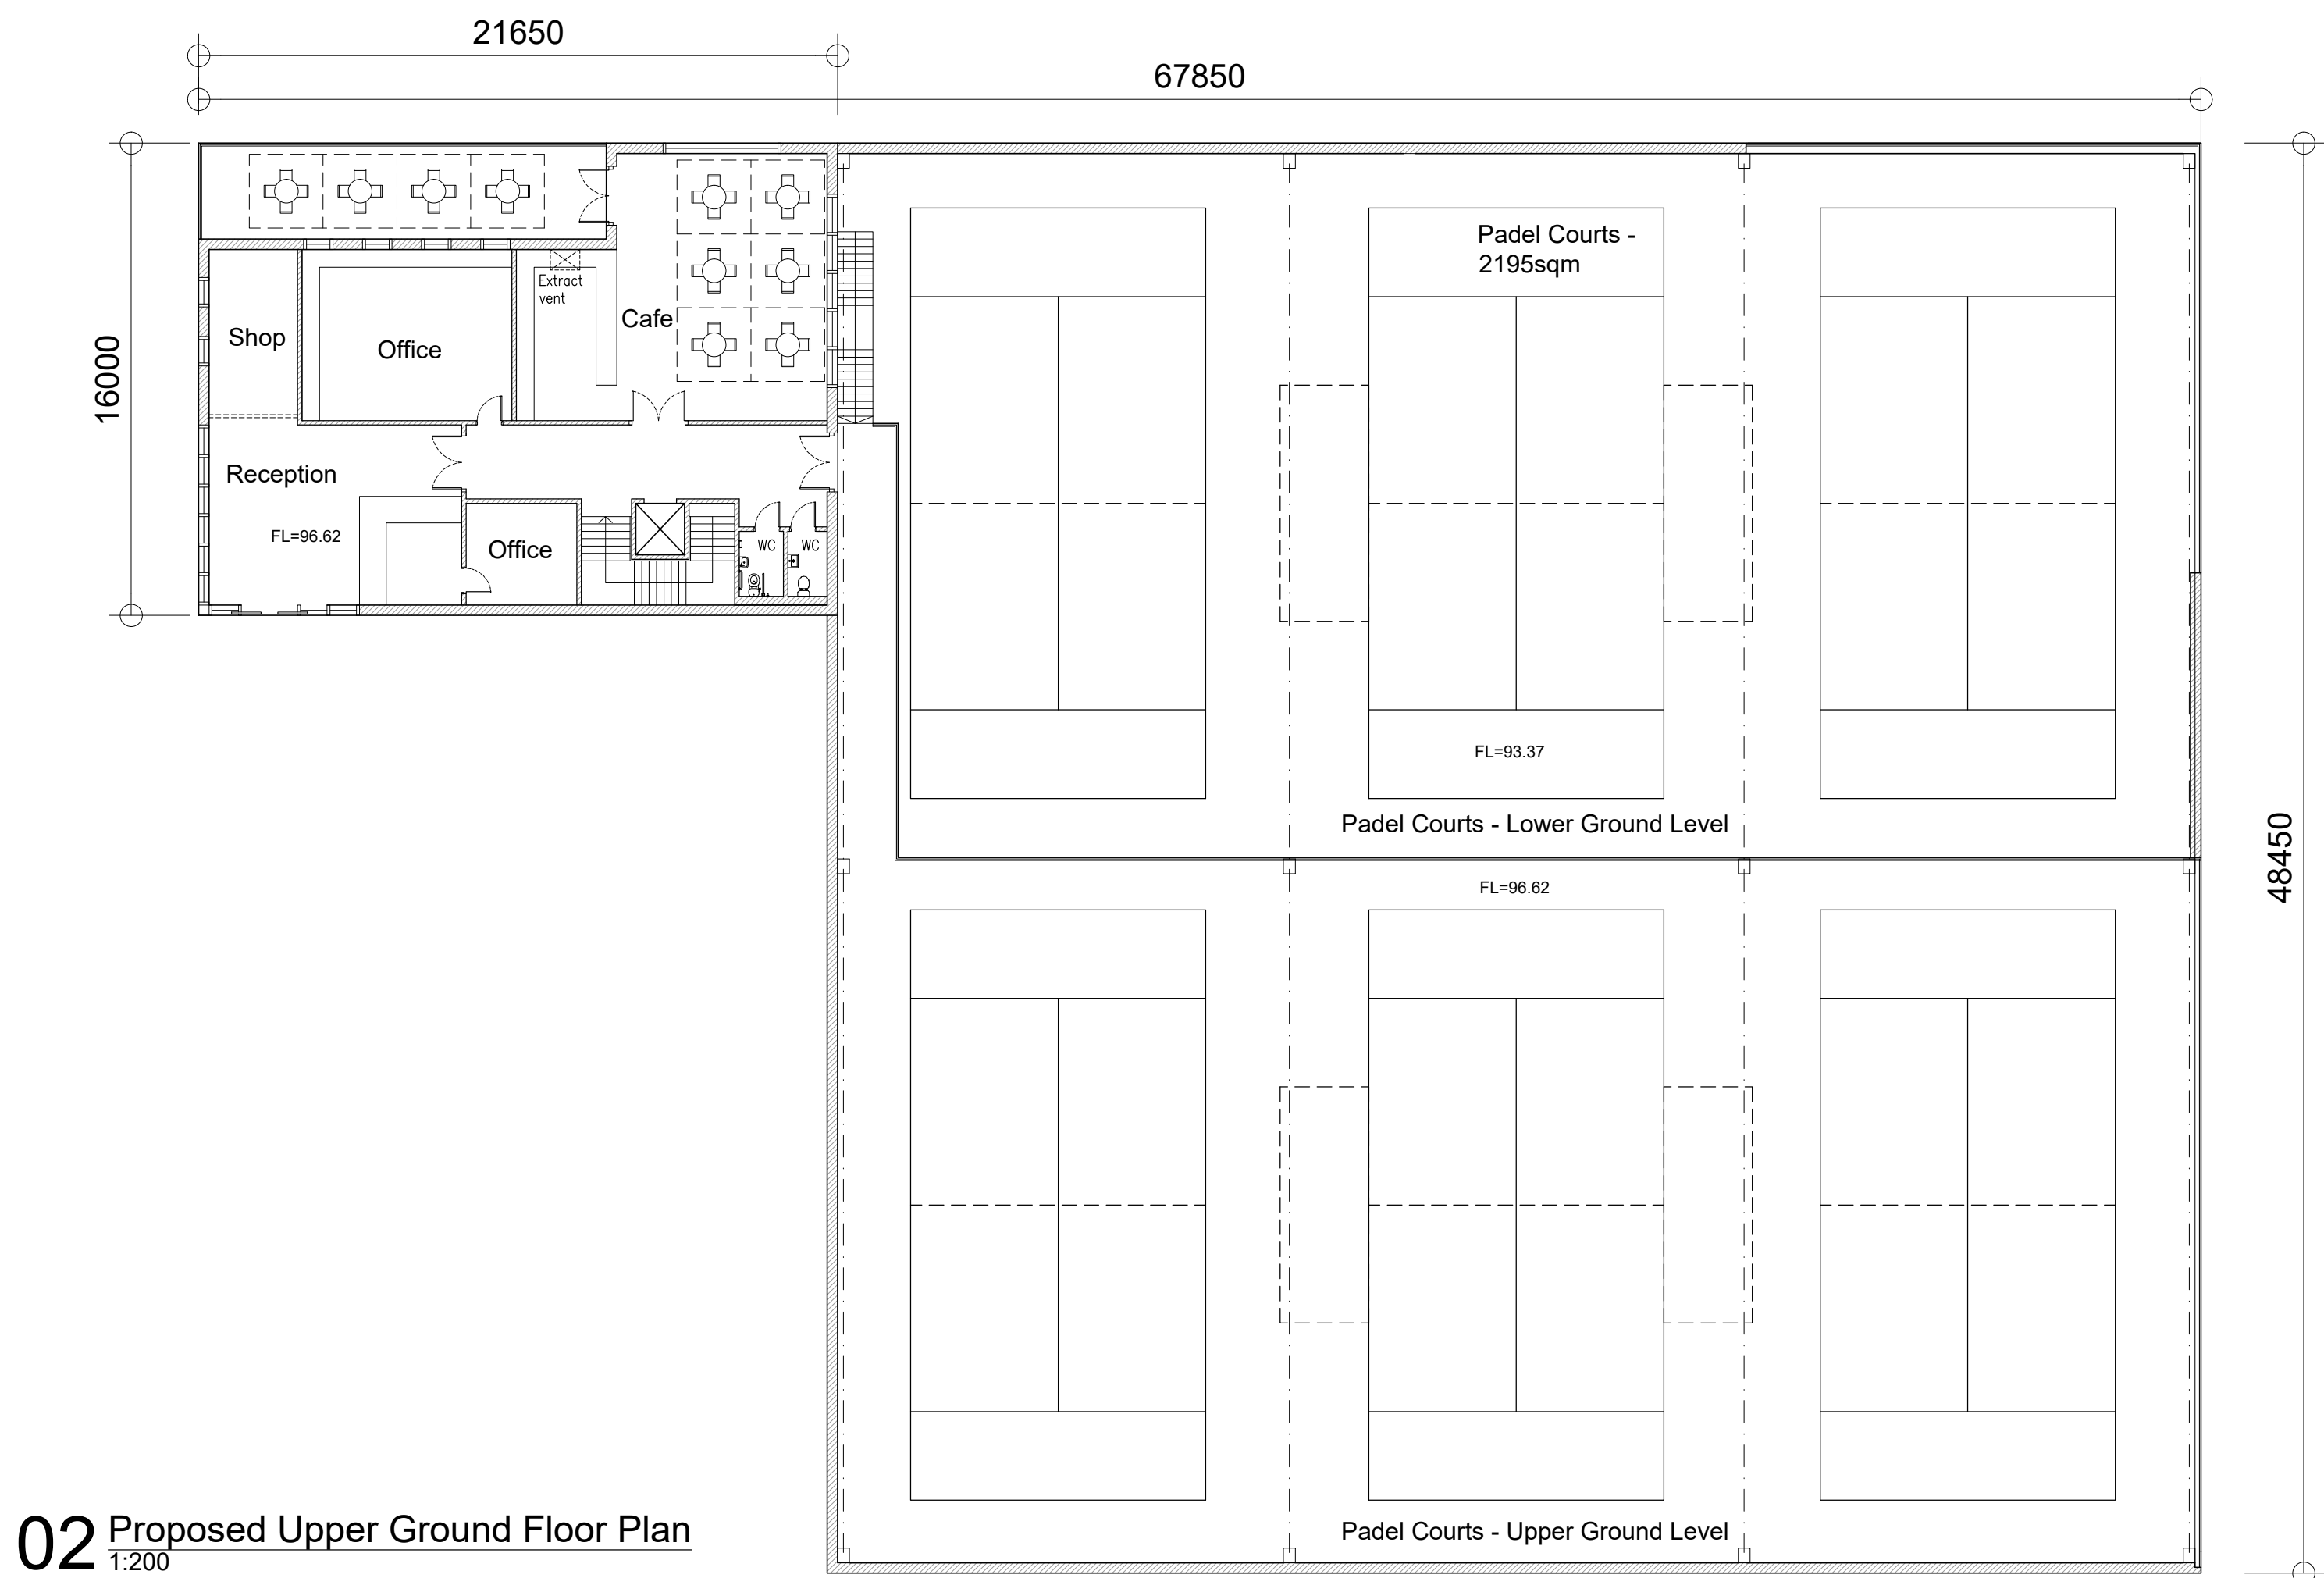

02 Proposed Upper Ground Floor Plan  
1:200

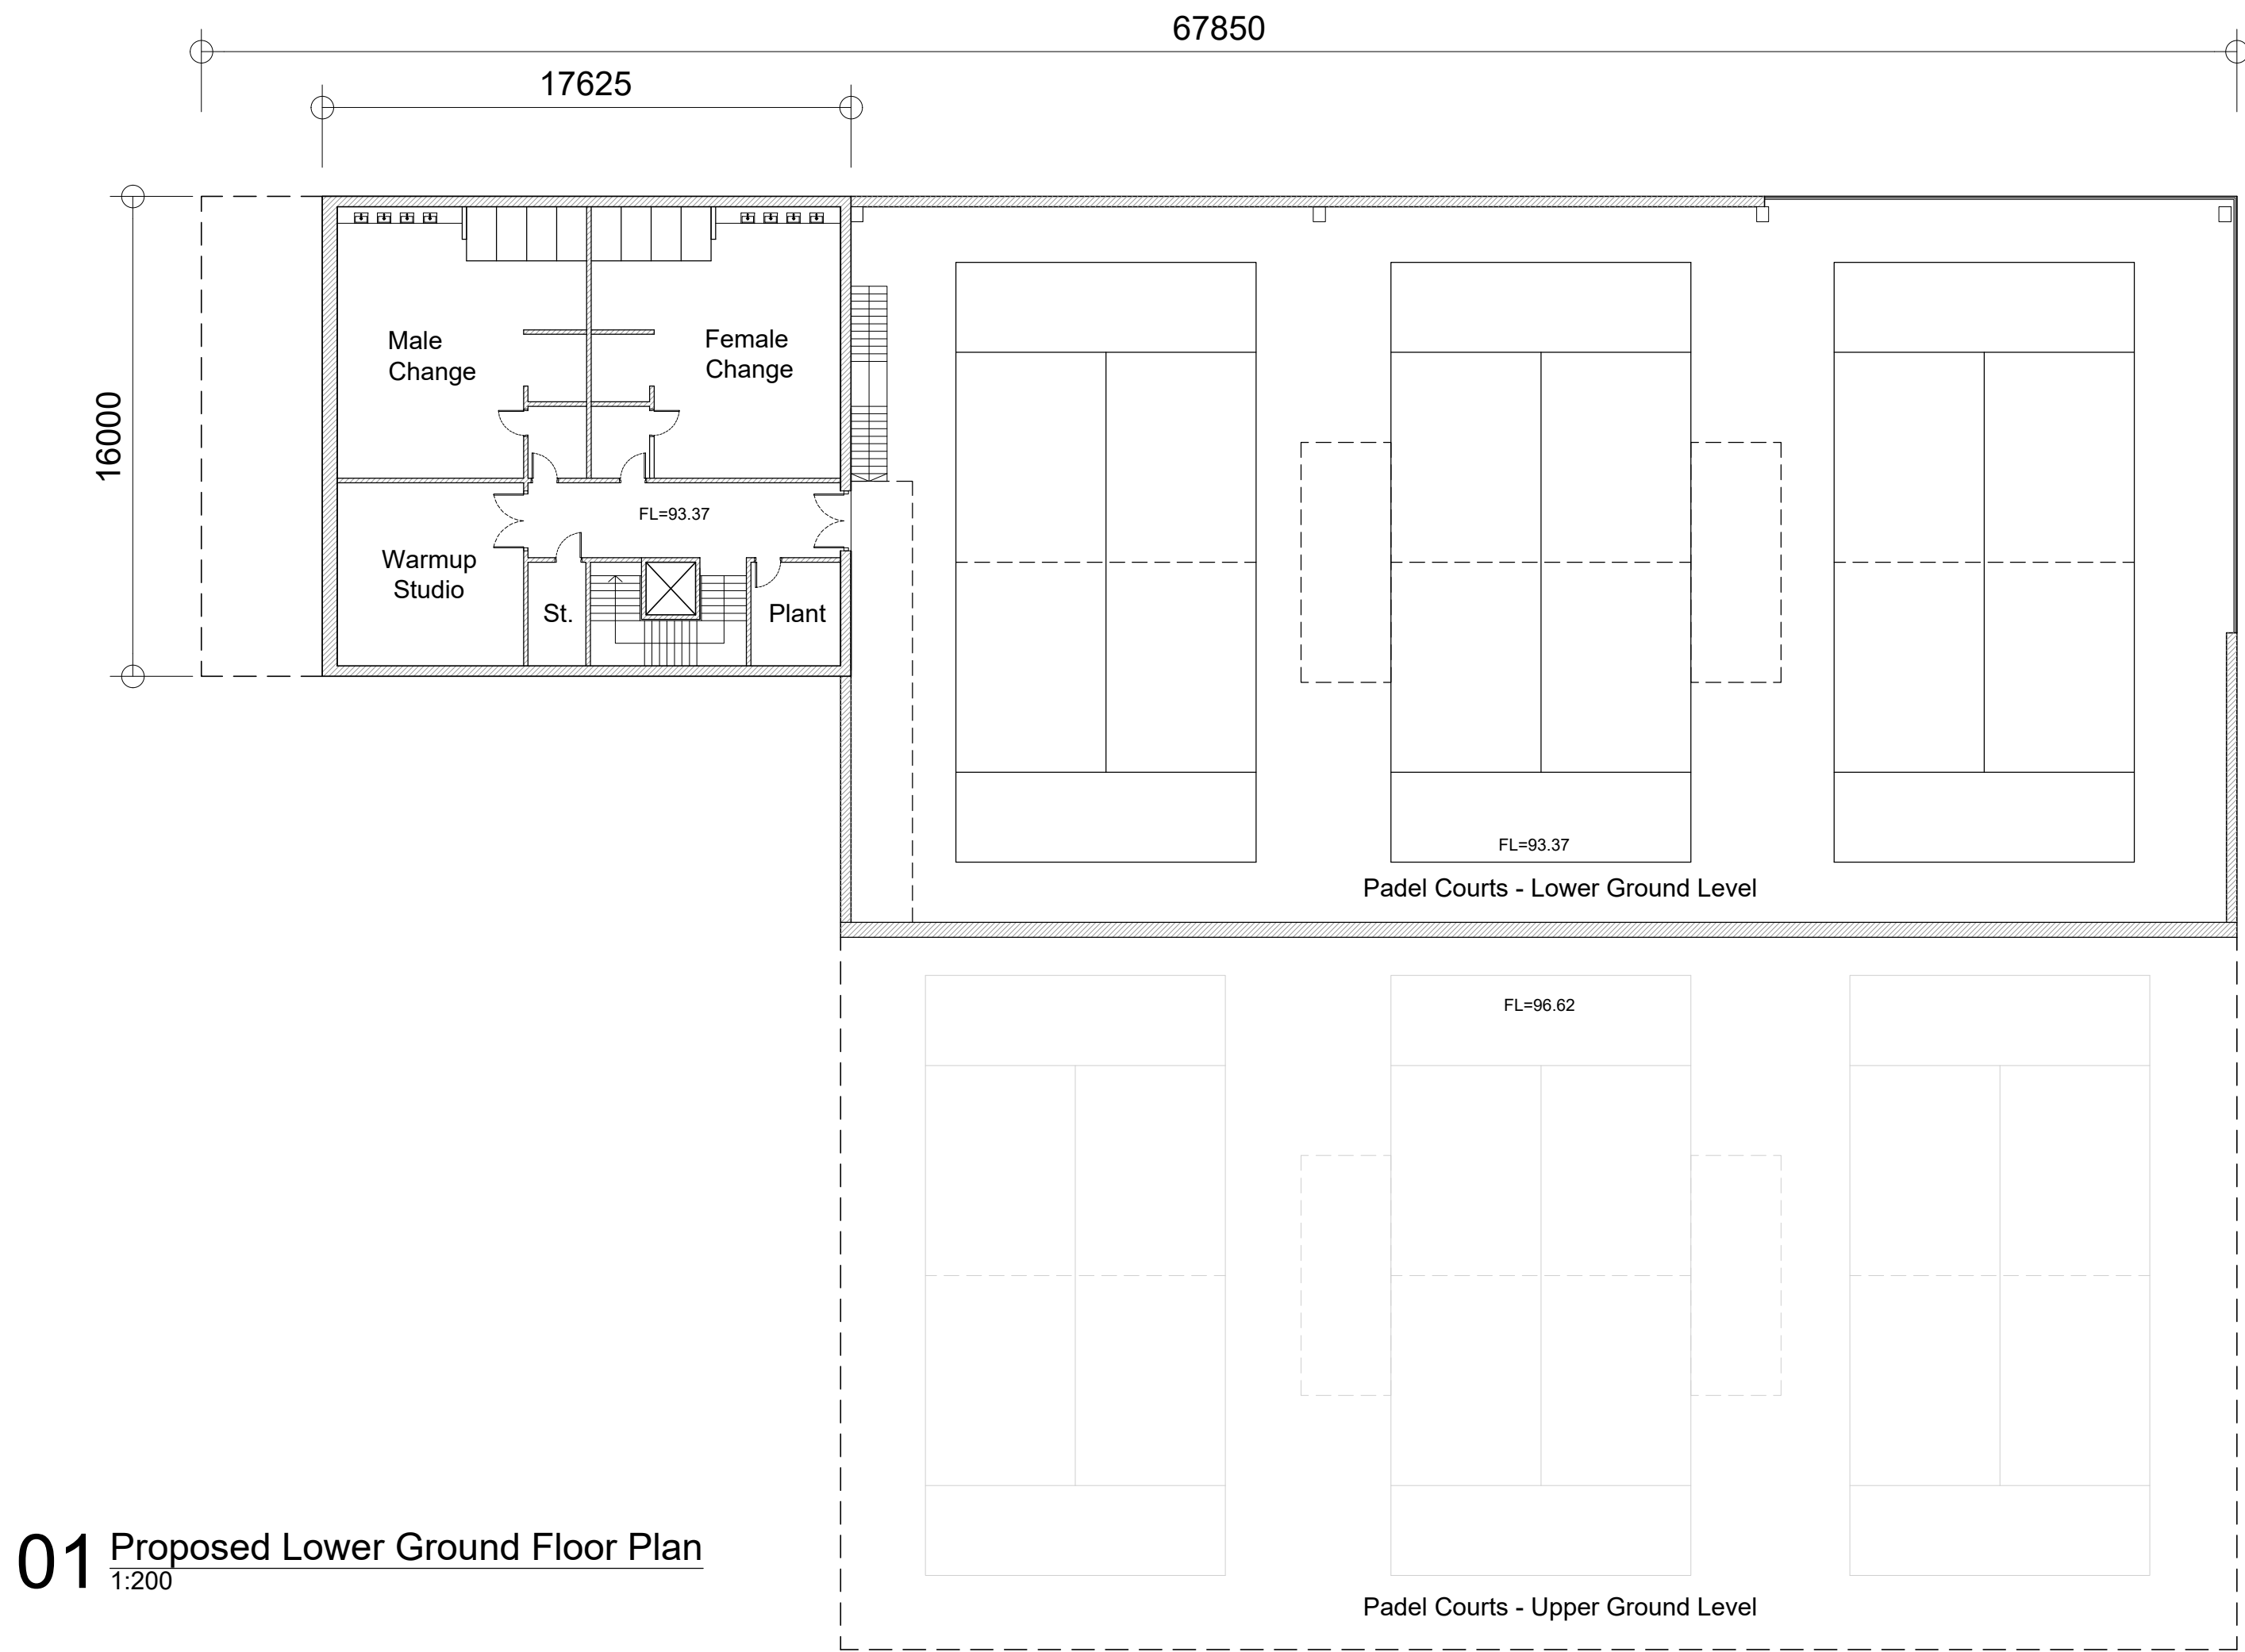

01 Proposed Lower Ground Floor Plan  
1:200

| Notes |                         |
|-------|-------------------------|
|       | Structural support over |
|       | Proposed Walls          |
|       | Demolished              |

Scale Bar  
1:200

| Rev   | Date              |
|---|-------------------|
| <div></div> <div>Gavin Jones Architecture</div> |                   |
| Project Details   |                   |
| New Padel Courts<br>Crabbet Park<br>RH10 4SS                                                                                         |                   |
| Drawing Details   |                   |
| Title:<br>Proposed Floor Plans   |                   |
| Job no.<br>049   | Dwg no.<br>020    |
| Scale:<br>1:200 @ A1   | Date:<br>Sept '26 |
| Status:<br>Planning   |                   |
| Revision:<br>PL01   |                   |