

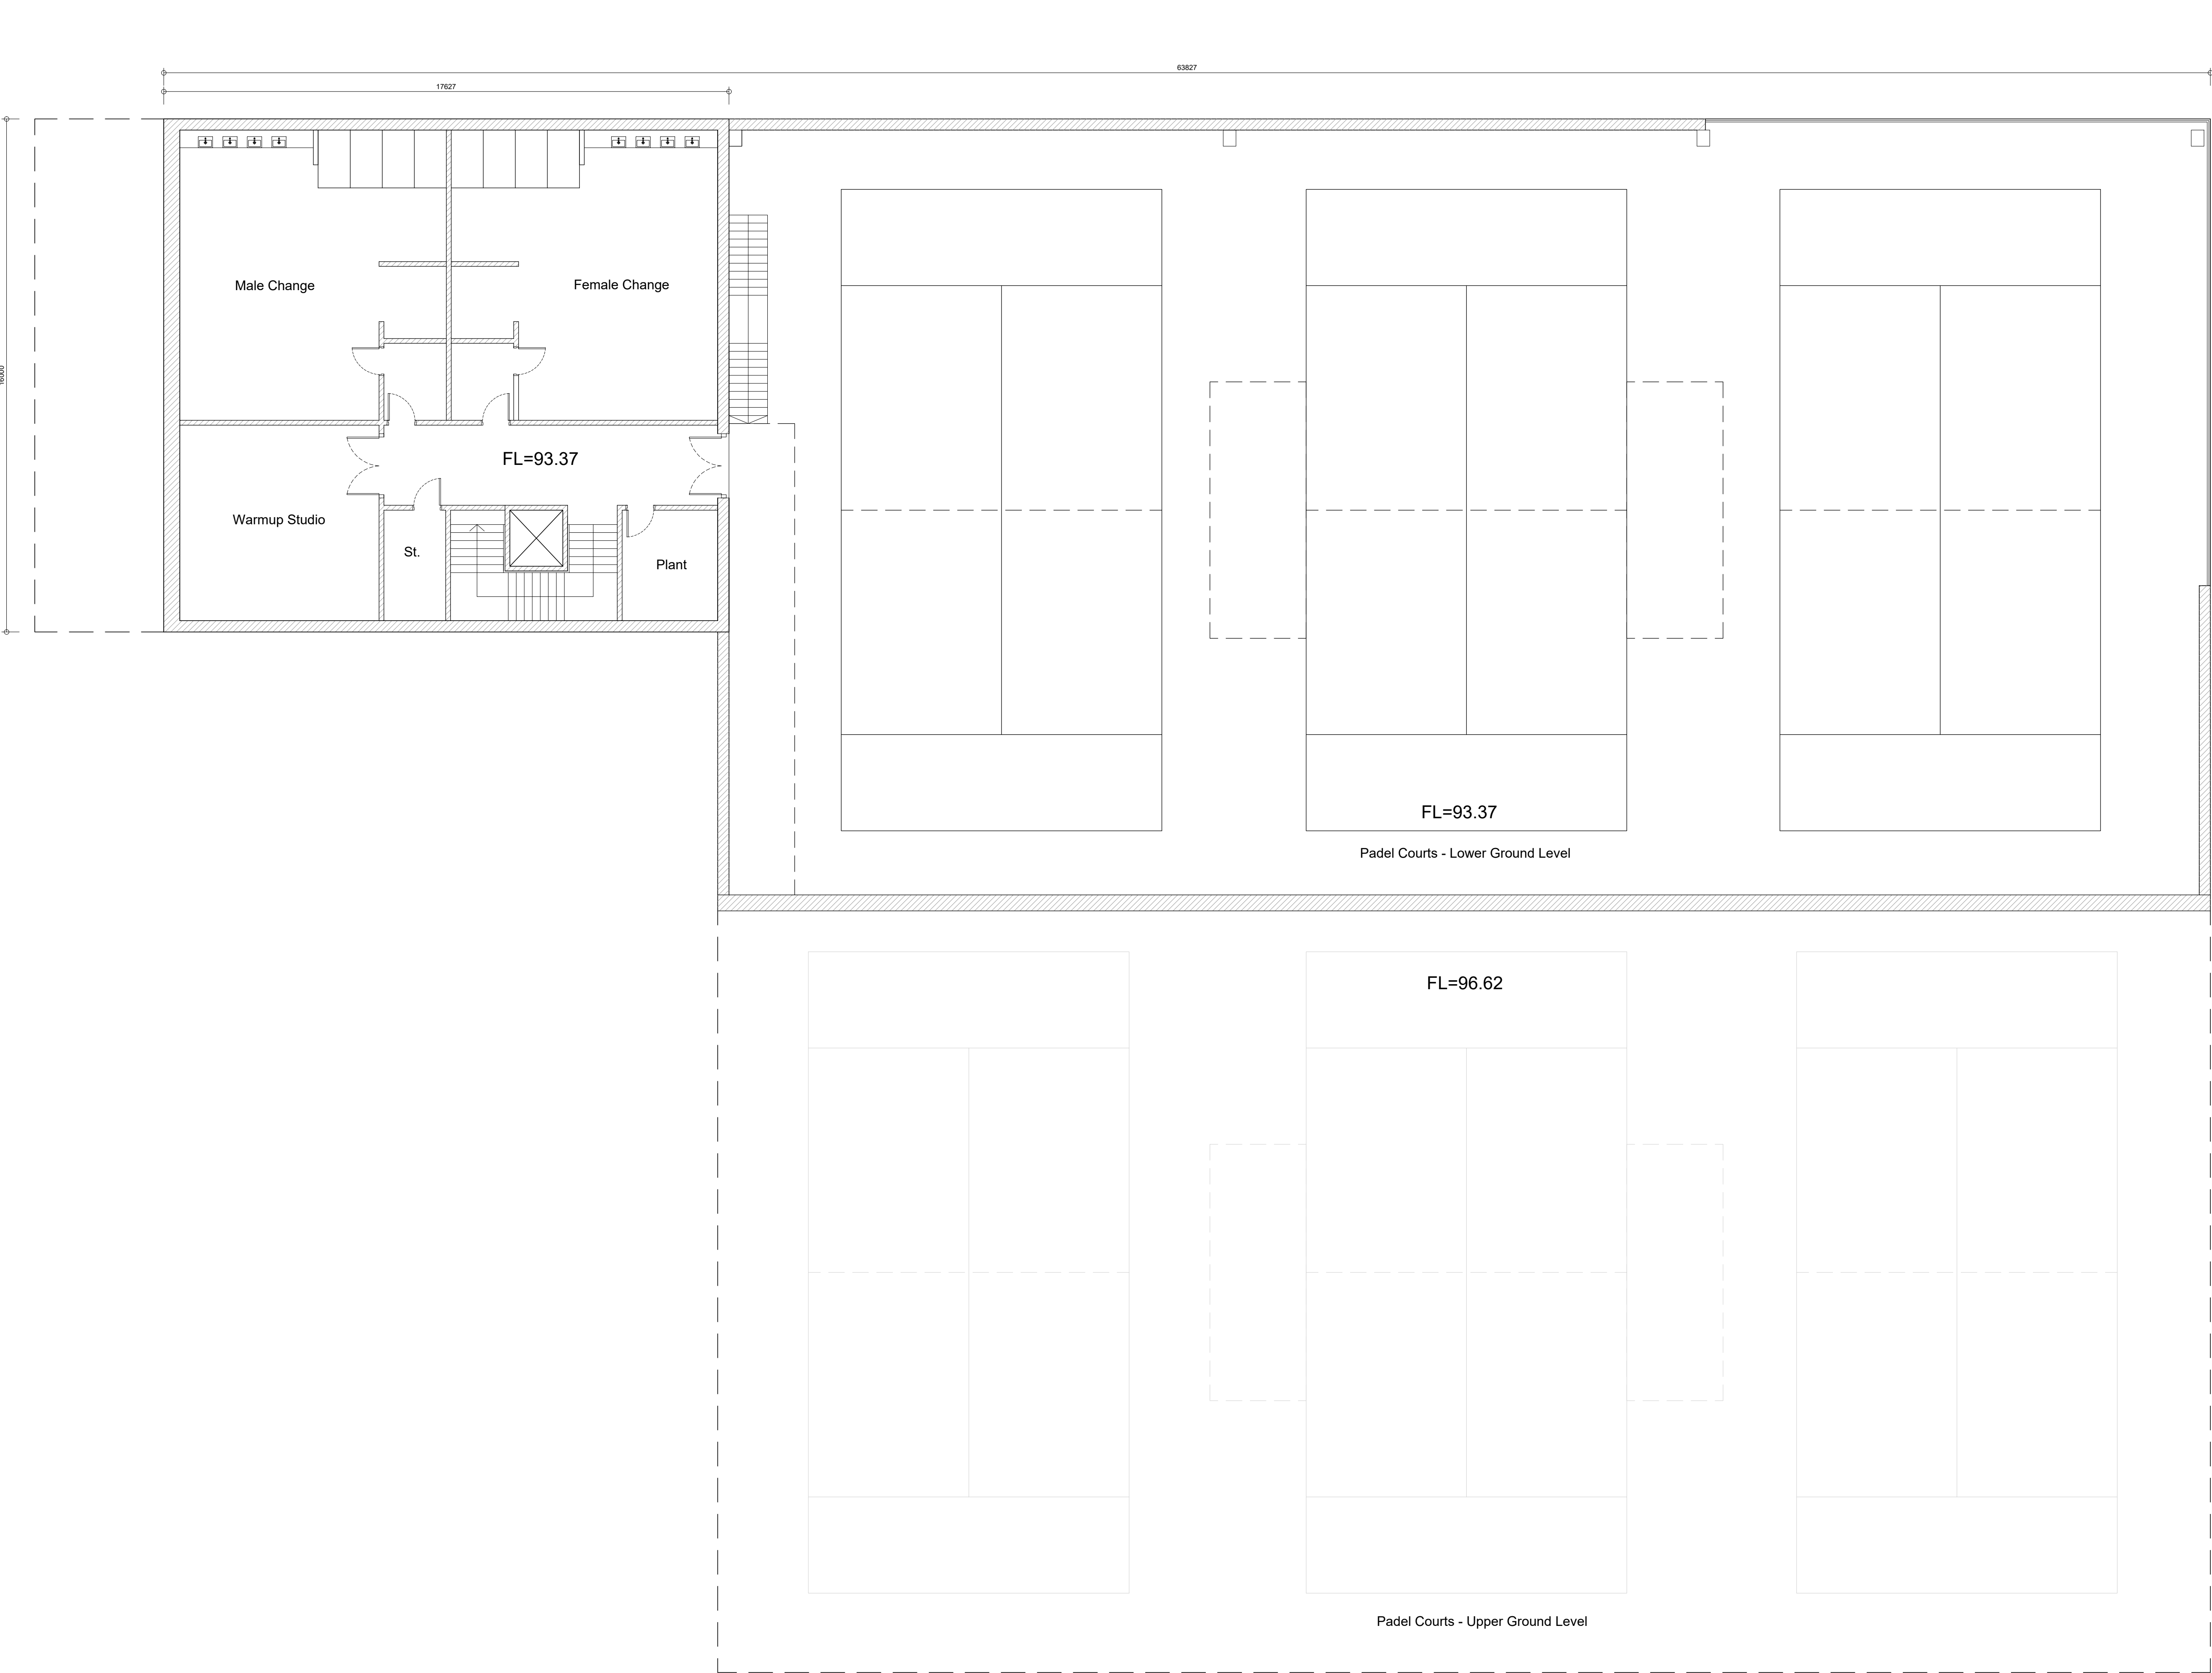


 

01 Proposed Lower Ground Floor Plan
1:100

 

Notes	
---	Structural support over
////	Proposed Walls
---	Demolished

Rev	Date
-----	------


Gavin Jones Architecture

Project Details	
New Padel Courts	
Crabbet Park	
RH10 4SS	

Drawing Details	
Title: Proposed Lower Ground Floor Plan	

Job no. 049	Dwg no. 022
----------------	----------------

Scale: 1:100 @ A1	Date: Sept '26
----------------------	-------------------

Status: Planning

Revision: PL00
