




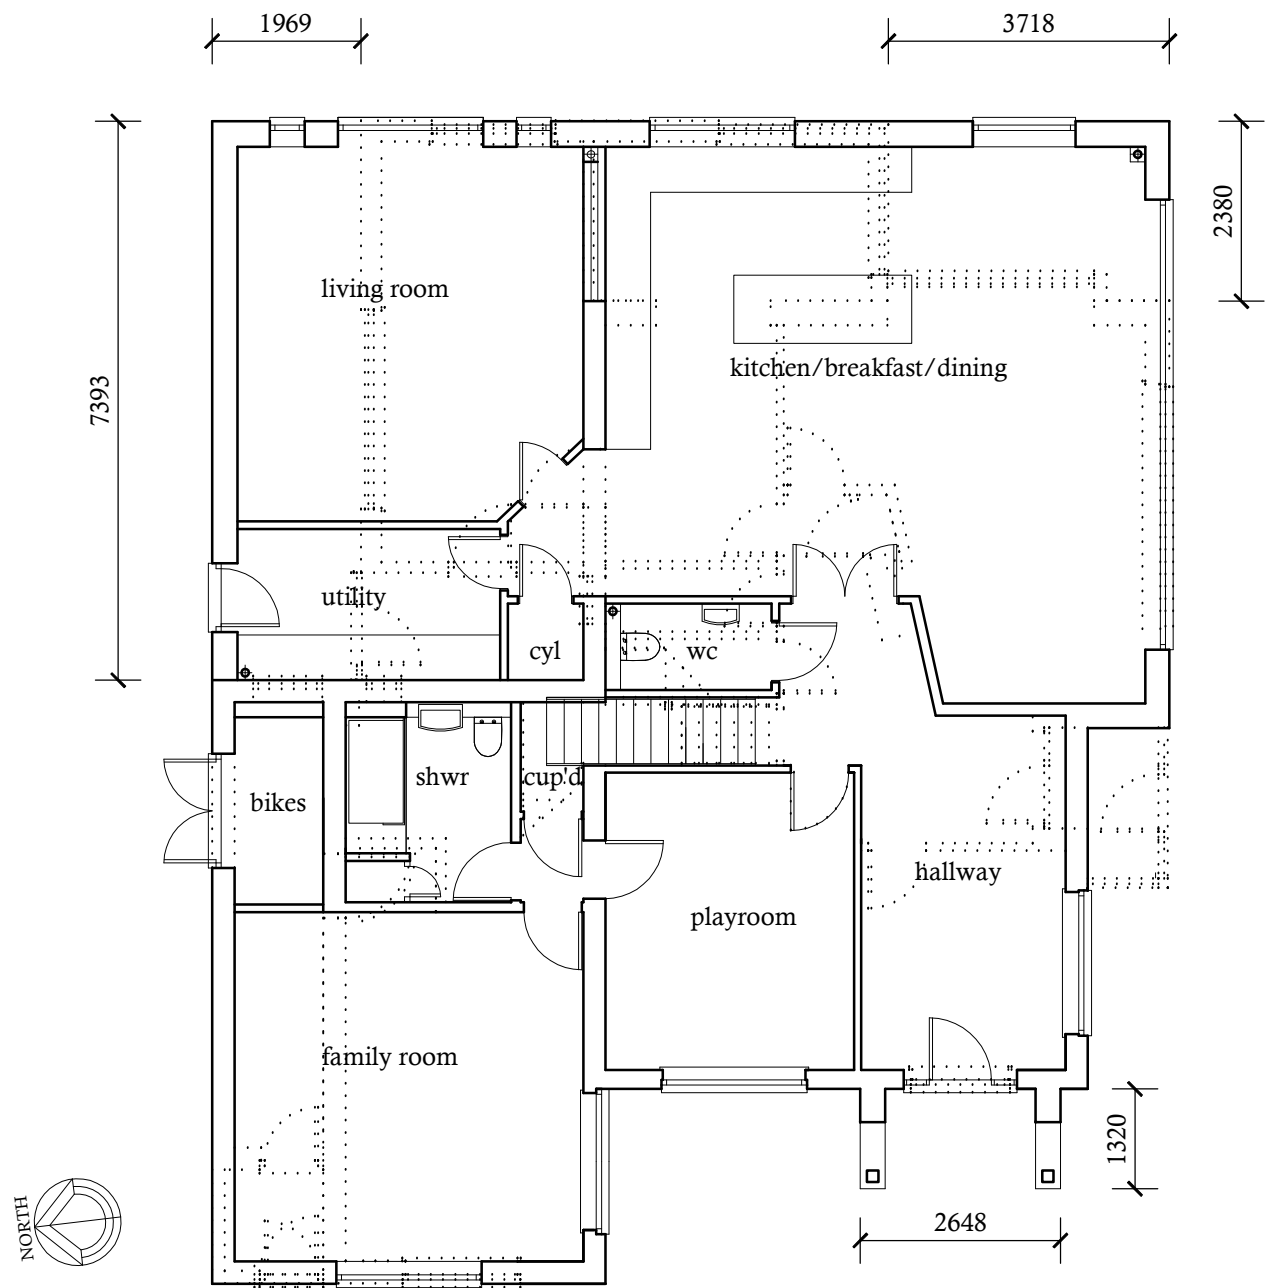

PROPOSED GROUND FLOOR PLAN

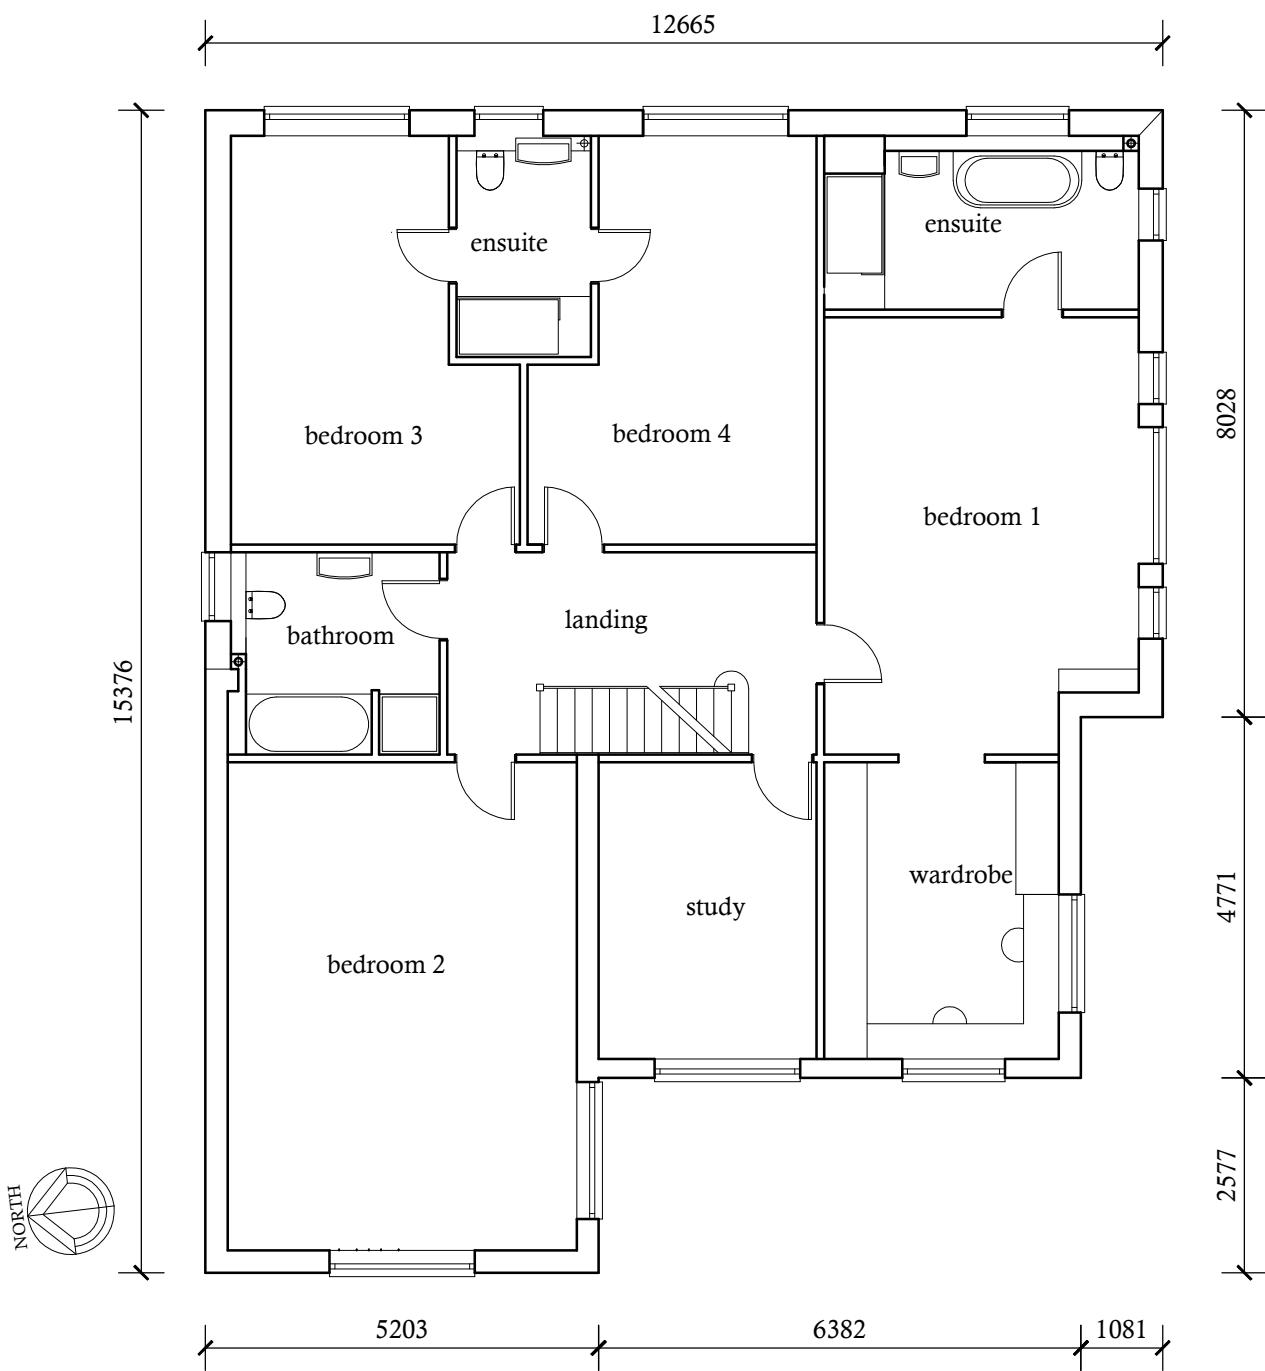

PROPOSED FIRST FLOOR PLAN

 

Rev A: Ridge height reduced, porch added to front, joinery positions adjusted annex removed 28/03/2025

Proposal: EXISTING DETACHED DWELLING REMODEL & EXTENSION



Tel: 07917858987
Email: stevebulldesign@gmail.com

Drawing Description.
PROPOSED FLOOR PLANS
Location.
6 Chapel Lane Ashurst Wood East Grinstead RH19 3QT

For: Mr & Mrs Cameron Glenister Date : Feb 2025

Scale : 1:100

Drawing No: 2025-04-04

rev. A