



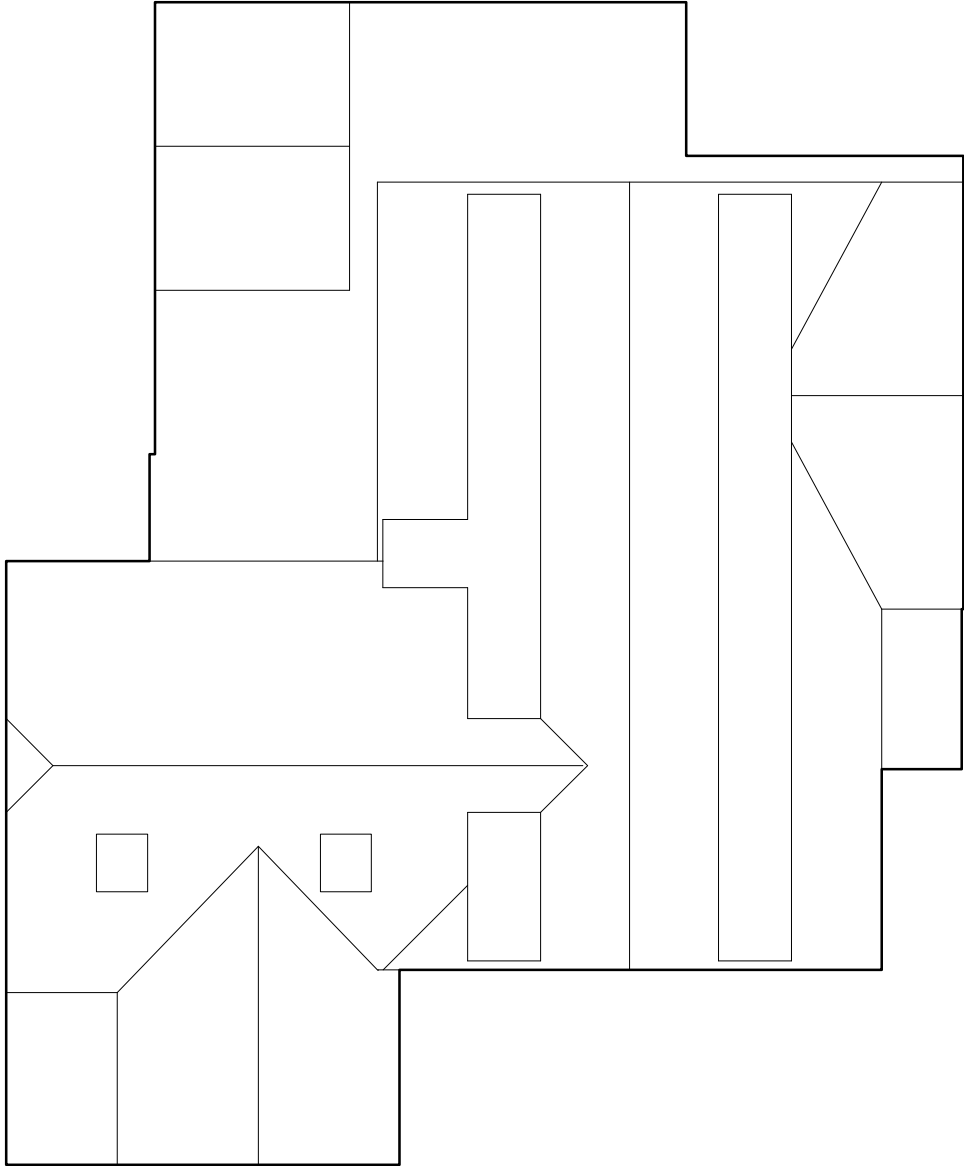

EXISTING ROOF PLAN

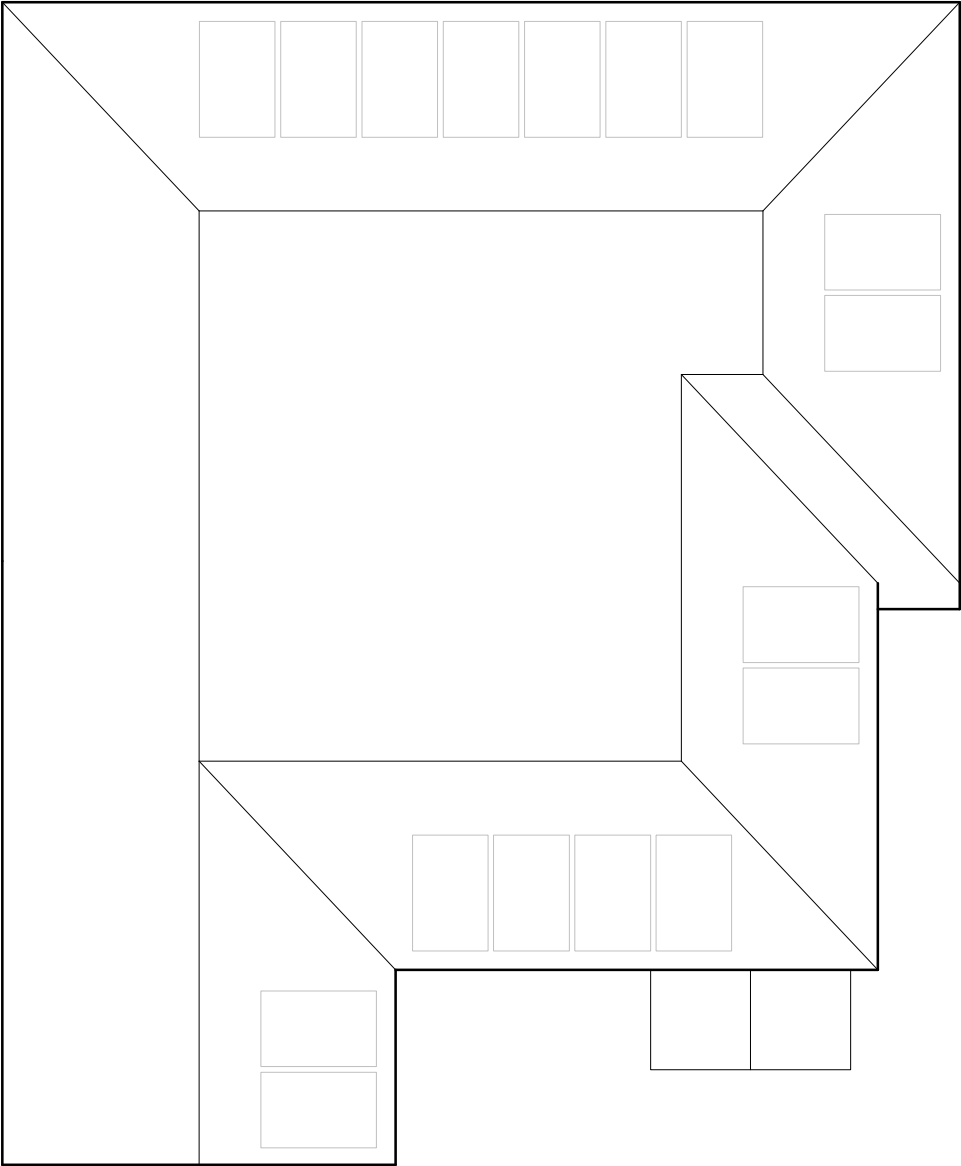

PROPOSED ROOF PLAN



Rev A: Ridge height reduced, porch added to front 28/03/2025

Proposal: EXISTING DETACHED DWELLING REMODEL & EXTENSION		
	Drawing Description. EXISTING & PROPOSED ROOF PLANS	
	Location. 6 Chapel Lane Ashurst Wood East Grinstead RH19 3QT	
Tel: 07917858987 Email: stevebulldesign@gmail.com	For: Mr & Mrs Cameron Glenister	Date : Feb 2025
Scale : 1:100	Drawing No: 2025-04-05	rev. A