



NOTES  
The Contractor is to check all dimensions and conditions on site before commencing. Do not scale from this drawing. Refer to SE DWGS  
Comply will all Statutory Requirements

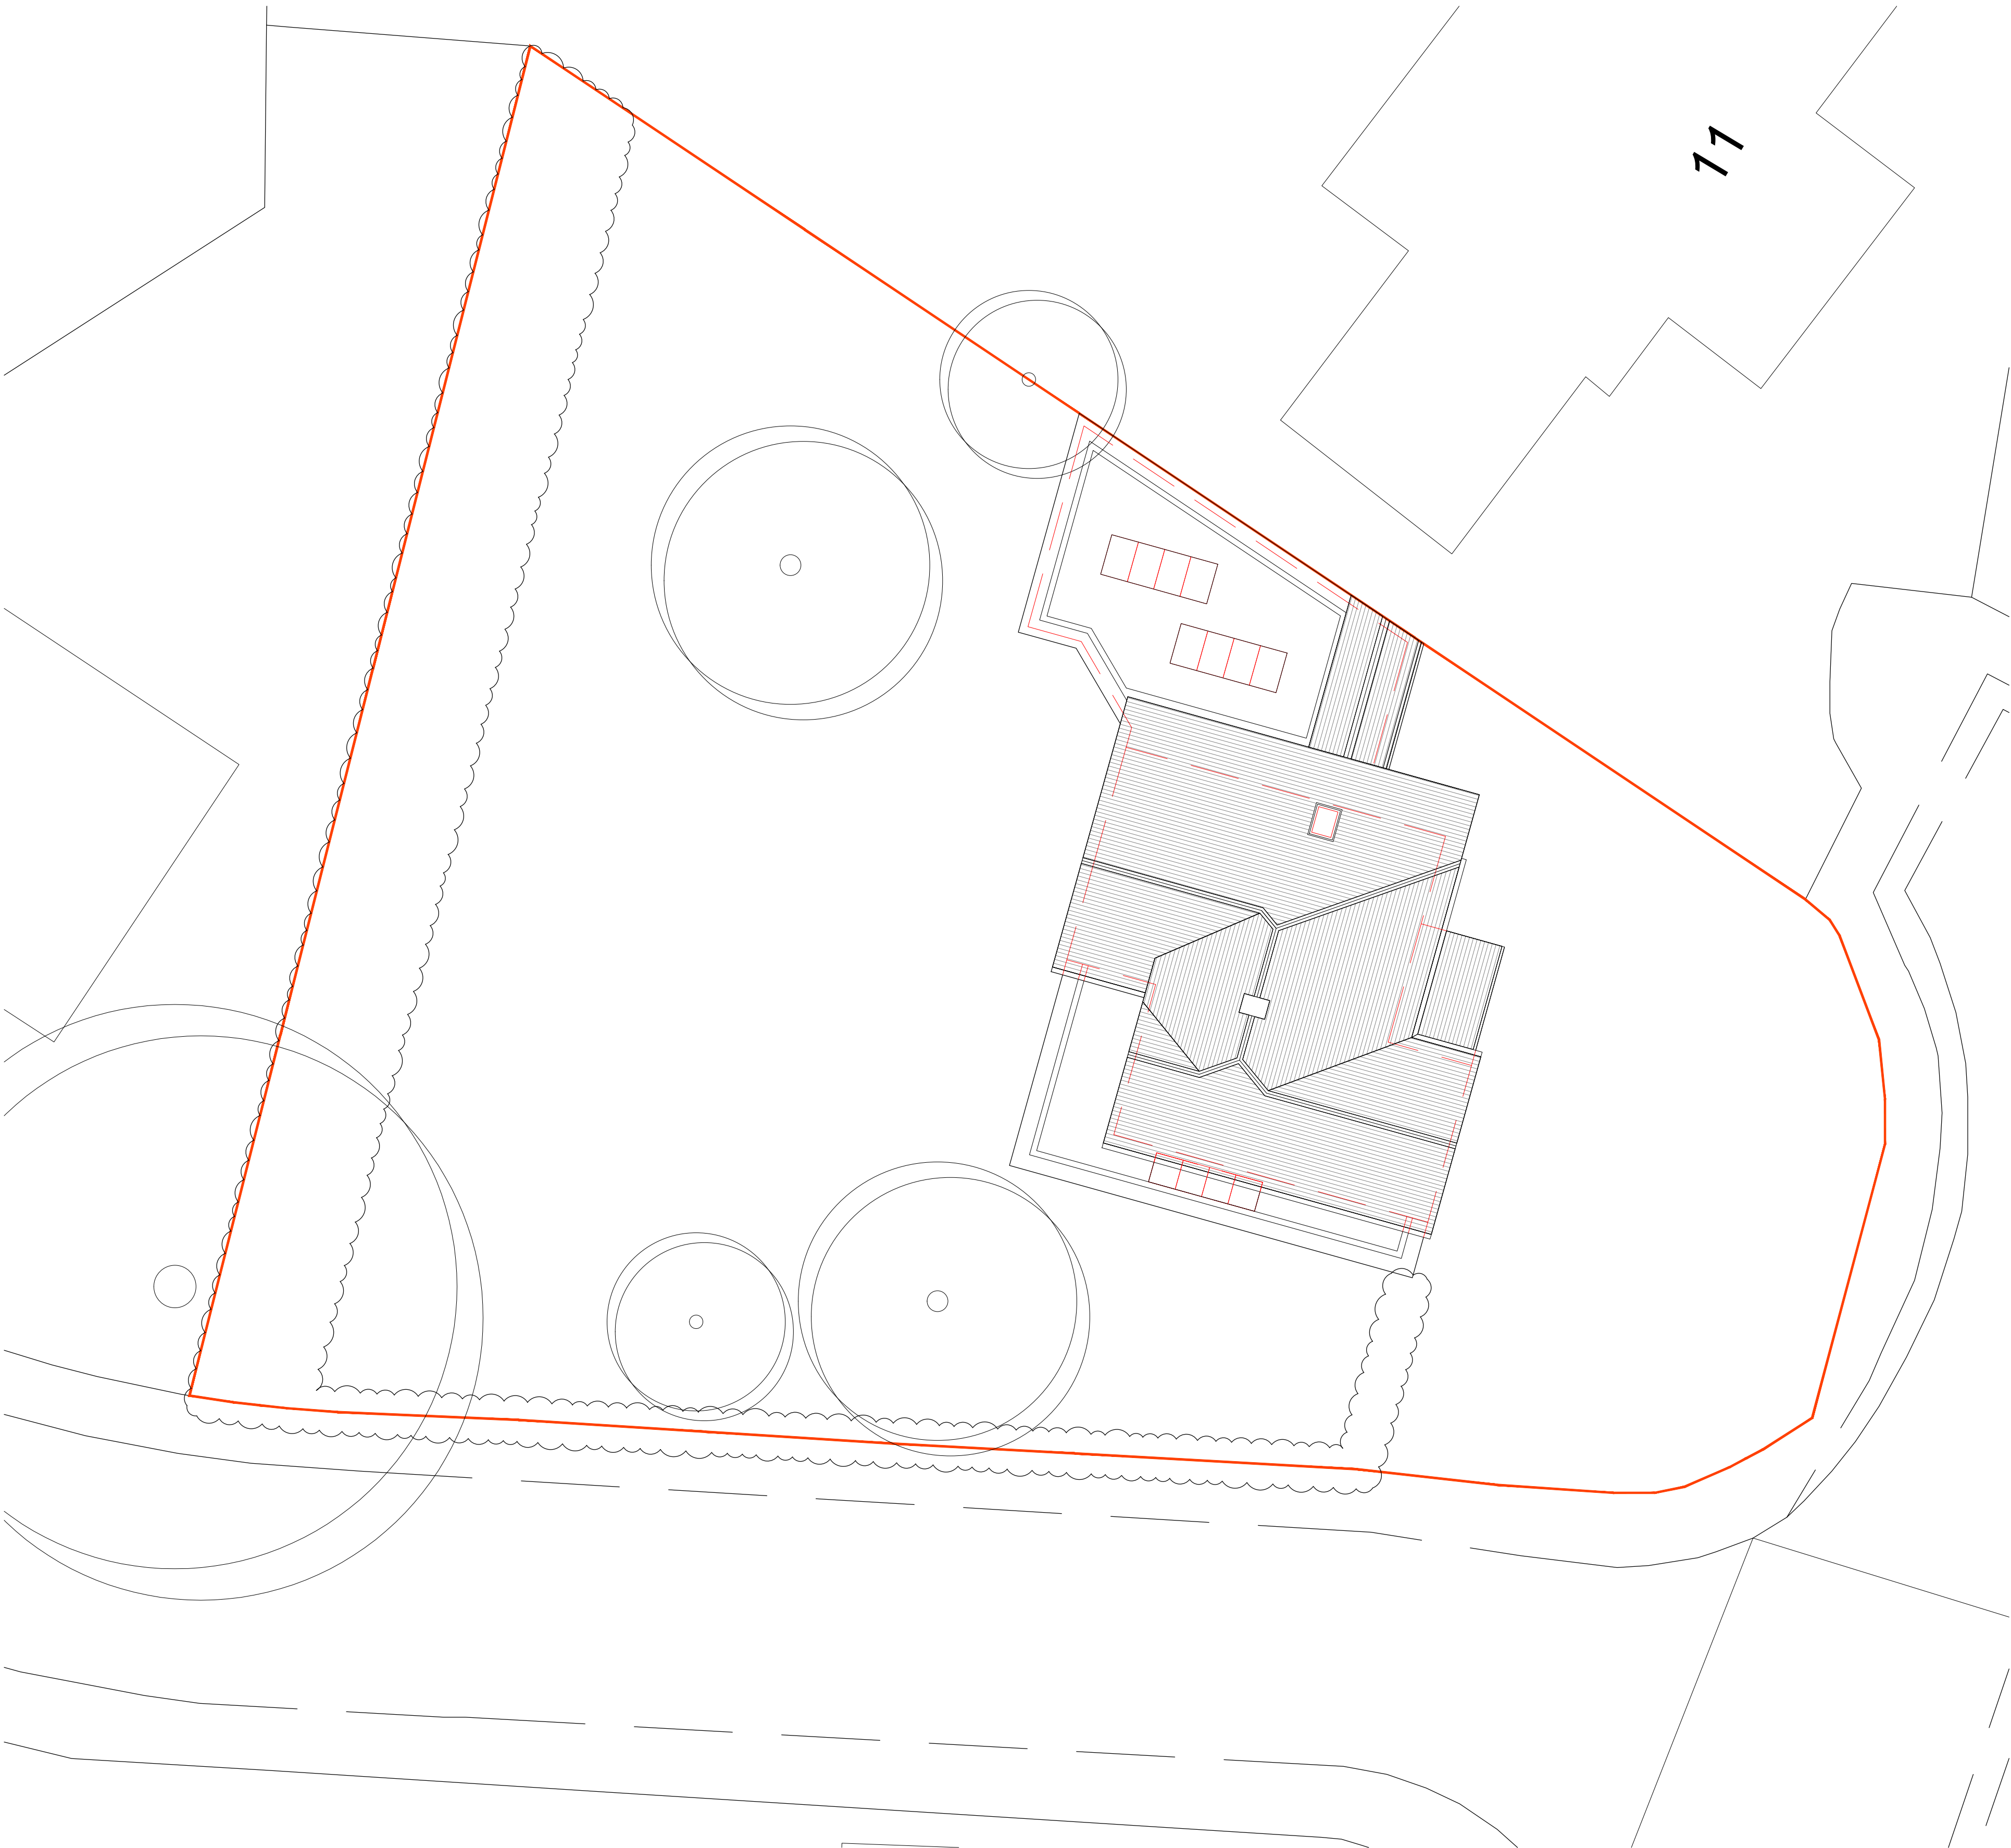

Proposed Site Plan

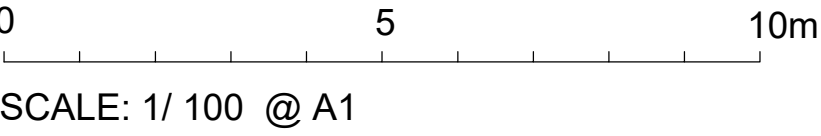

Proposed Location Plan



Rev A Side dormer removed JL 030225

| Rev | Description | By | Date |
|-----|-------------|----|------|
|-----|-------------|----|------|

Client  
**Alenka Butkovicova**

Job  
**15 Mytten Close, Cuckfield,  
Haywards Heath, RH17 5LN**

Drawing  
**Proposed Site and Location Plan**

|                                       |            |                |
|---------------------------------------|------------|----------------|
| <input type="checkbox"/> Feasibility  | Scale      | 1:500/1:100@A1 |
| <input type="checkbox"/> Design       | Sheet      | JL             |
| <input type="checkbox"/> Tender       | Checked    | DL             |
| <input type="checkbox"/> Contract     | Issue Date | Nov 24         |
| <input type="checkbox"/> Construction | Drg. No.   | 134 PL-10      |
| <input type="checkbox"/> As Built     |            | A              |

**2 lockwood.**  
2 Lockwood Architects Ltd  
Red Gables Nags Head Lane Great Missenden HP16 0HG  
DL 07957 290 764  
JL 07990 522 513  
info@2lockwood.com  
www.2lockwood.com