



PROPOSED

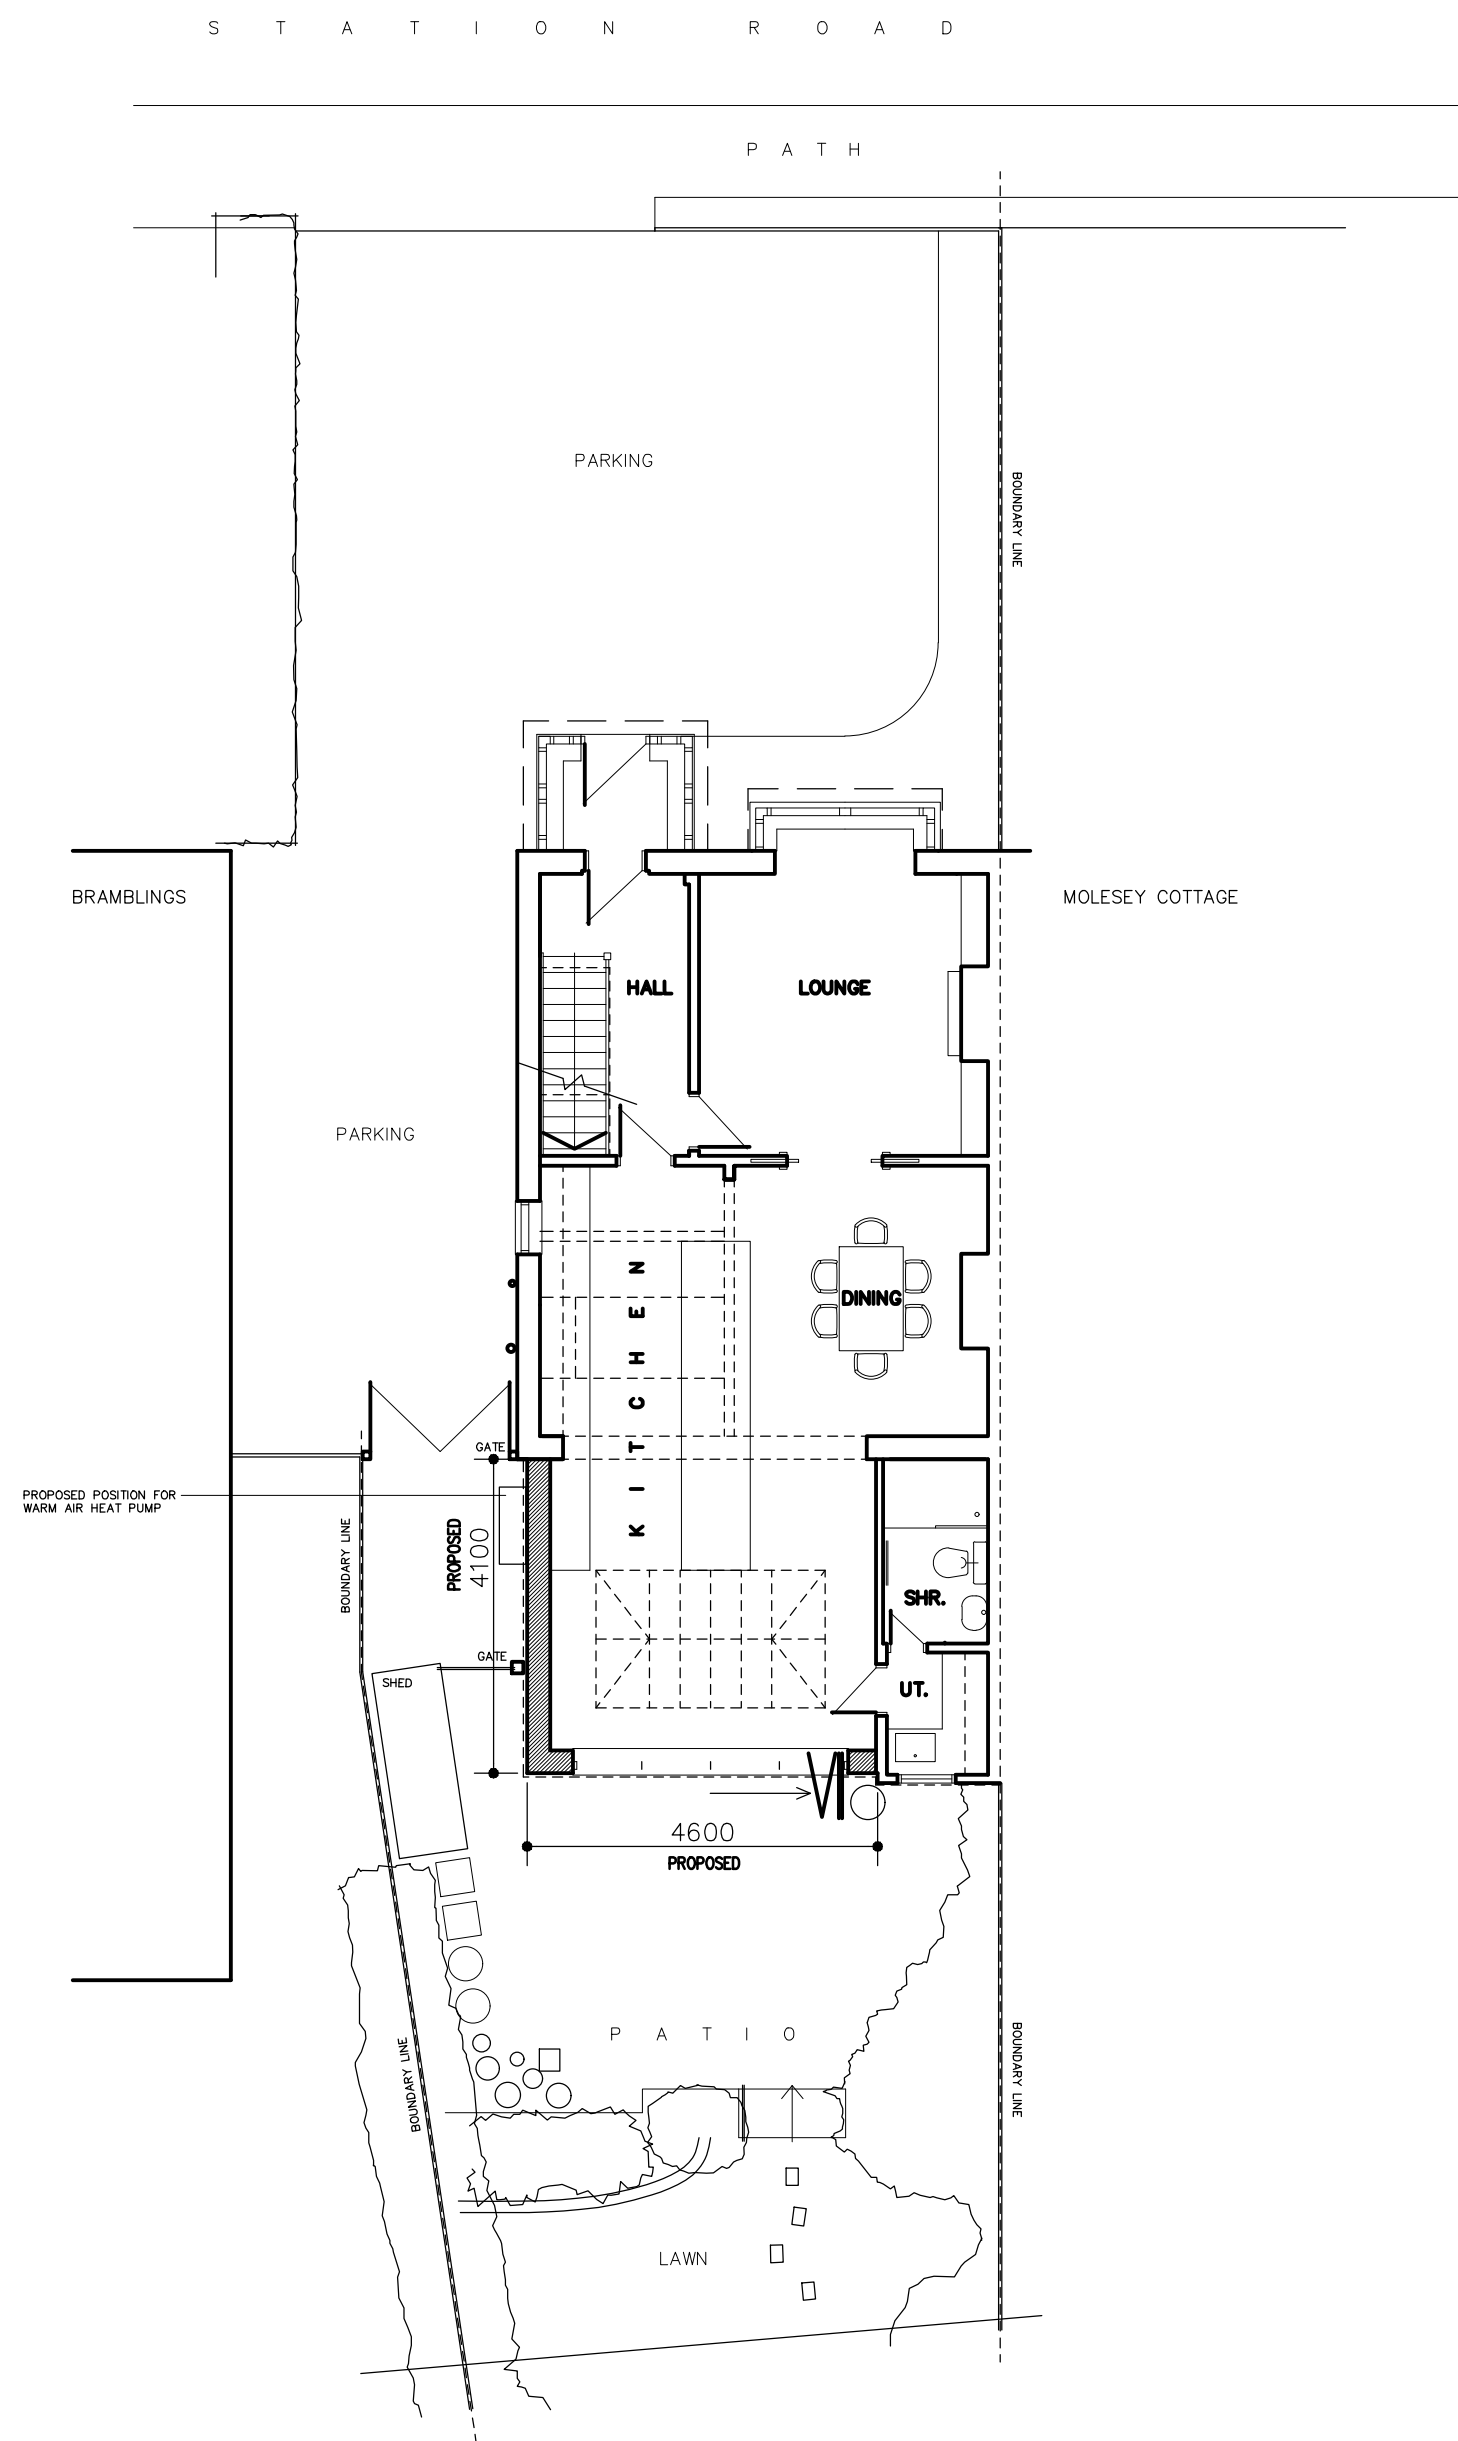


GROUND FLOOR PLAN + PART SITE

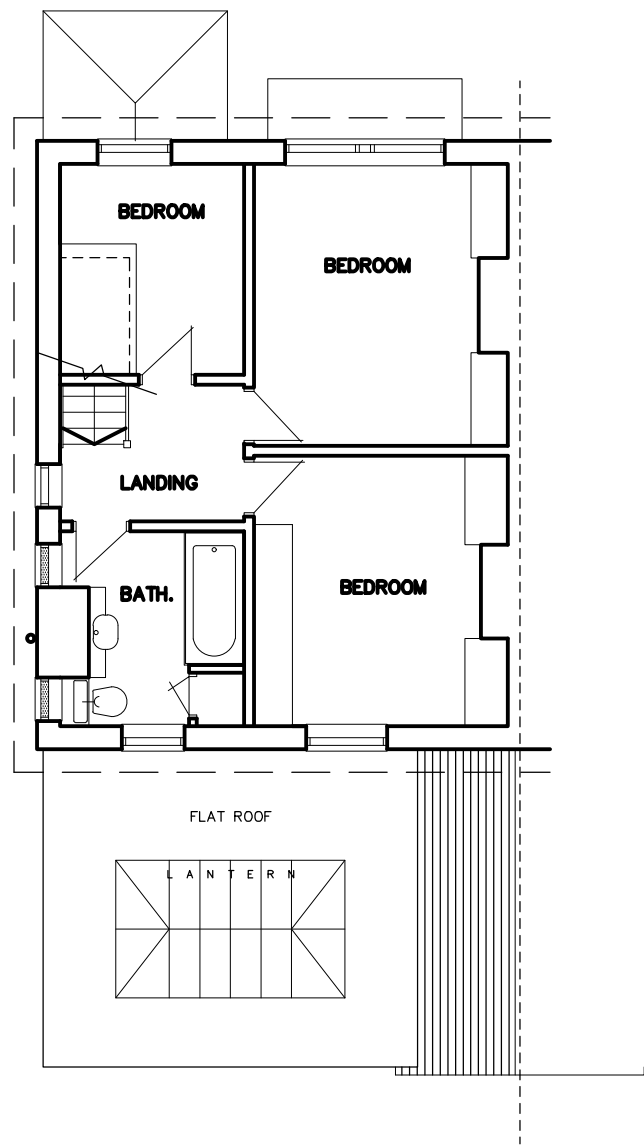


FIRST FLOOR PLAN




SIDE (north west facing) ELEVATION

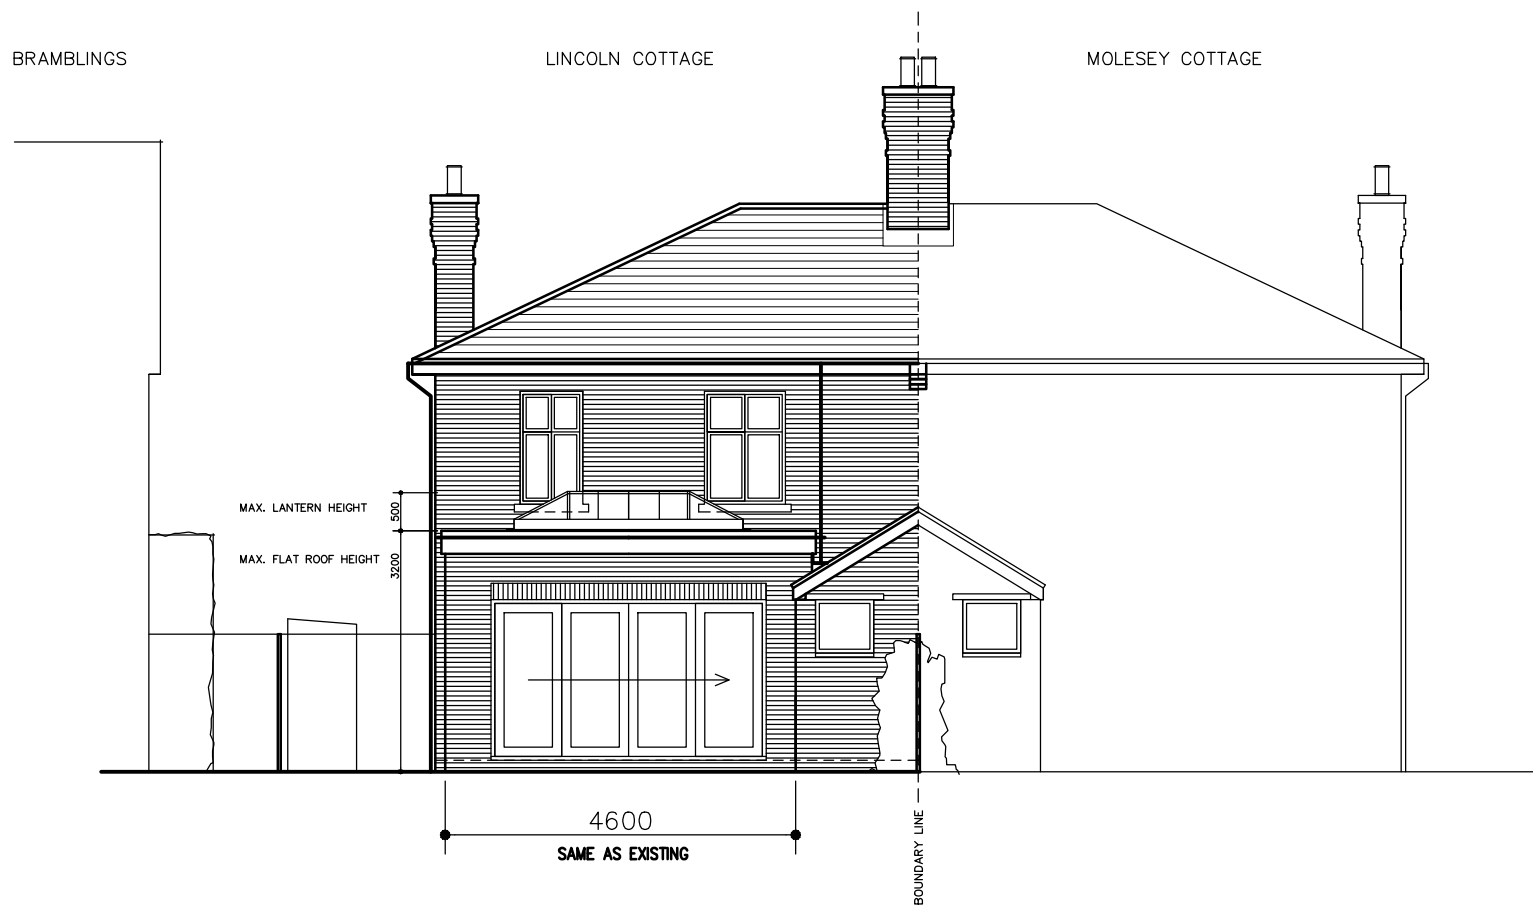

REAR (south west facing) ELEVATION

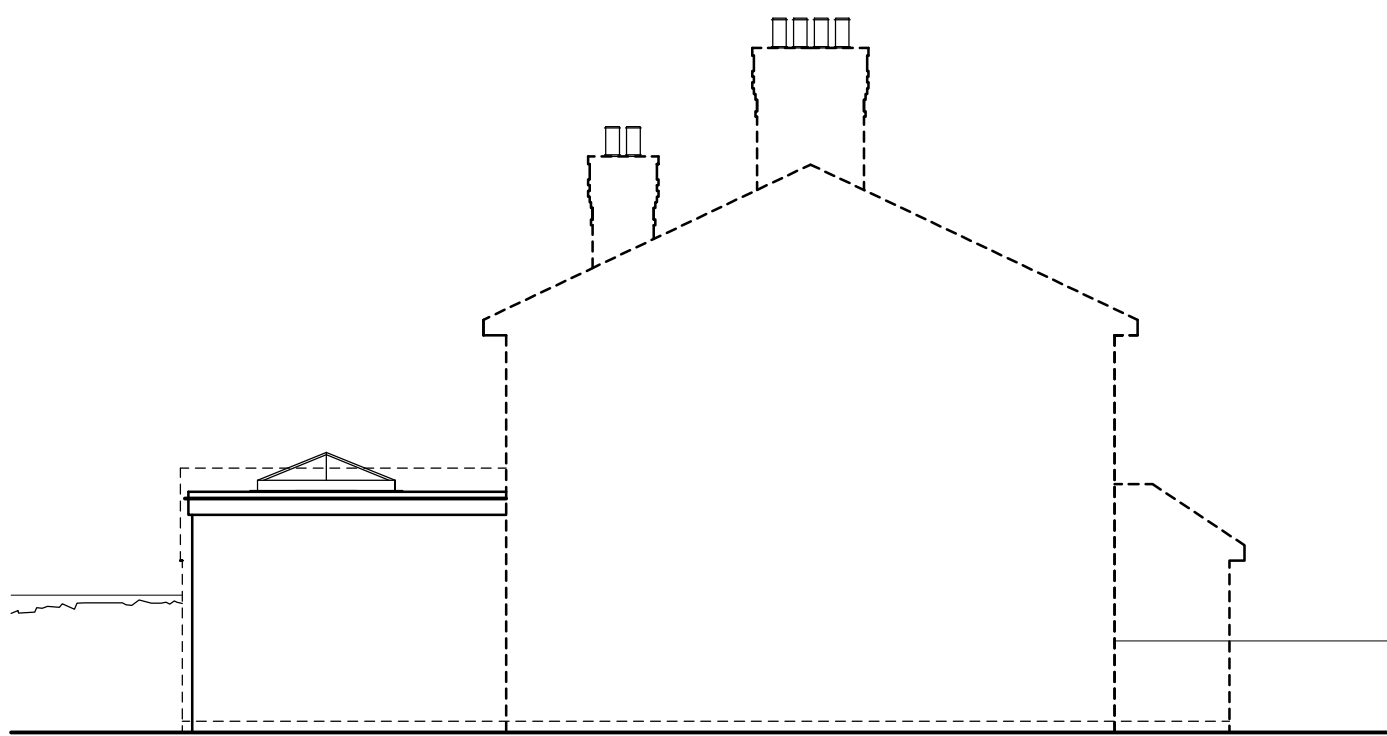

SIDE (south east facing) ELEVATION

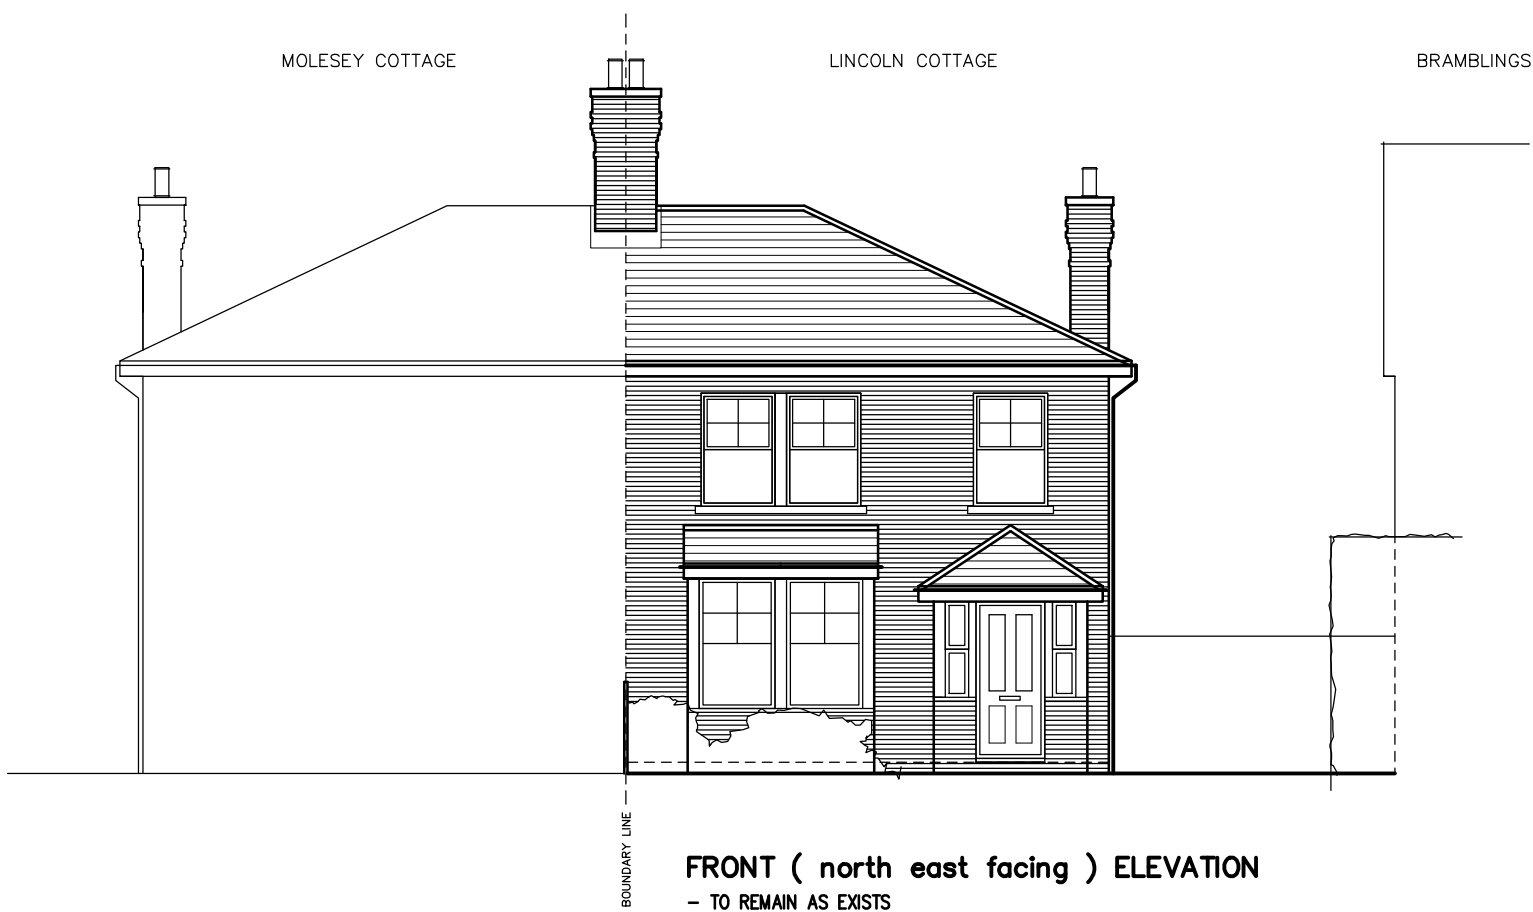

FRONT (north east facing) ELEVATION

A. REVISED DRAWING TO SHOW SINGLE STOREY
FLAT ROOF REAR EXTENSION . 2/2/25 . JW

FOR MR & MRS. BURDEN
SITE LINCOLN COTTAGE,
THE GREEN, HORSTED KEYNES,
WEST SUSSEX – RH17 7AW

TITLE
PROPOSED PART SITE PLAN,
G/F PLAN + ELEVATIONS

C/No.	SCALE
DRAWN	1/100 @ A1
DATE	DRAWING NUMBER
11/2024	PR1 A