



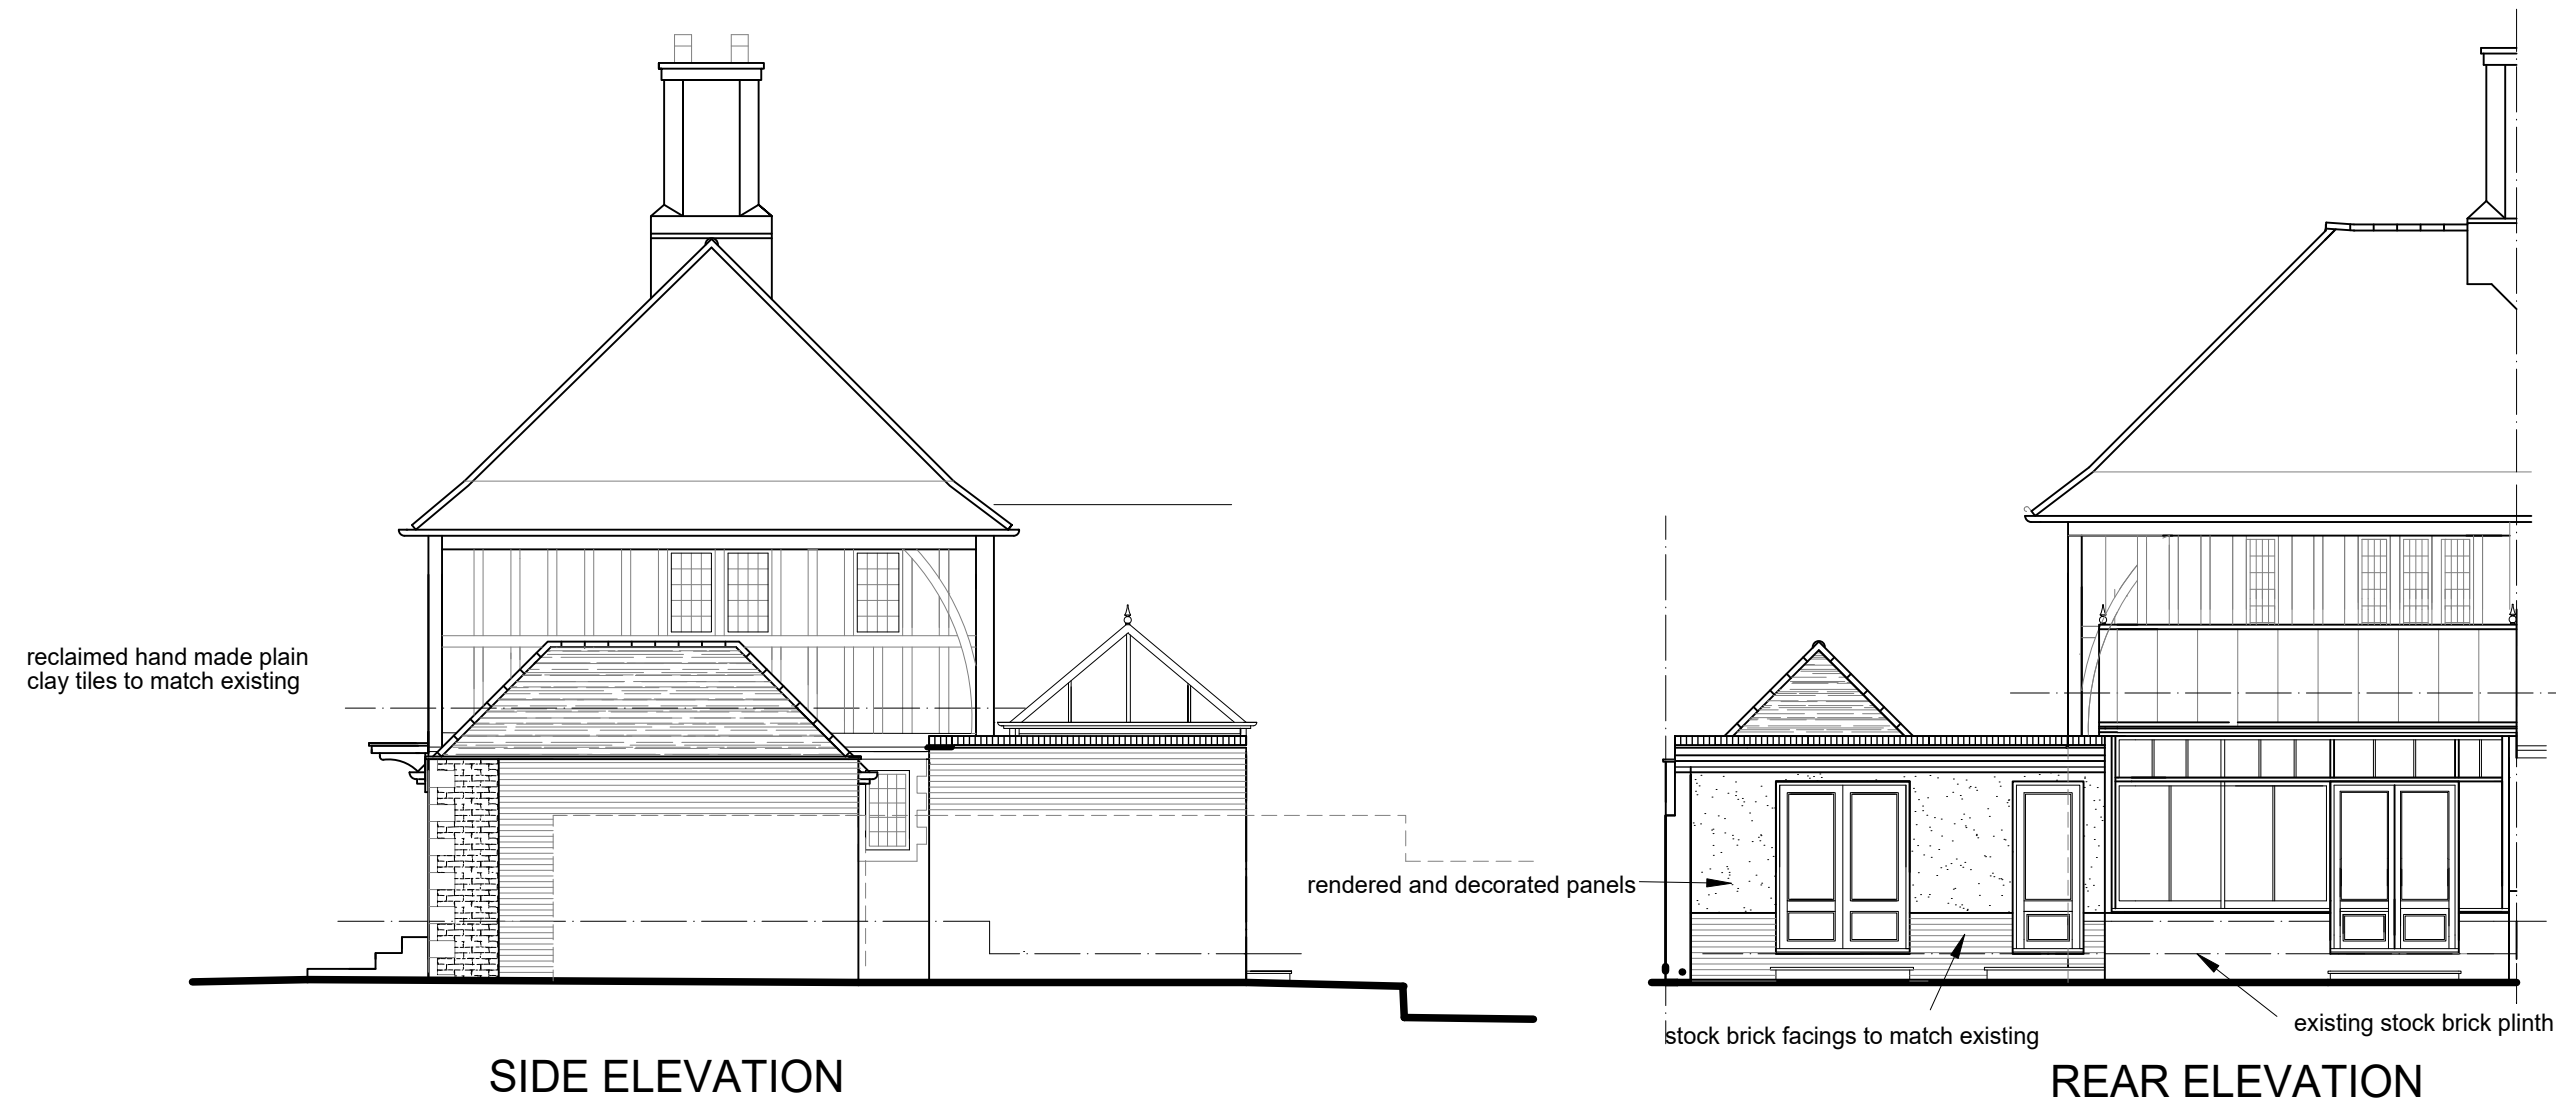


SIDE ELEVATION


REAR ELEVATION

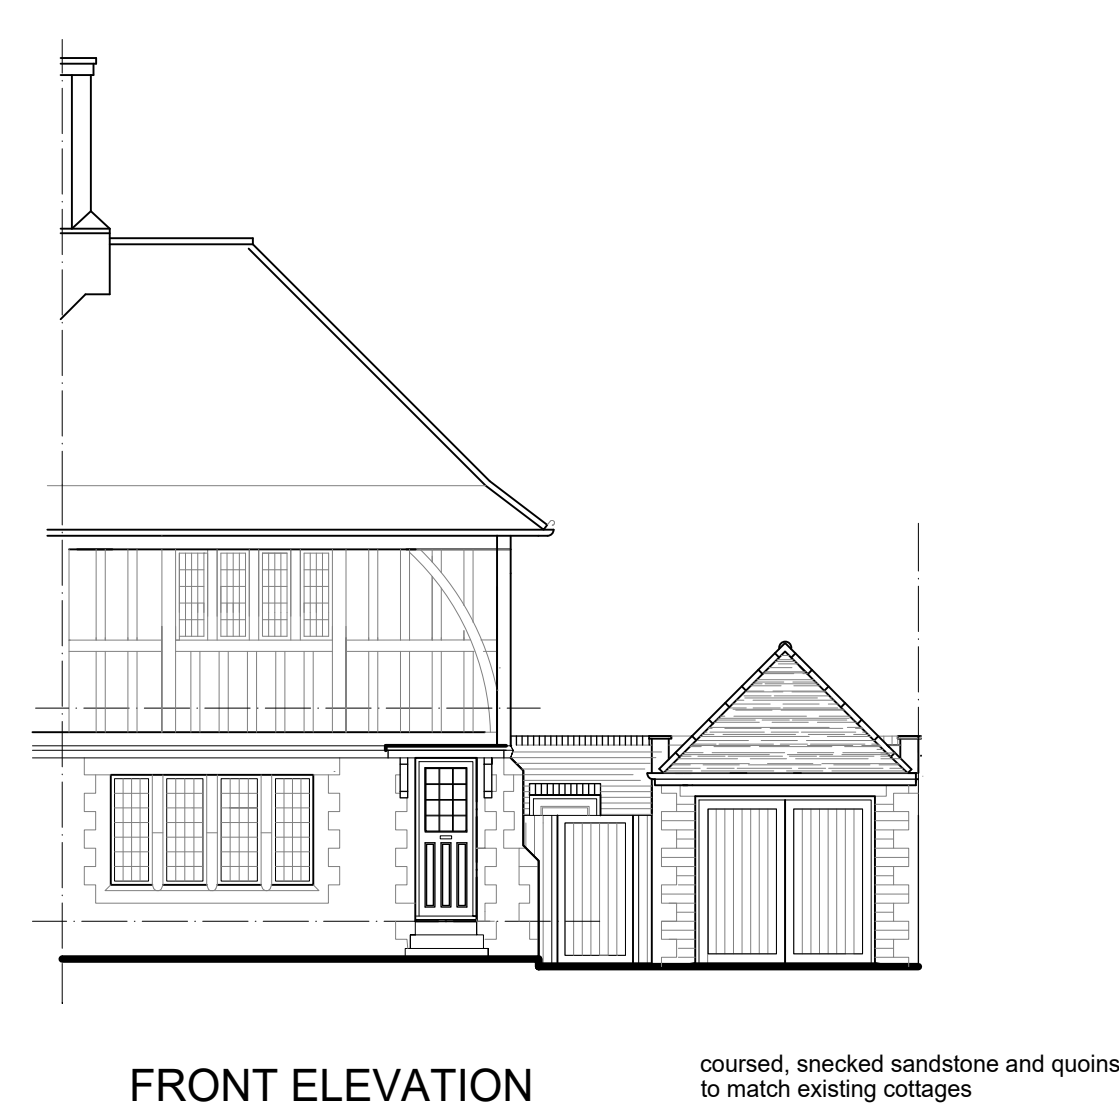

FRONT ELEVATION

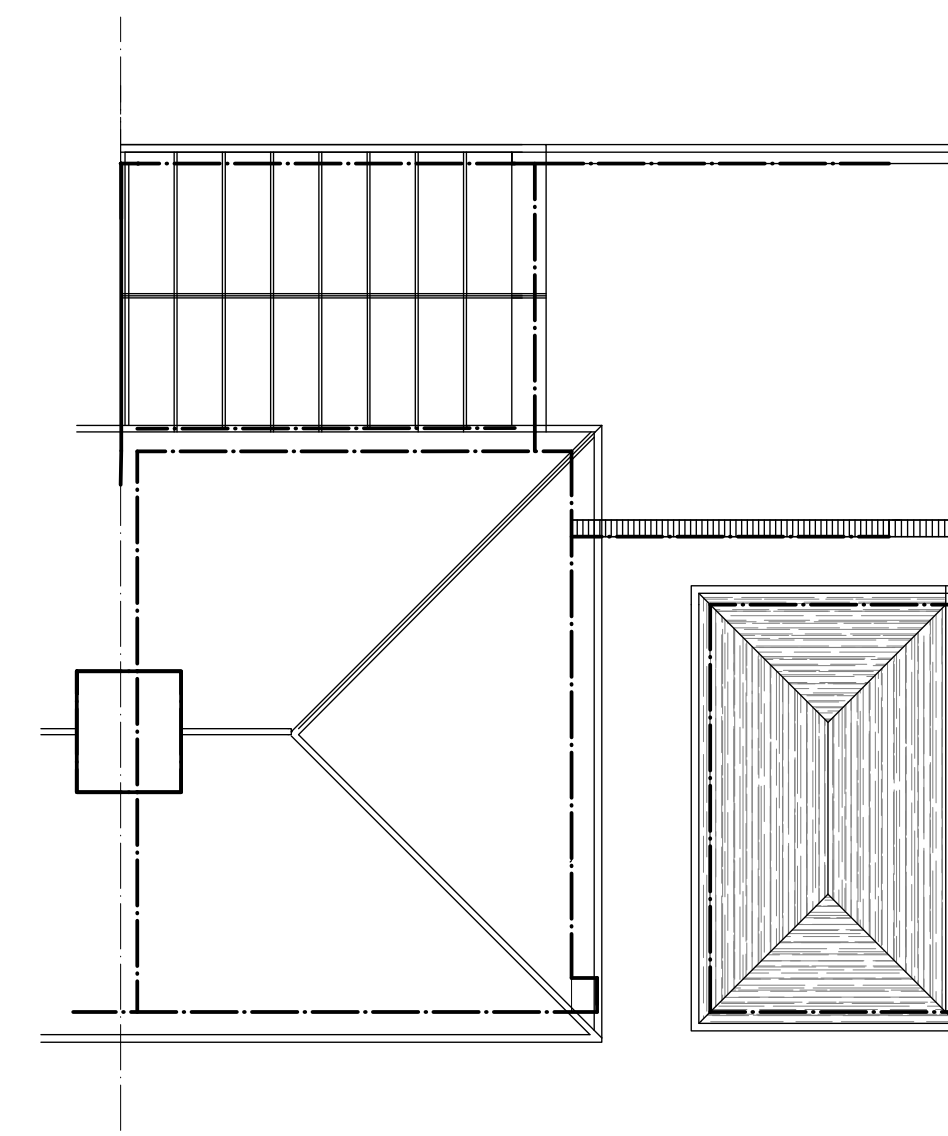


ROOF PLAN

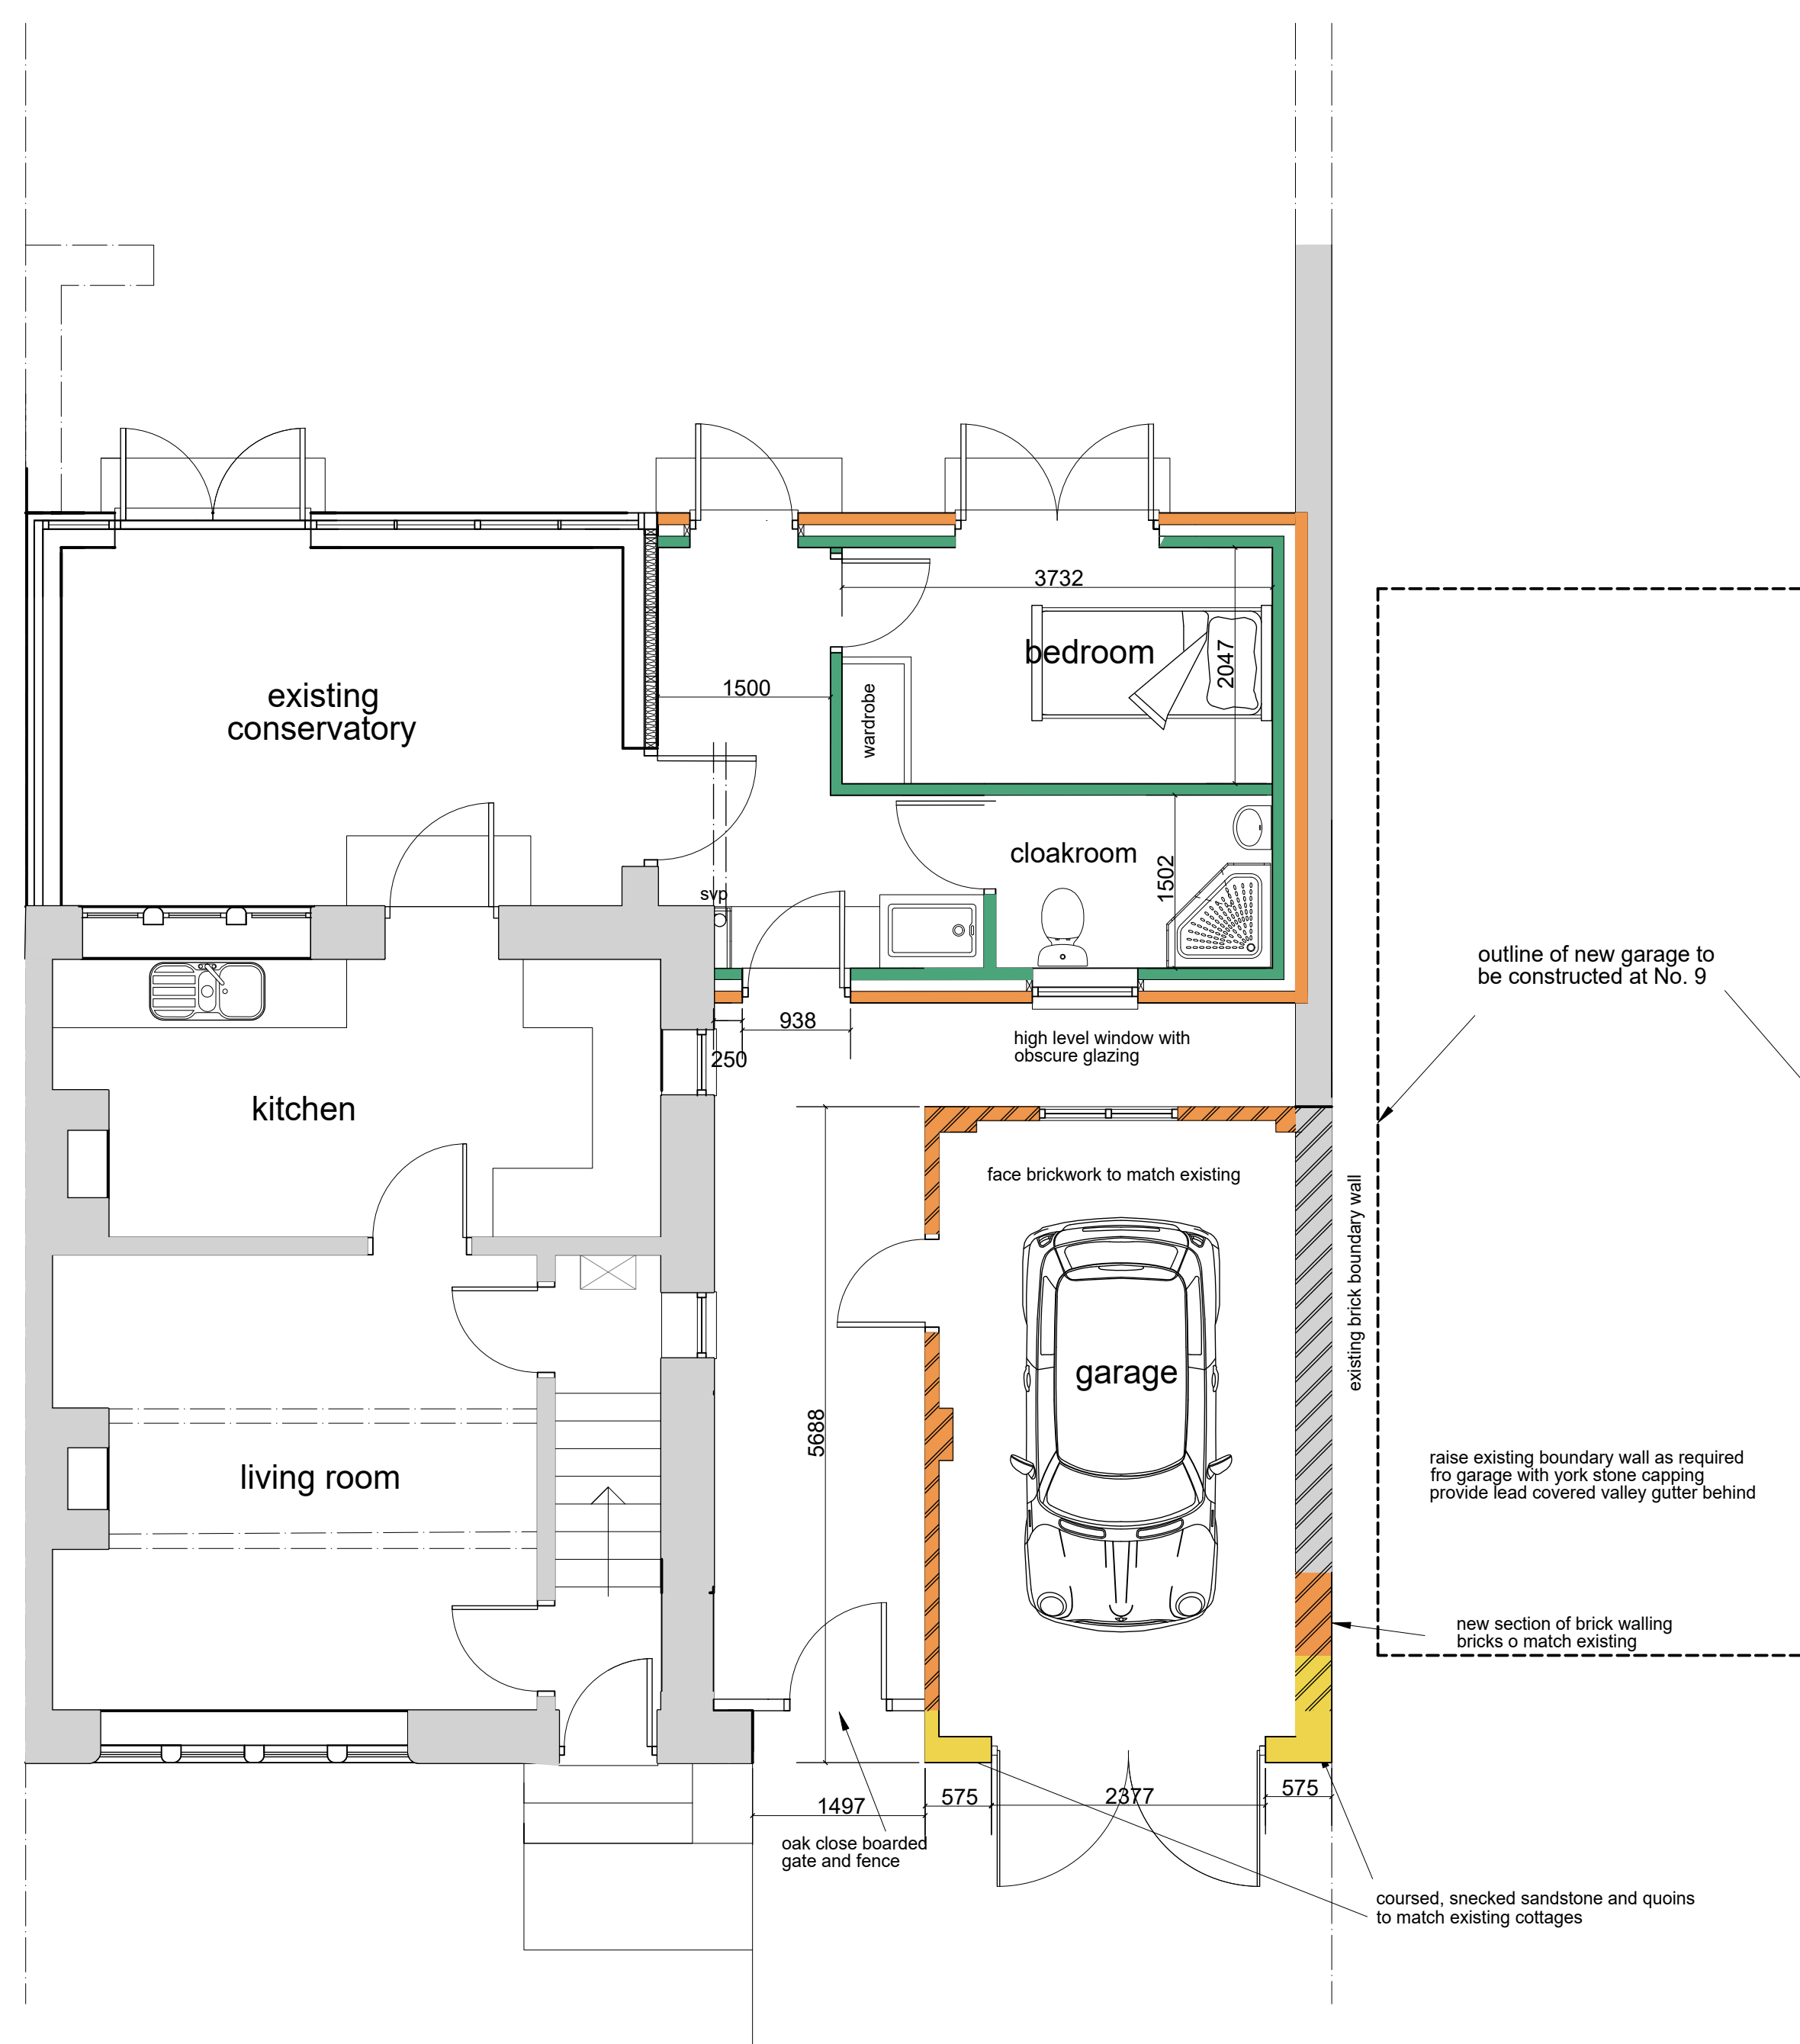

FLOOR PLAN



BLOCK & LOCATION PLAN

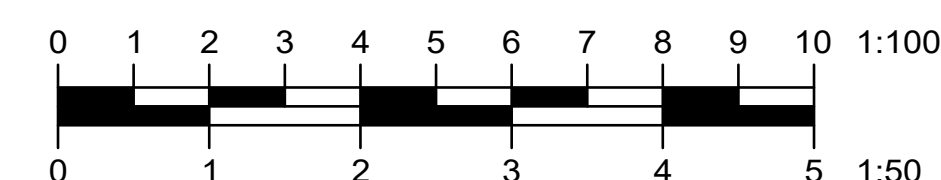

A	12-05-2025	revisions for conservation requirements
	Date	Revisions

© copyright
Les Humphrey Associates
Architecture · Chartered Surveyors · Designers

The Studio - The Rocks
Ivy Dene Lane
Ashurst Wood
West Sussex RH19 3TN

telephone: 01342 315206 fax: 01342 313984
email: les@leshumphreyassociates.co.uk



Client
MR & MRS B. LILES

Job Title
**8, Newstone Cottages,
East Street,
Turners Hill,
West Sussex,
RH10 4PU**

Drawing Title
**Proposed Alterations and
Extension to Provide
Ground Floor Cloakroom
and Additional Room for
Bedroom use when Required**

Scale
1: 50 & 1: 100 & 1: 500 printed @A1

Date
12-02-2025

Drawn by
J.a.h.

Drg. No.
40324-04

Rev
A