


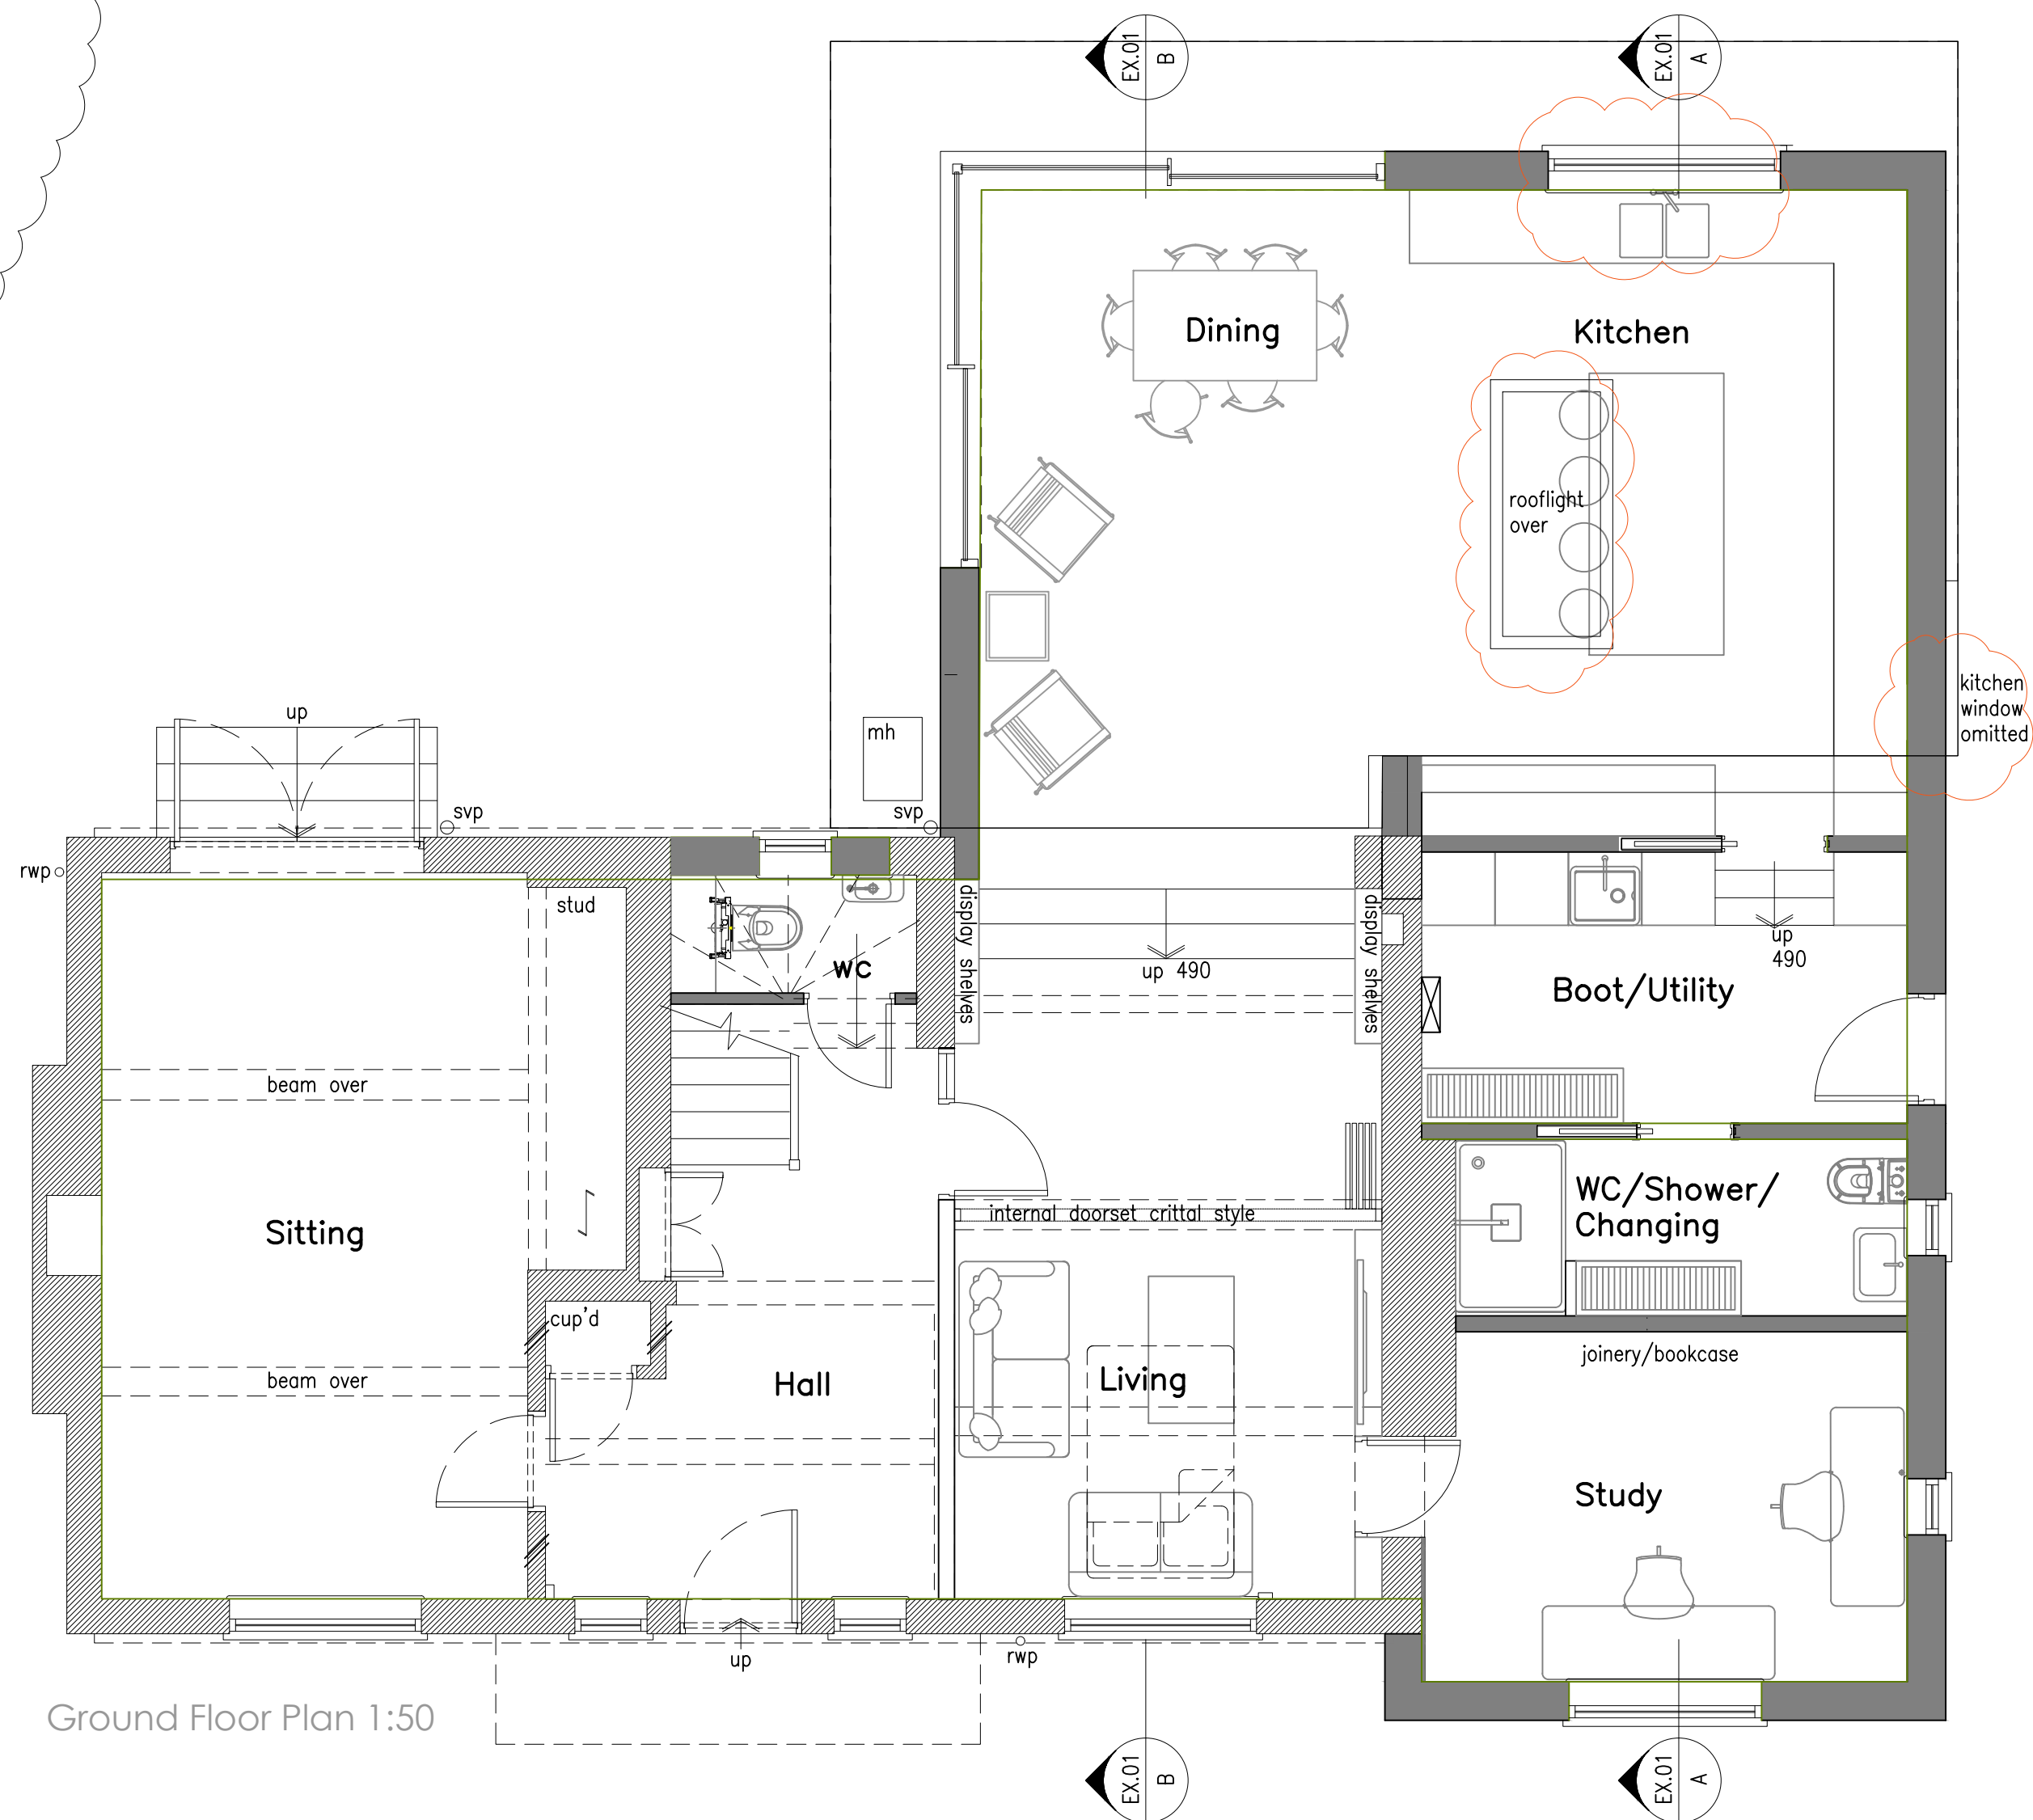


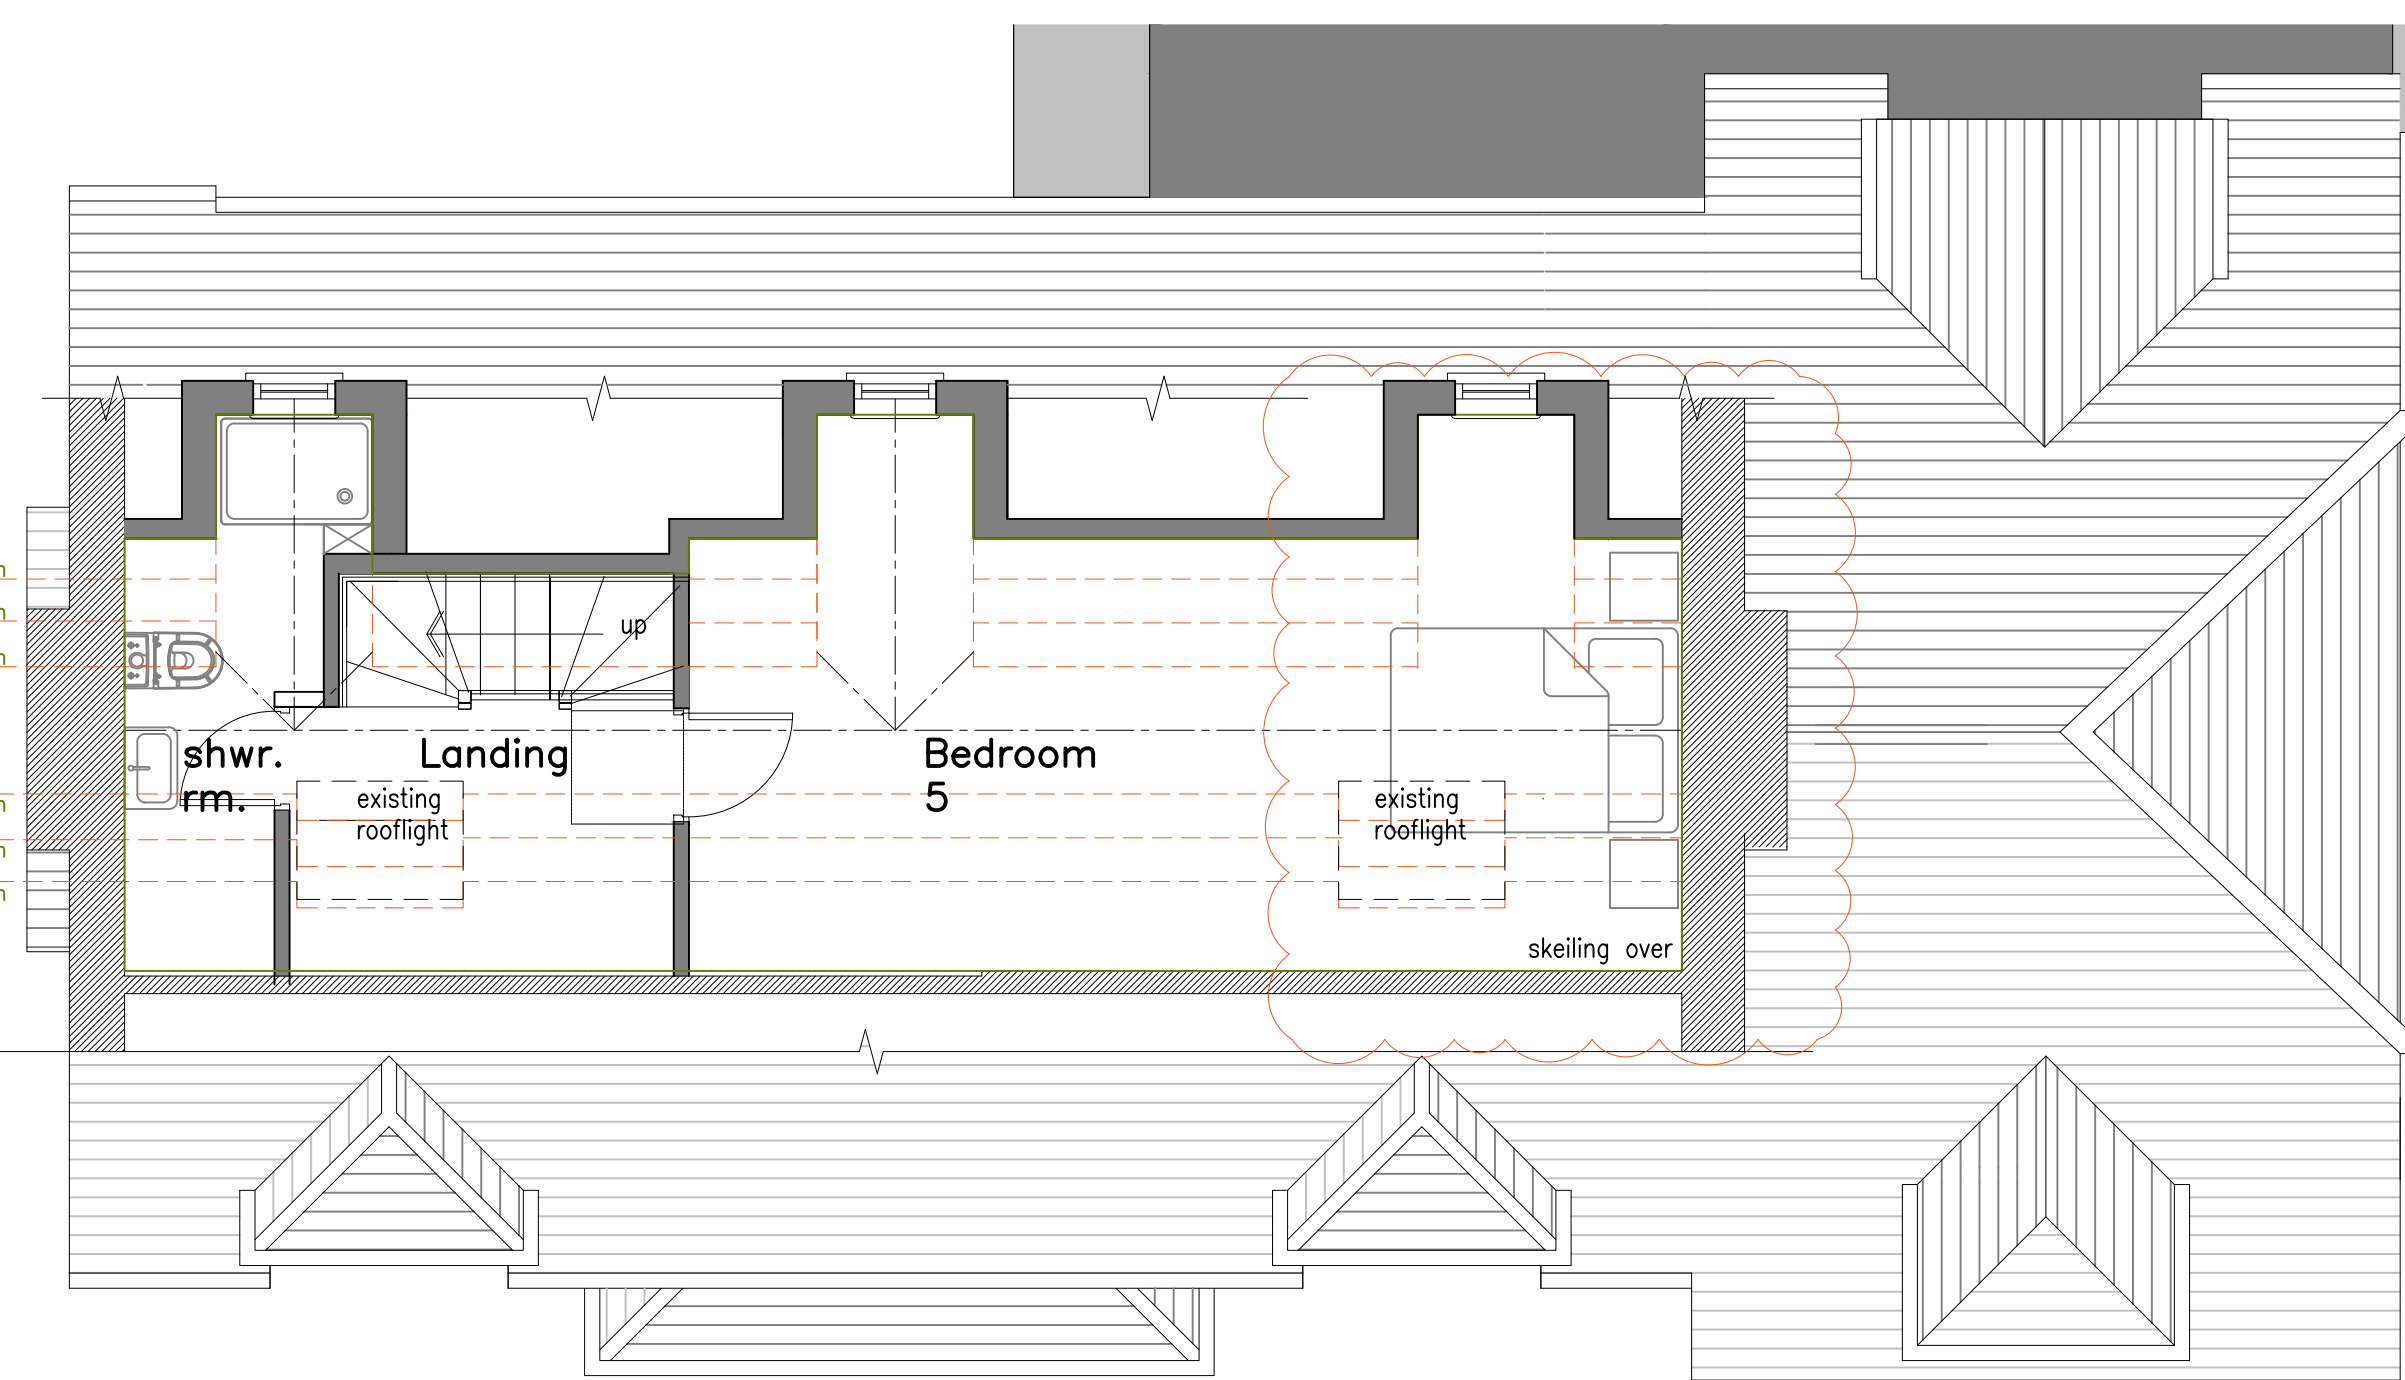


Ground Floor Plan 1:50

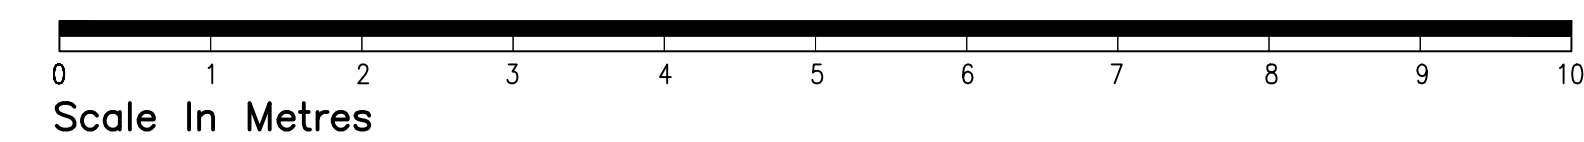

Second Floor Plan 1:50

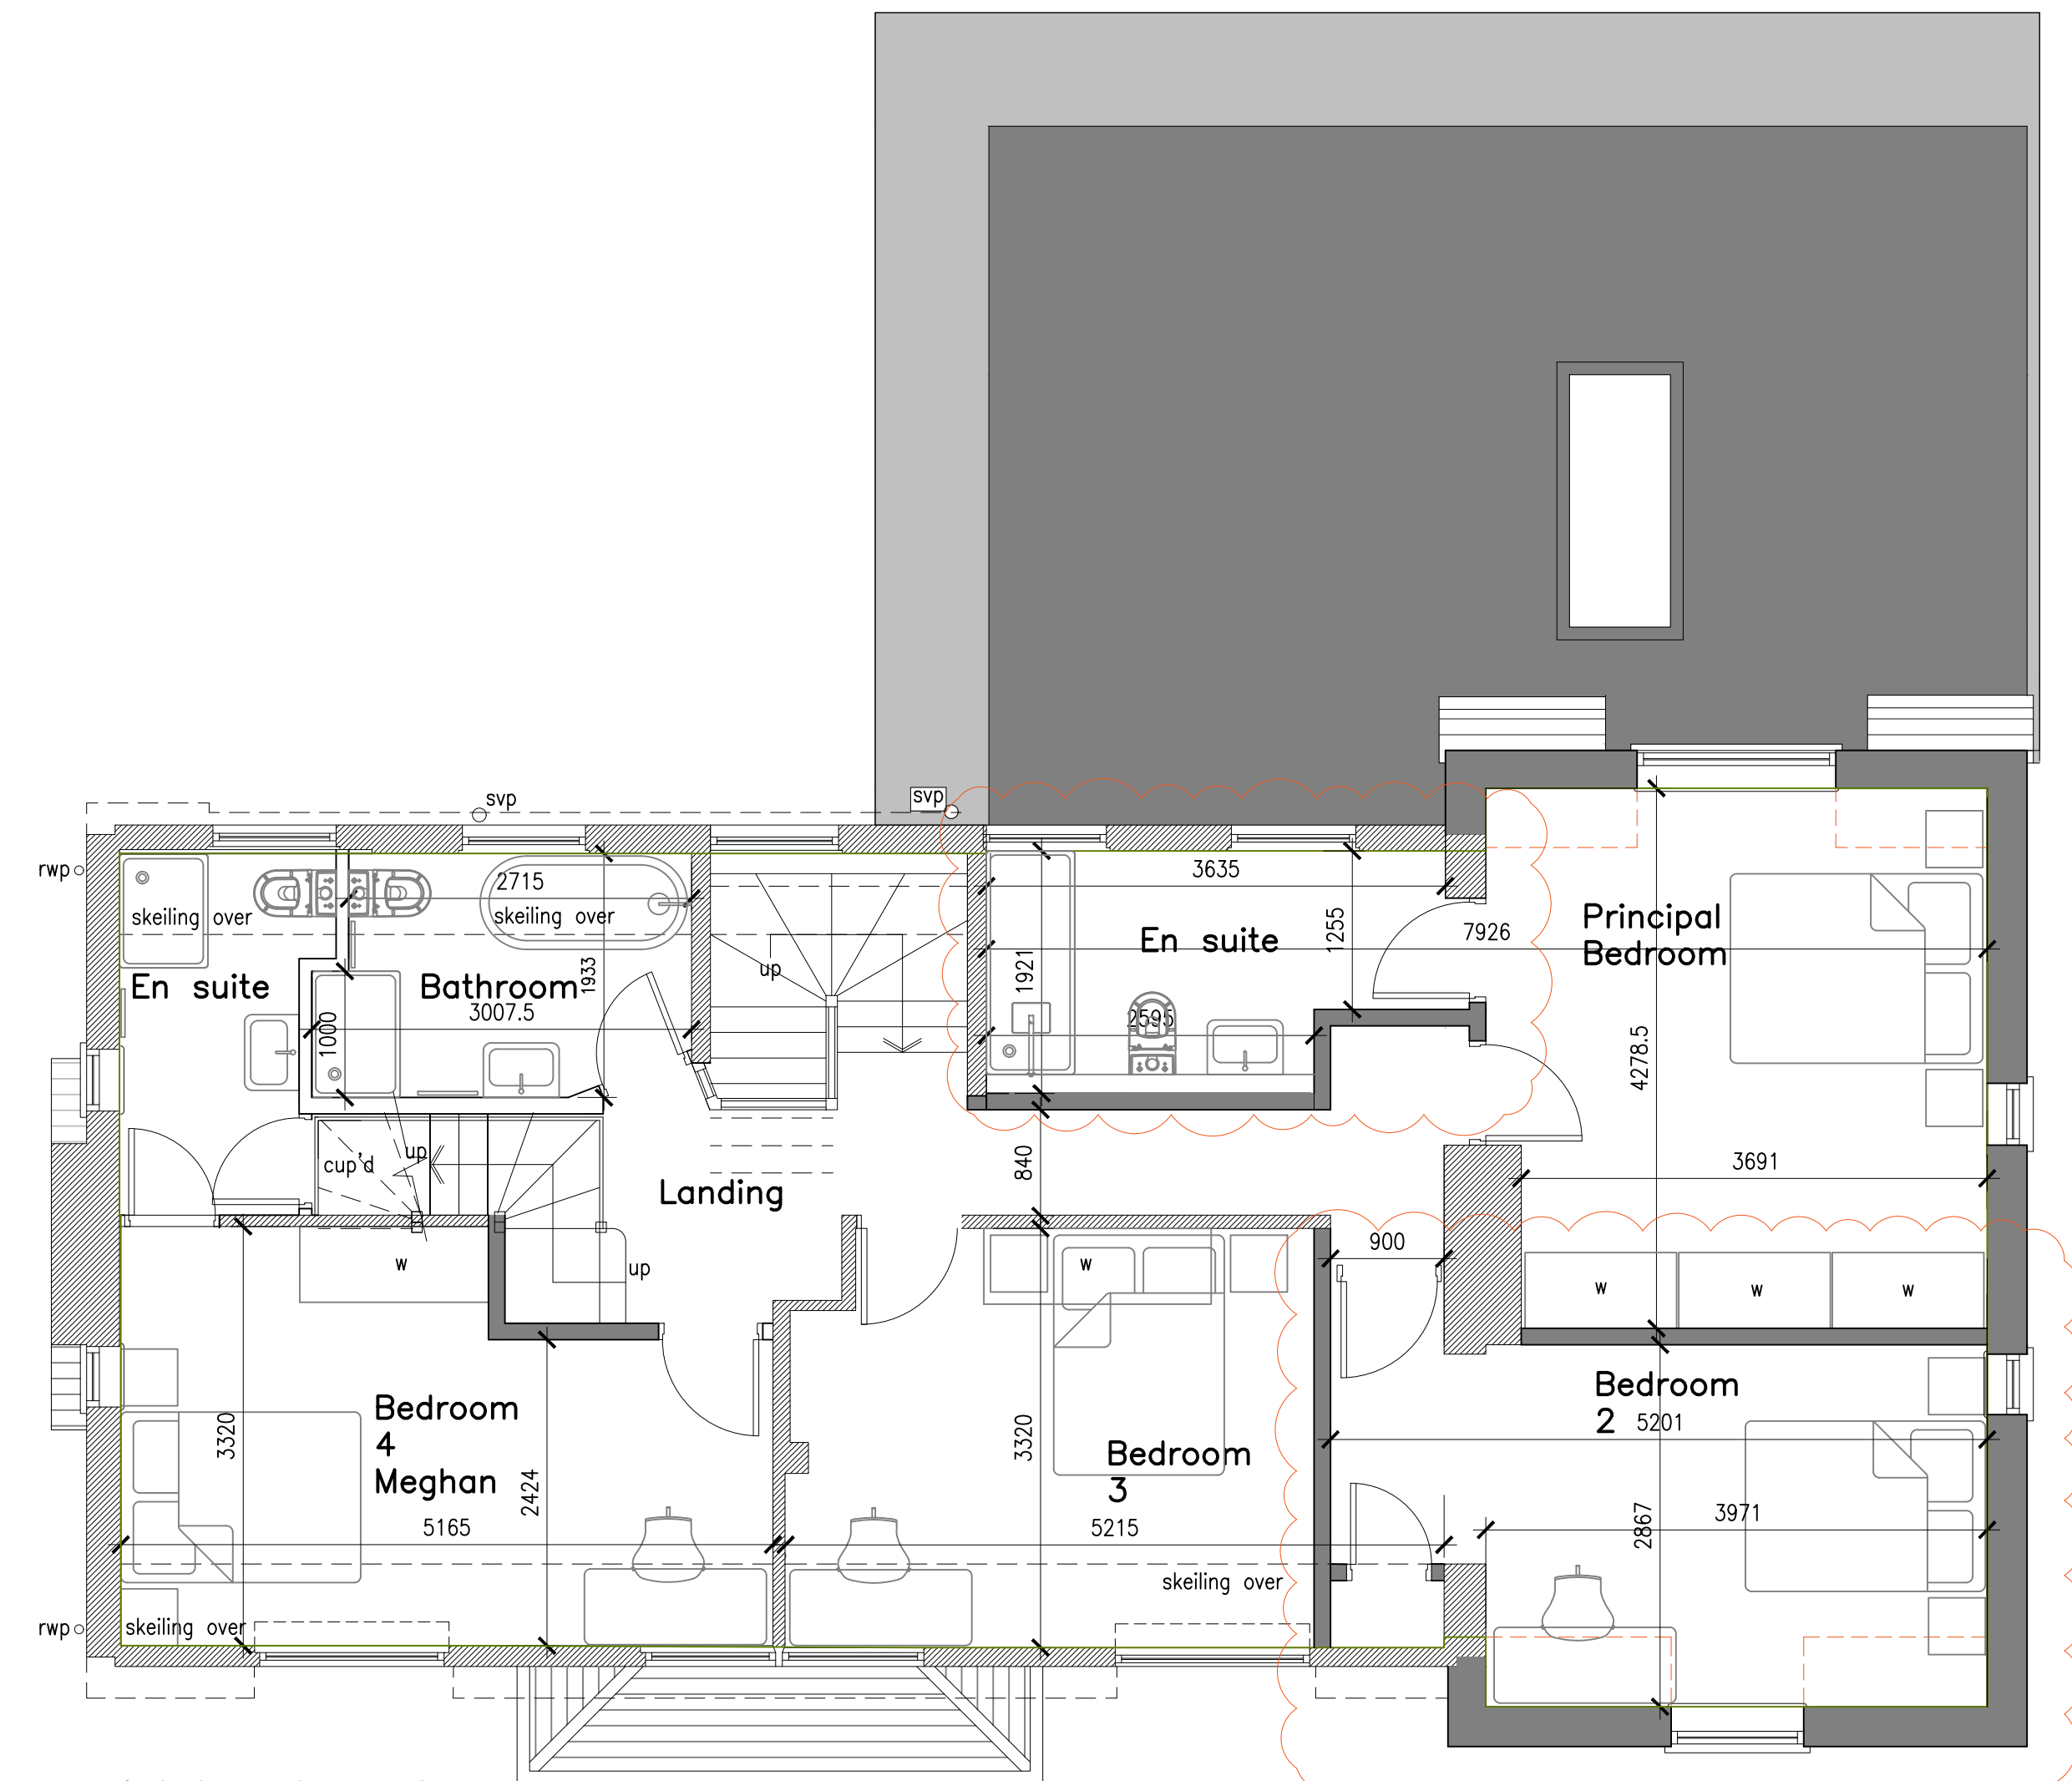

First Floor Plan 1:50

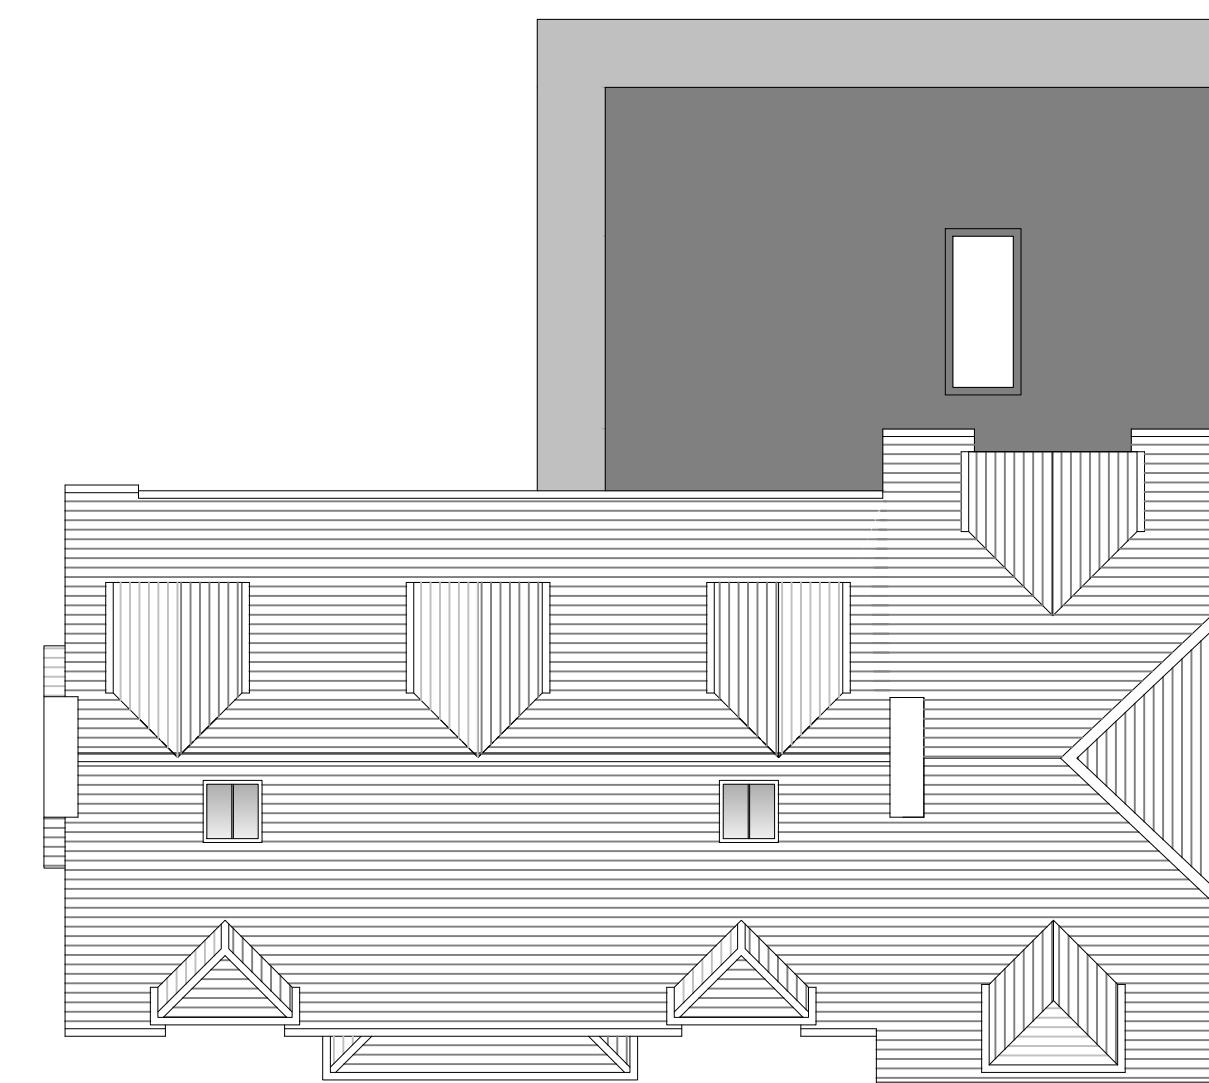

Roof Plan 1:100



C	15-7-25	Post tender further client design changes amended for section 73 planning application
B	22-5-25	Post tender amendments & Side extension amended
A	21-5-25	Post tender amendments & Side extension amended
rev.	date	comment
amendments		
k aarchitects		
client		
Mr & Mrs D. Henderson		
job		
Bramham Moor Tylers Green, Cuckfield Haywards Heath RH17 5EA		
drawing number		
295.PL.01/C		
drawing title		
proposed plans		
date	scale/original sheet size	RIBA work stage
Nov' '24	Varies @ A1	n/a
Do not scale off drawing. Check all dimensions on site before all work is commenced. All goods materials workmanship to conform with current building regulations BS5 and CDM. © Copyright K A Architects Ltd.		
K A architects limited 27 Ferndale Road Haywards Heath West Sussex RH16 1PJ		
telephone 07712 449 542 email k a.architects@gmail.com www.k aarchitects.co.uk		
Company No. 653852 Registered Office 27 Ferndale Road, Haywards Heath, RH16 1PJ		