




Front Elevation (South-West) 1:100


0 2.5 5 7.5 10  
Scale In Metres




Side Elevation (South-East) 1:100

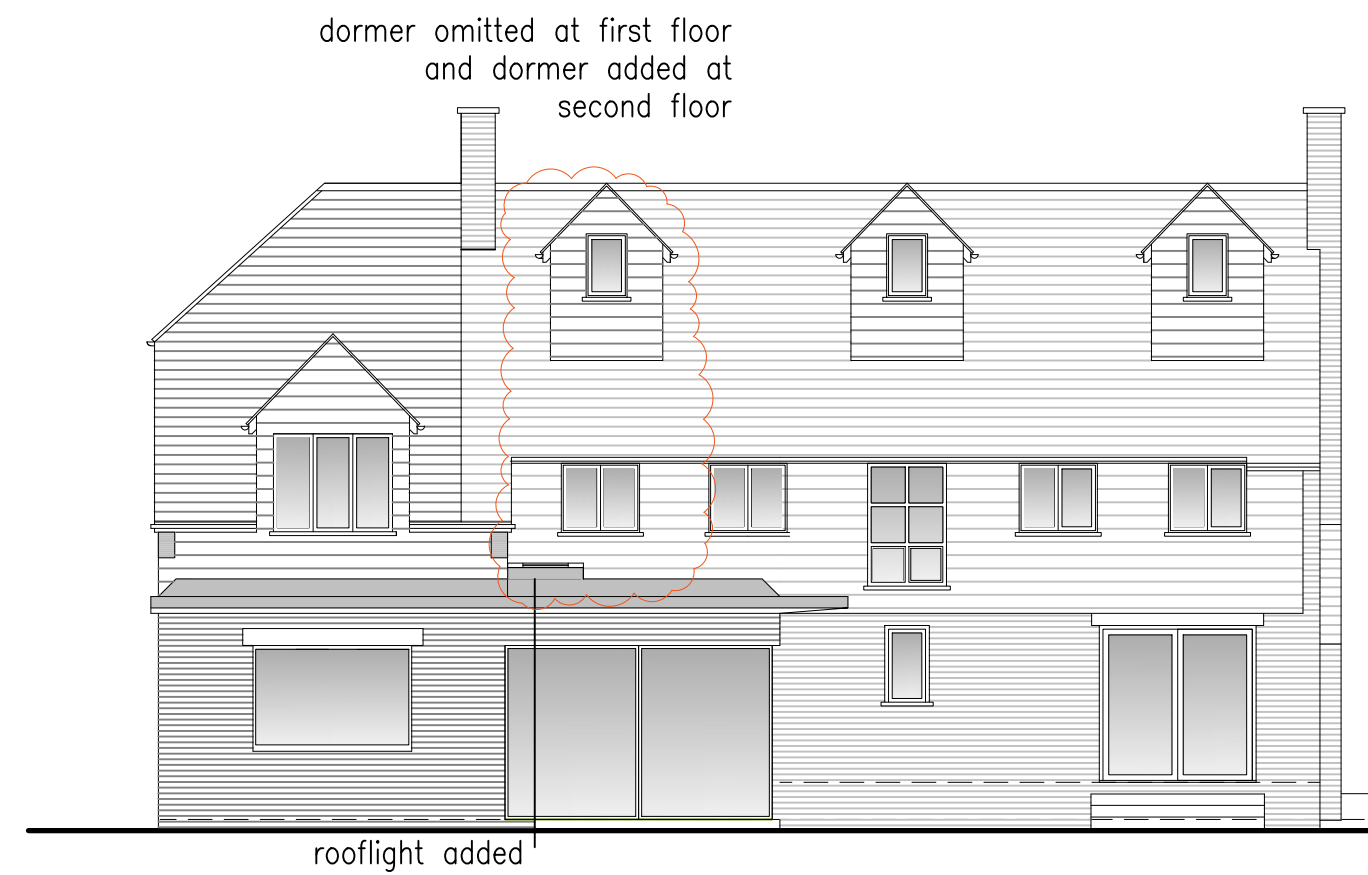

Rear Elevation (North-East) 1:100

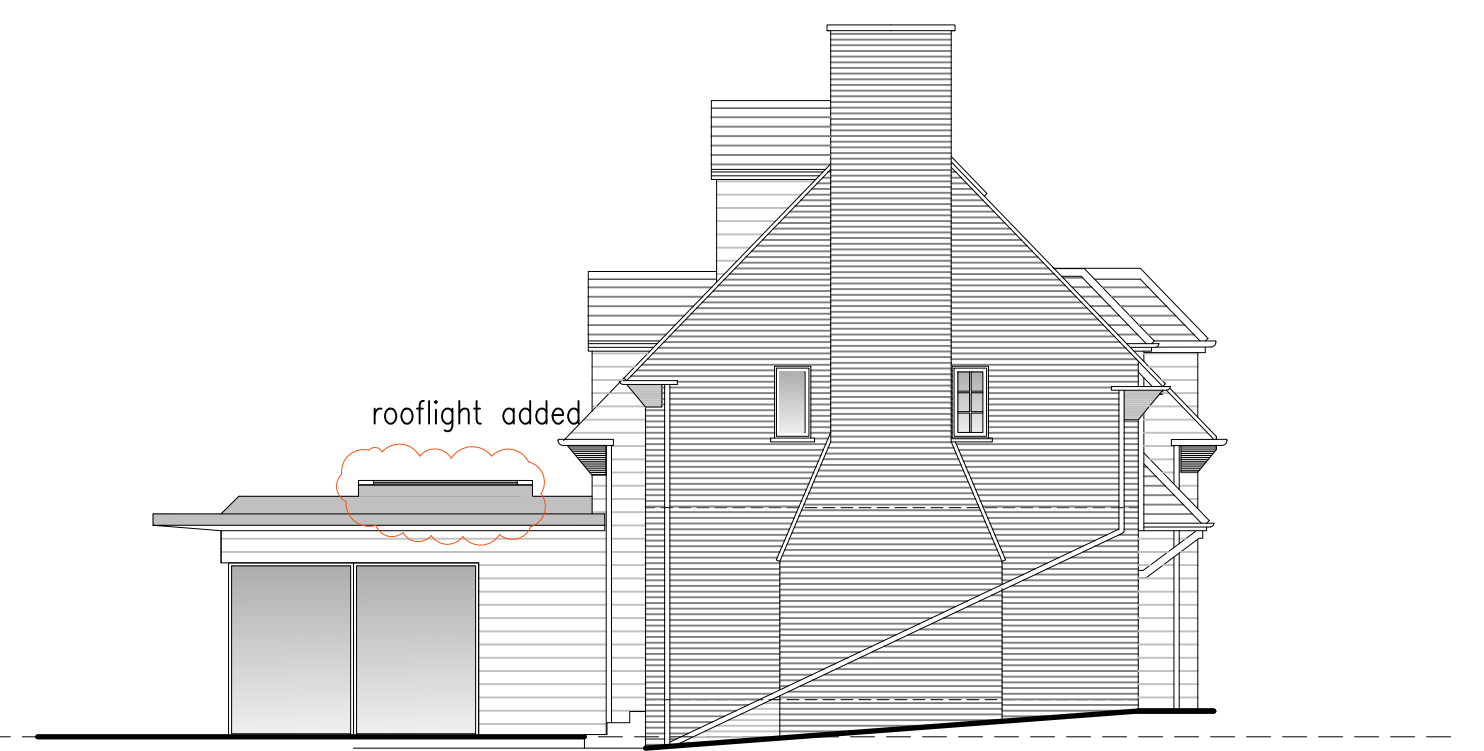


Side Elevation (North-West) 1:100

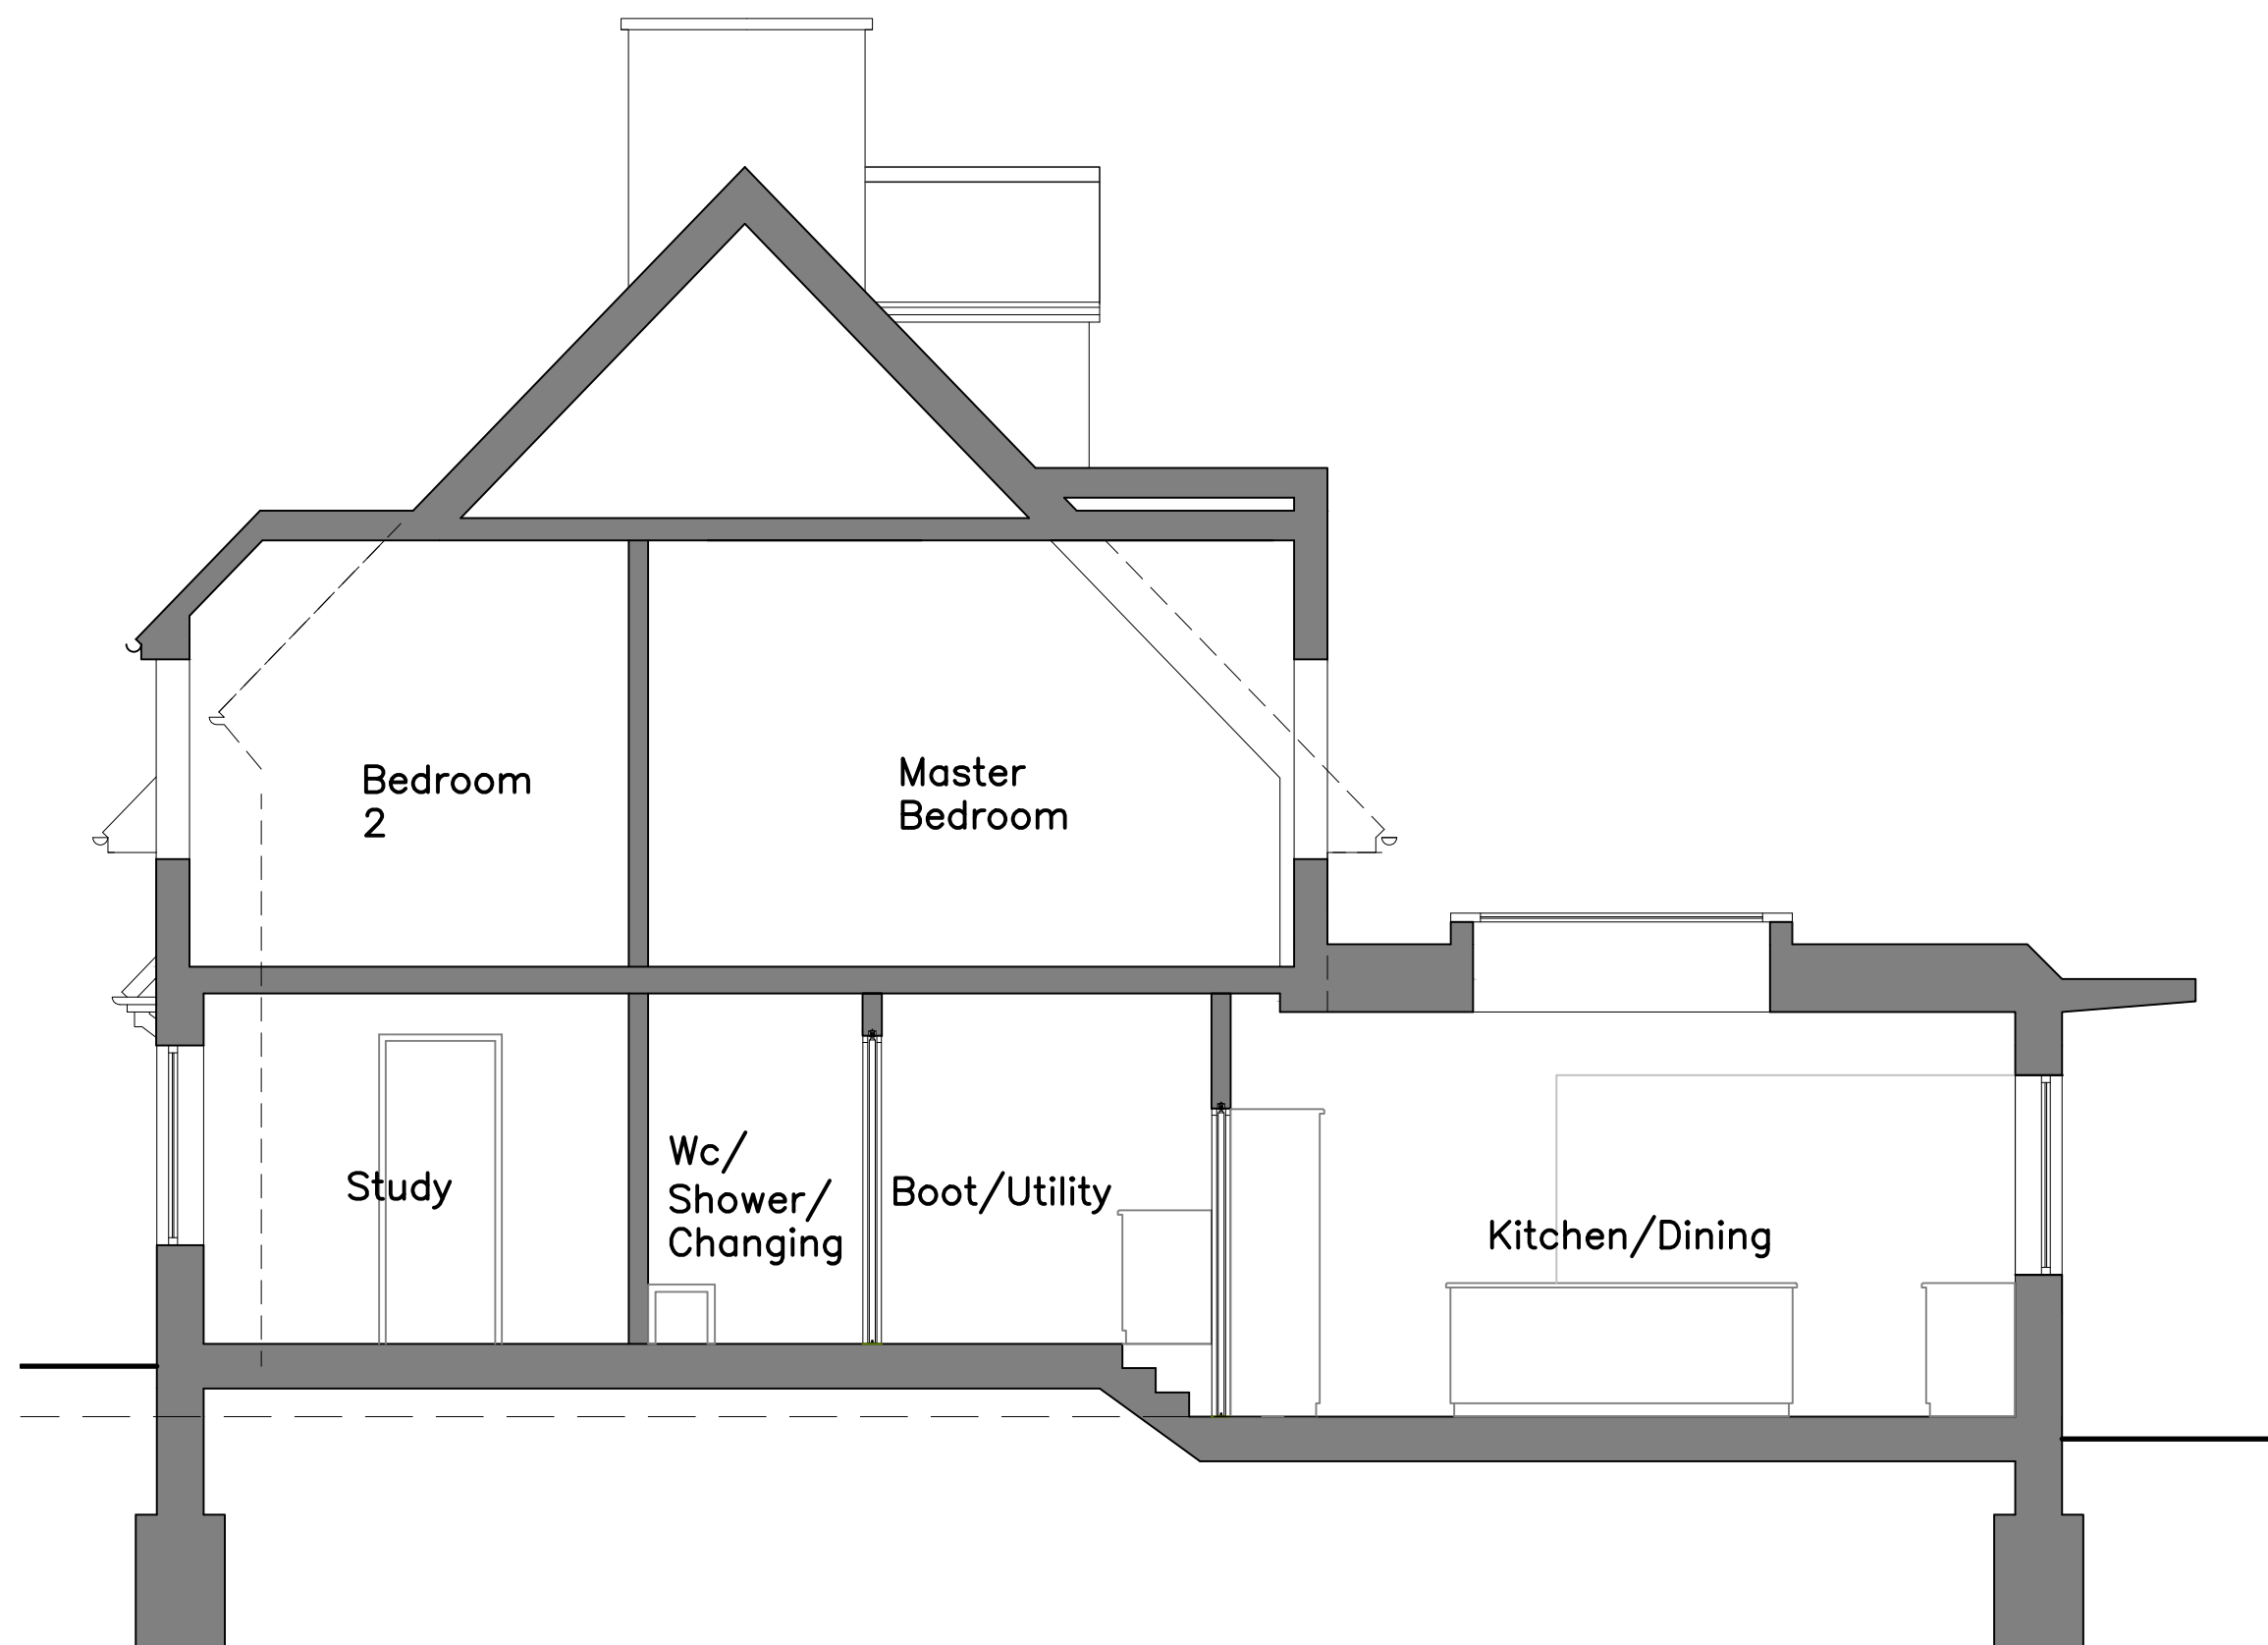

Section A-A 1:50

0 1 2 3 4 5 6 7 8 9 10  
Scale In Metres

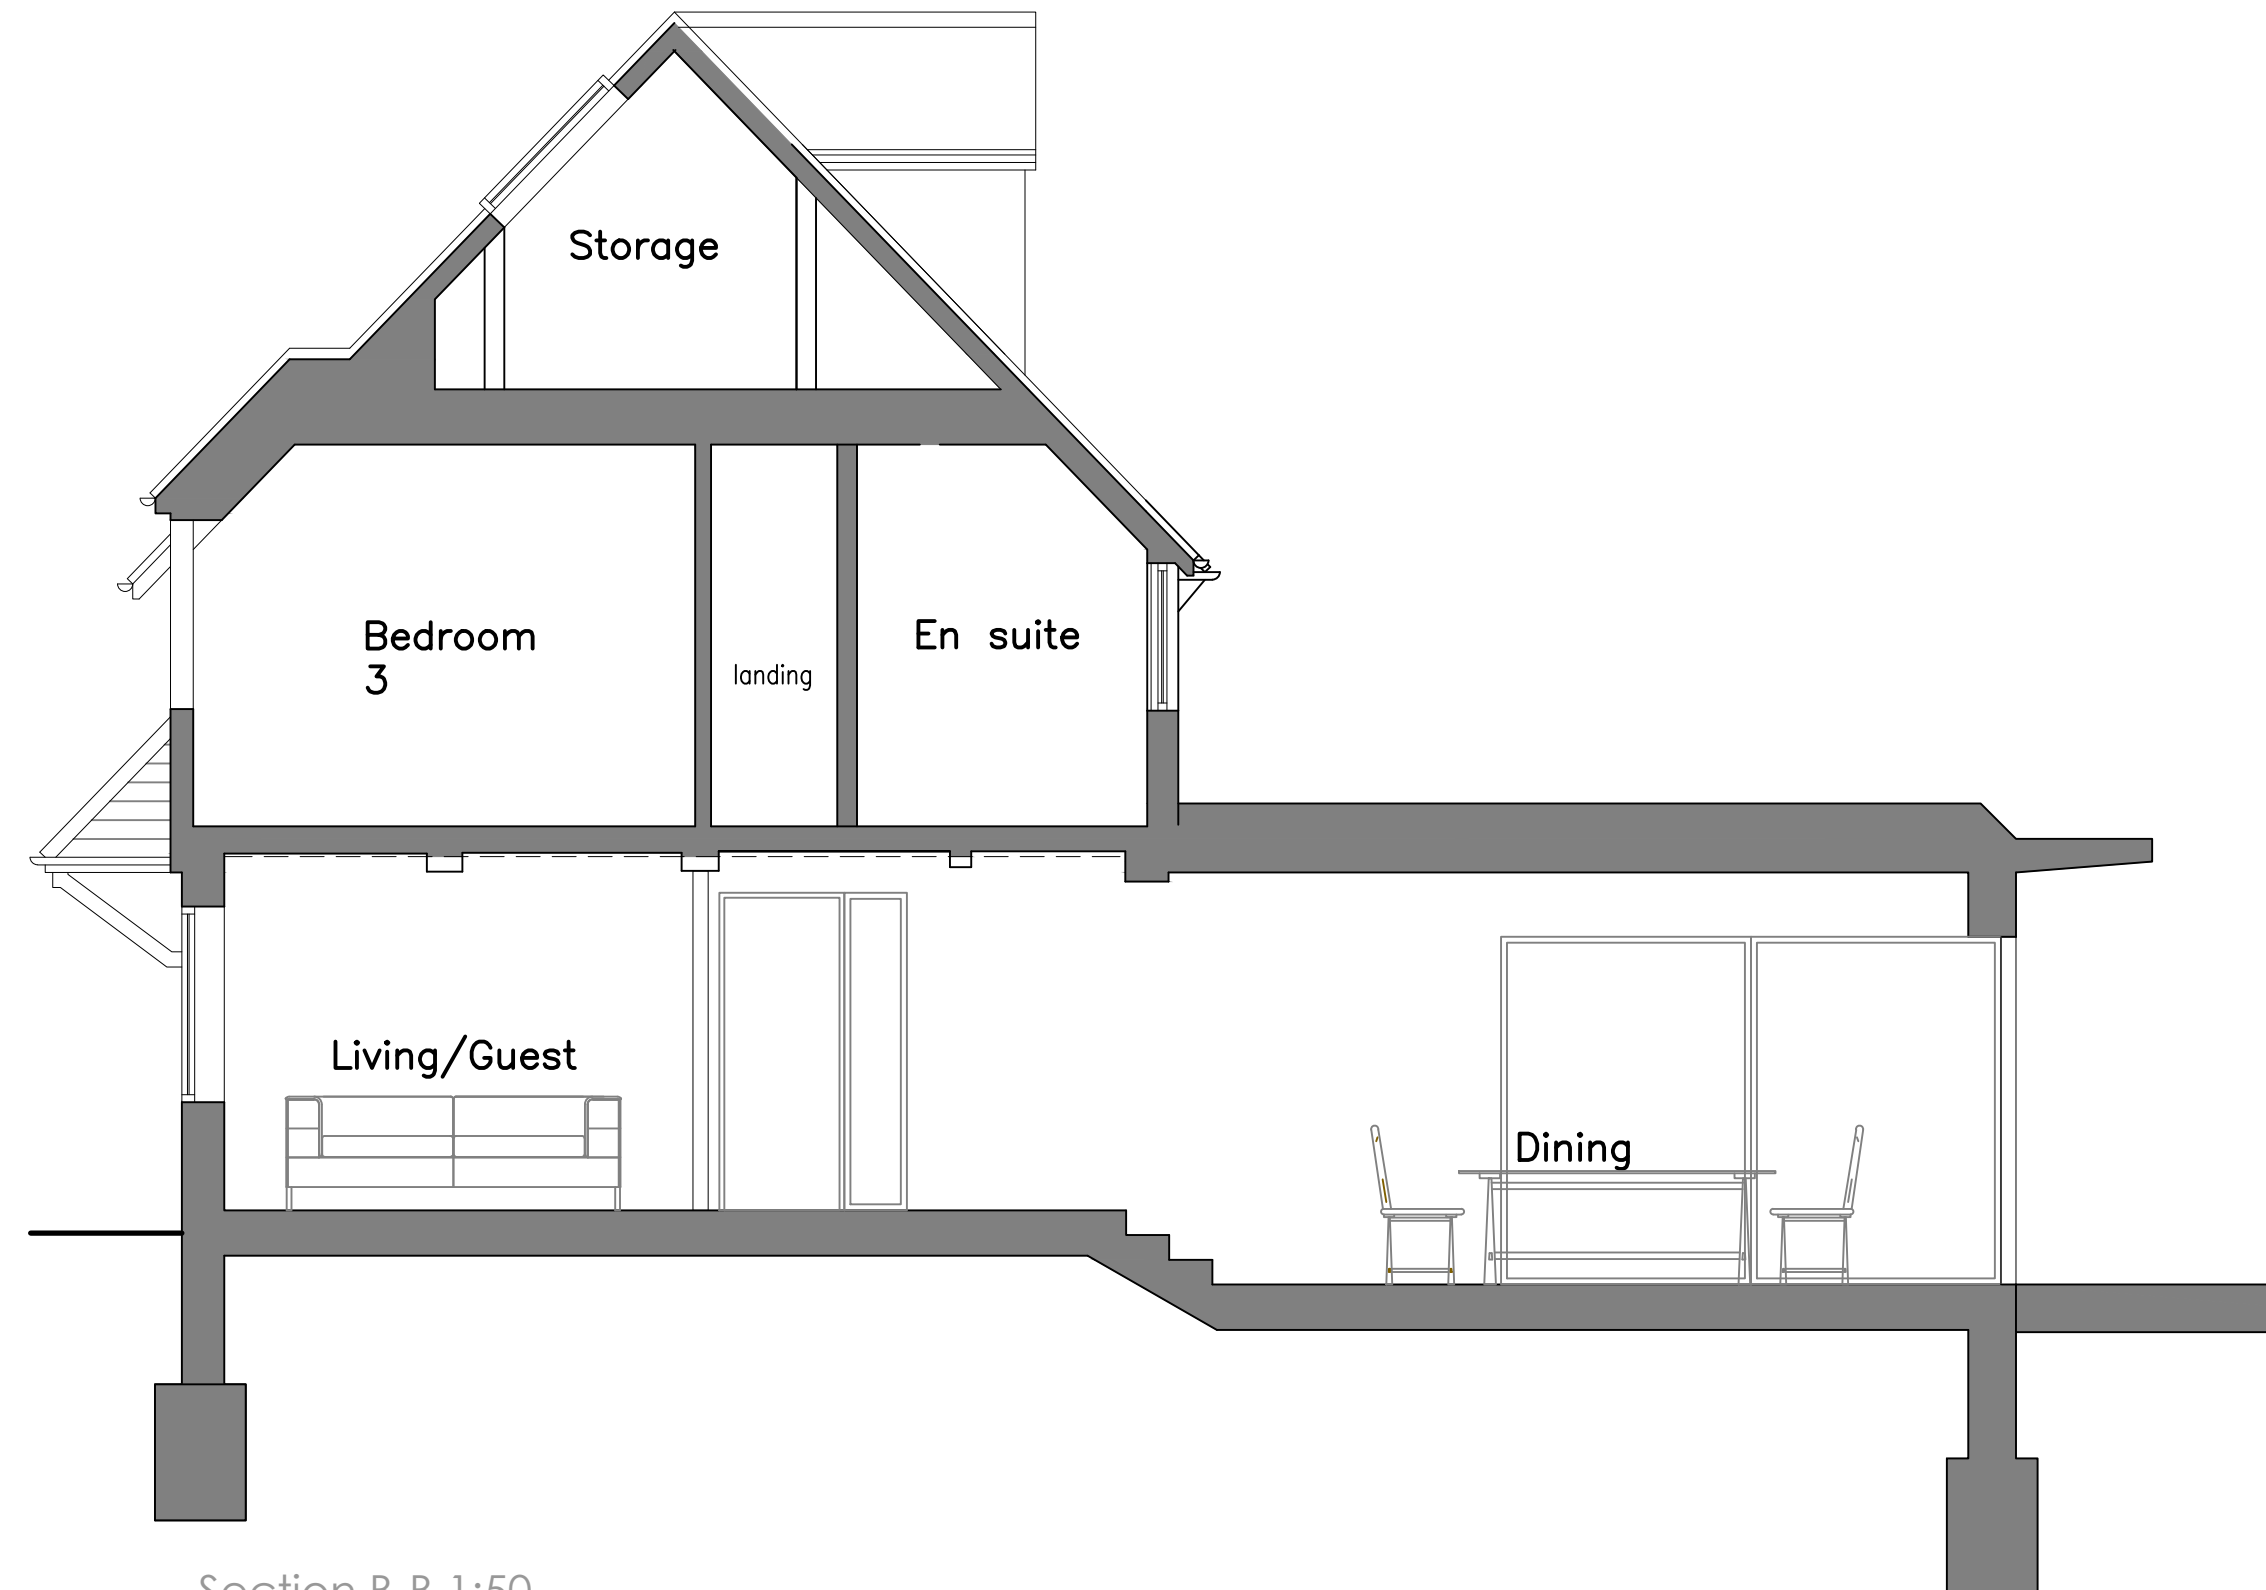

Section B-B 1:50

|   |   |   |
|---|---|---|
| C   | 15-7-25                                                                                               | Post tender further client design changes amended for section 73 planning application                                   |
| B   | 22-5-25                                                                                               | Post tender Side extension amended                                                                                      |
| A   | 21-5-25                                                                                               | Post tender Side extension amended                                                                                      |
| rev.   | date                                                                                                  | comment   |
| amendments   |   |   |
| klaarchitects   |   |   |
| client<br>Mr & Mrs D. Henderson   |   |   |
| job<br>Bramham Moor<br>Tylers Green, Cuckfield<br>Haywards Heath<br>RH17 5EA   |   |   |
| drawing number<br>295.PL.02/C   |   |   |
| drawing title<br>proposed elevations and<br>sections A-A & B-B   |   |   |
| date<br>Nov' '24   | scale/original sheet size<br>Varies @ A1                                                              | RIBA work stage<br>n/a                                                                                                  |
| <small>Do not scale off drawing<br/>Check all dimensions on site before all work is commenced<br/>All goods materials workmanship to conform with current building regulations BS and CEN<br/>© Copyright KLA Architects Ltd.</small> |   |   |
| <small>Kla architects limited<br/>27 Parkside Road<br/>Haywards Heath<br/>West Sussex BN16 1PJ</small>   | <small>telephone 07712 649 542<br/>email kla.architects@gmail.com<br/>www.klaarchitects.co.uk</small> | <small>Company No. 6538521<br/>Registered Office<br/>27 Parkside Road,<br/>Haywards Heath,<br/>Sussex, BN16 1PJ</small> |