
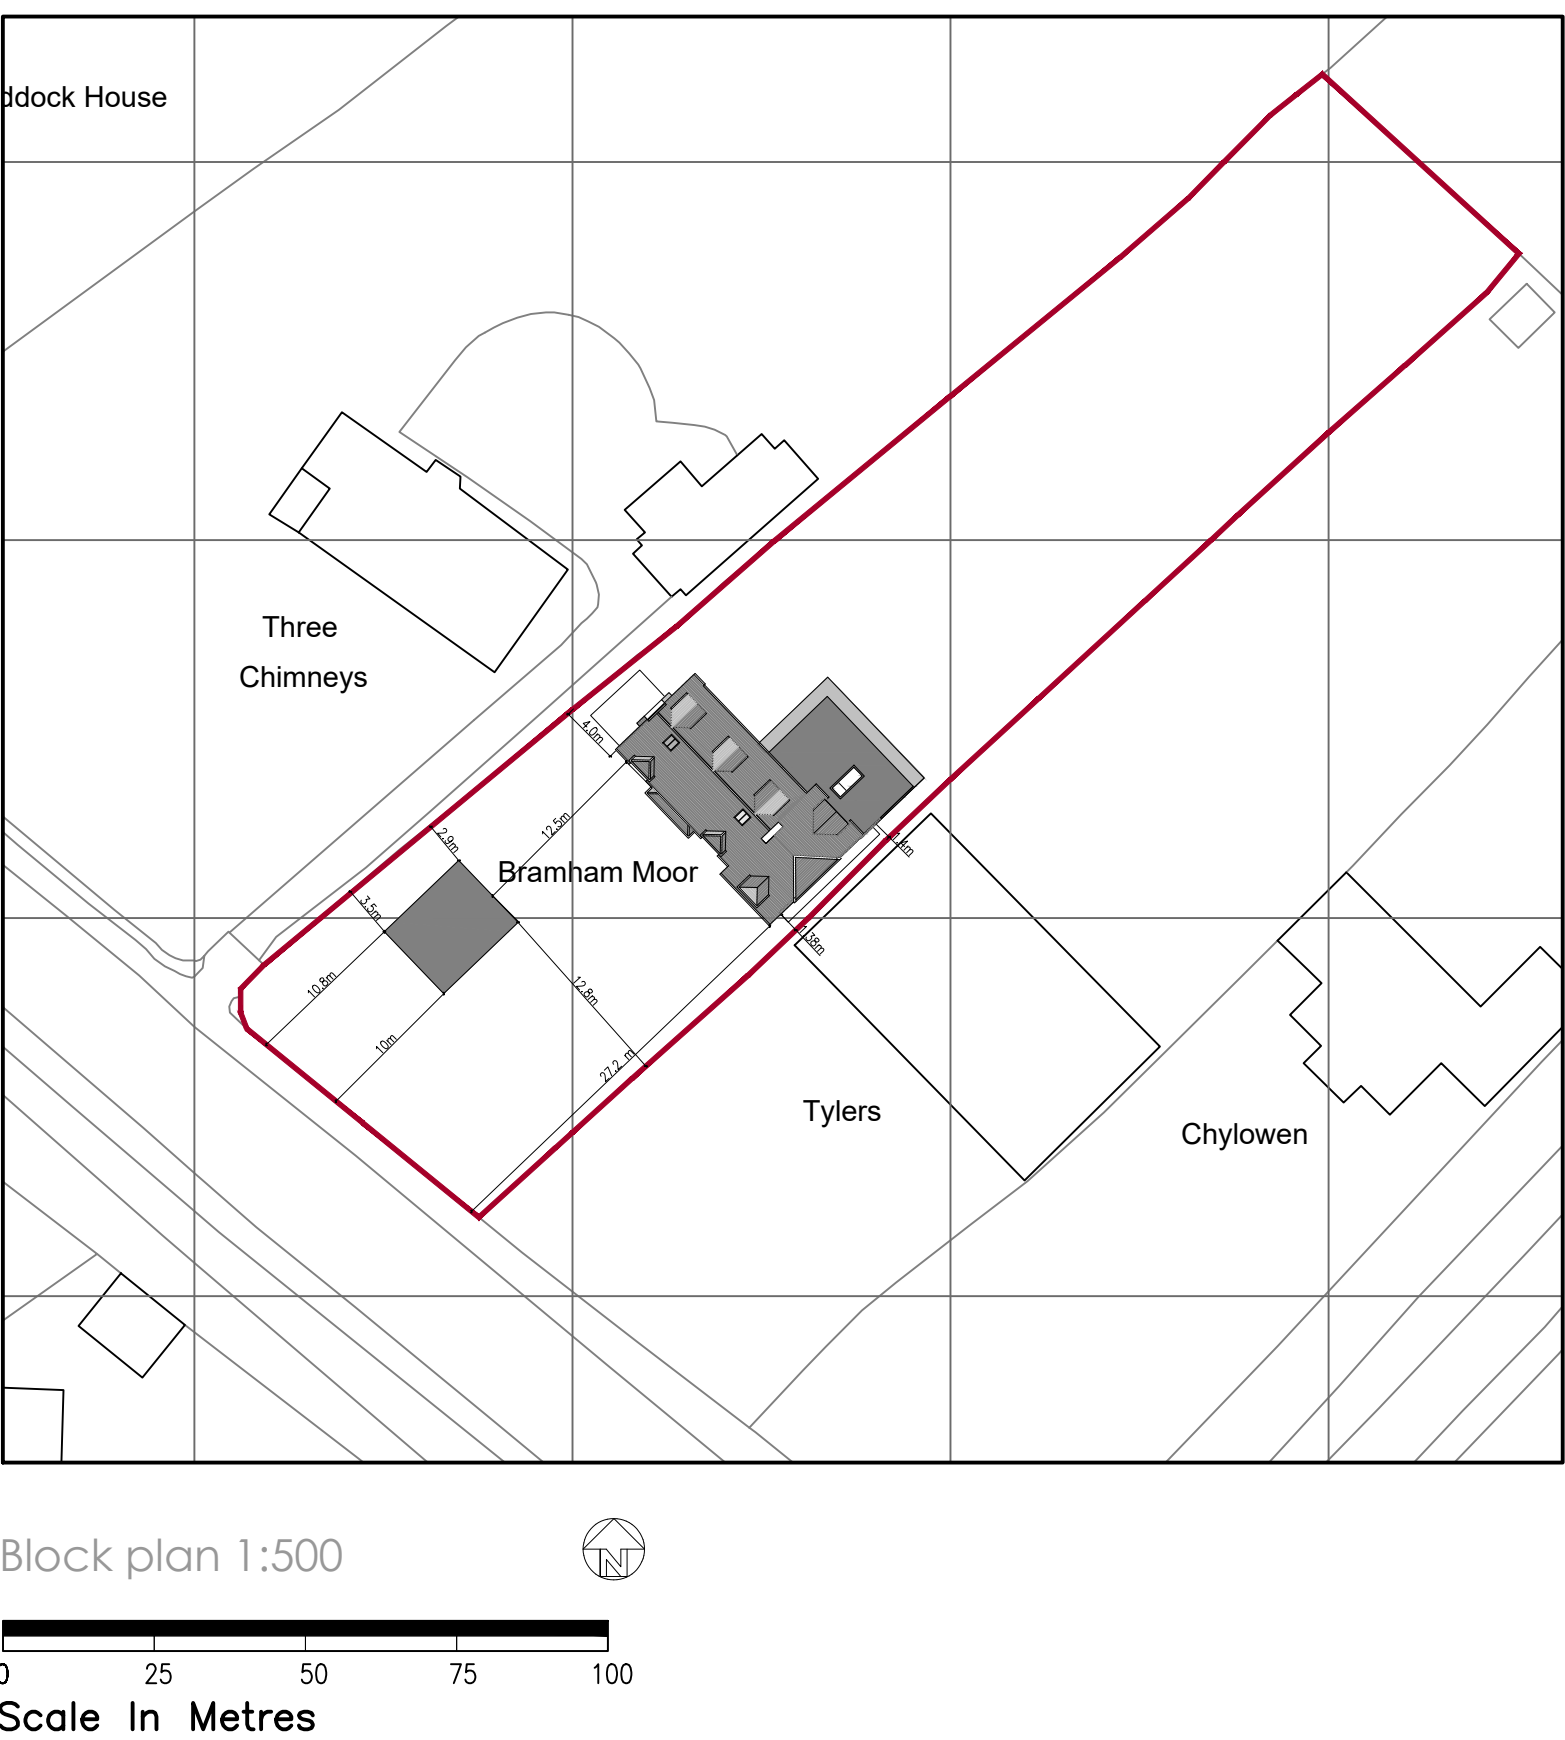
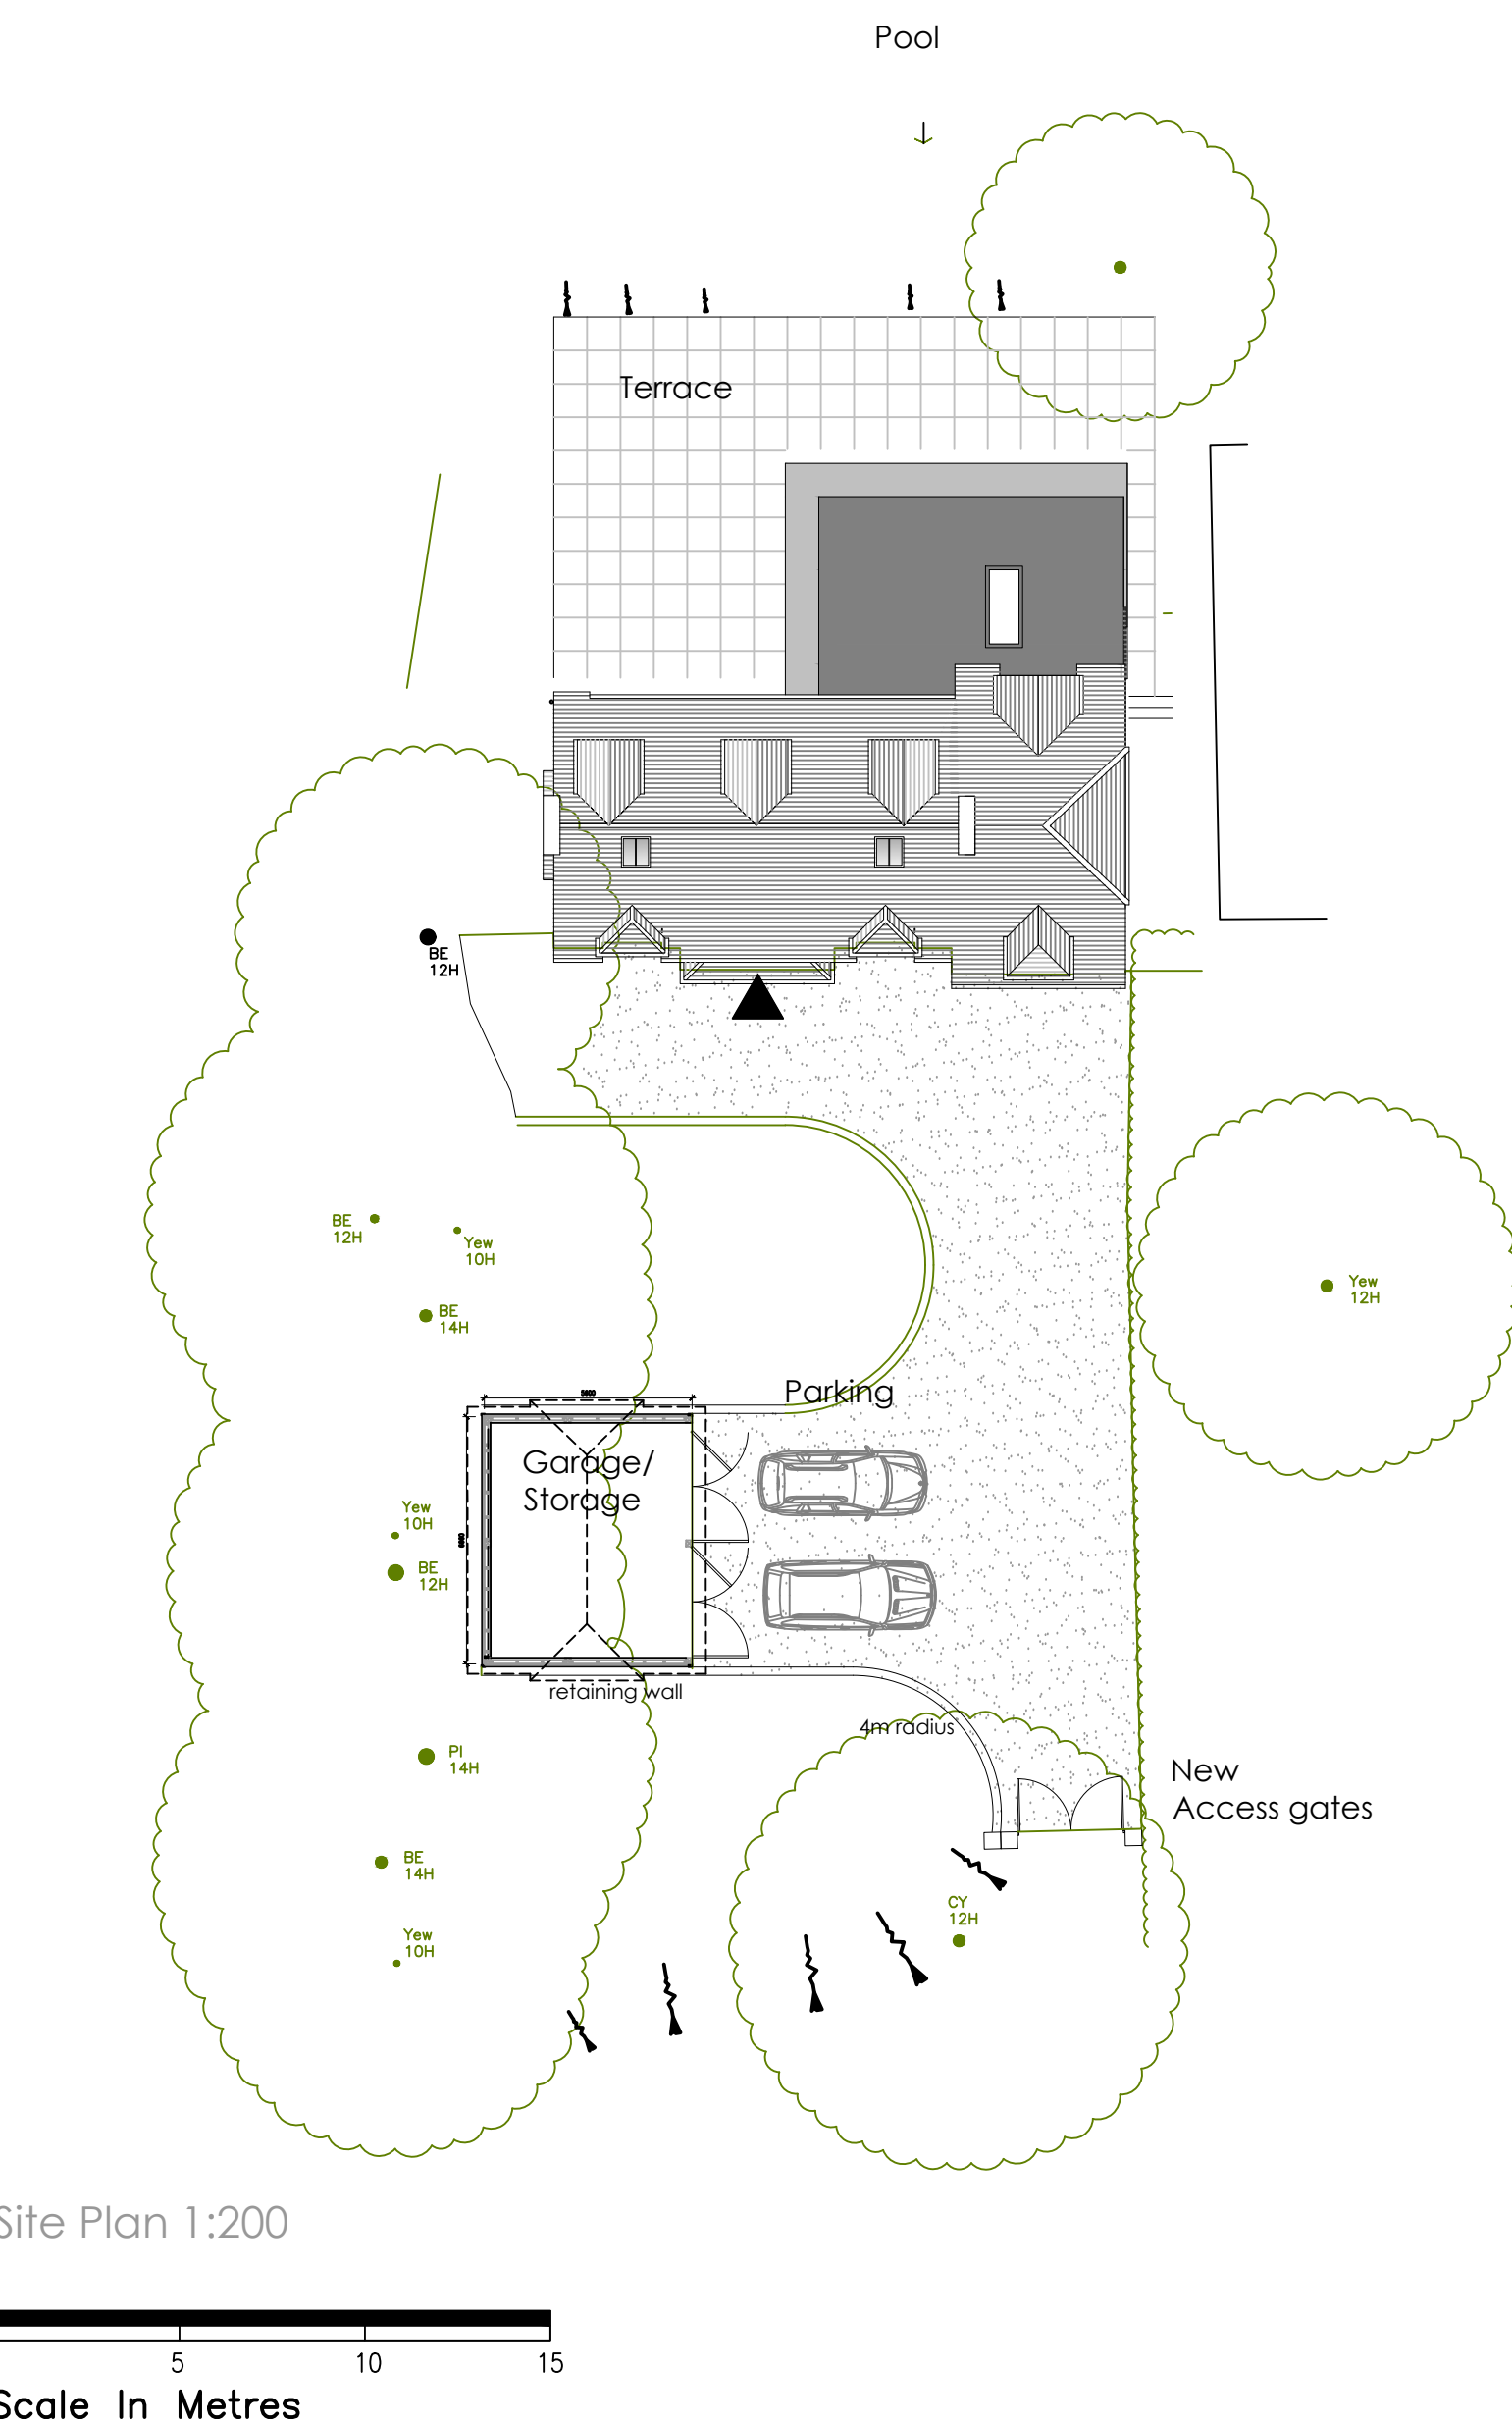
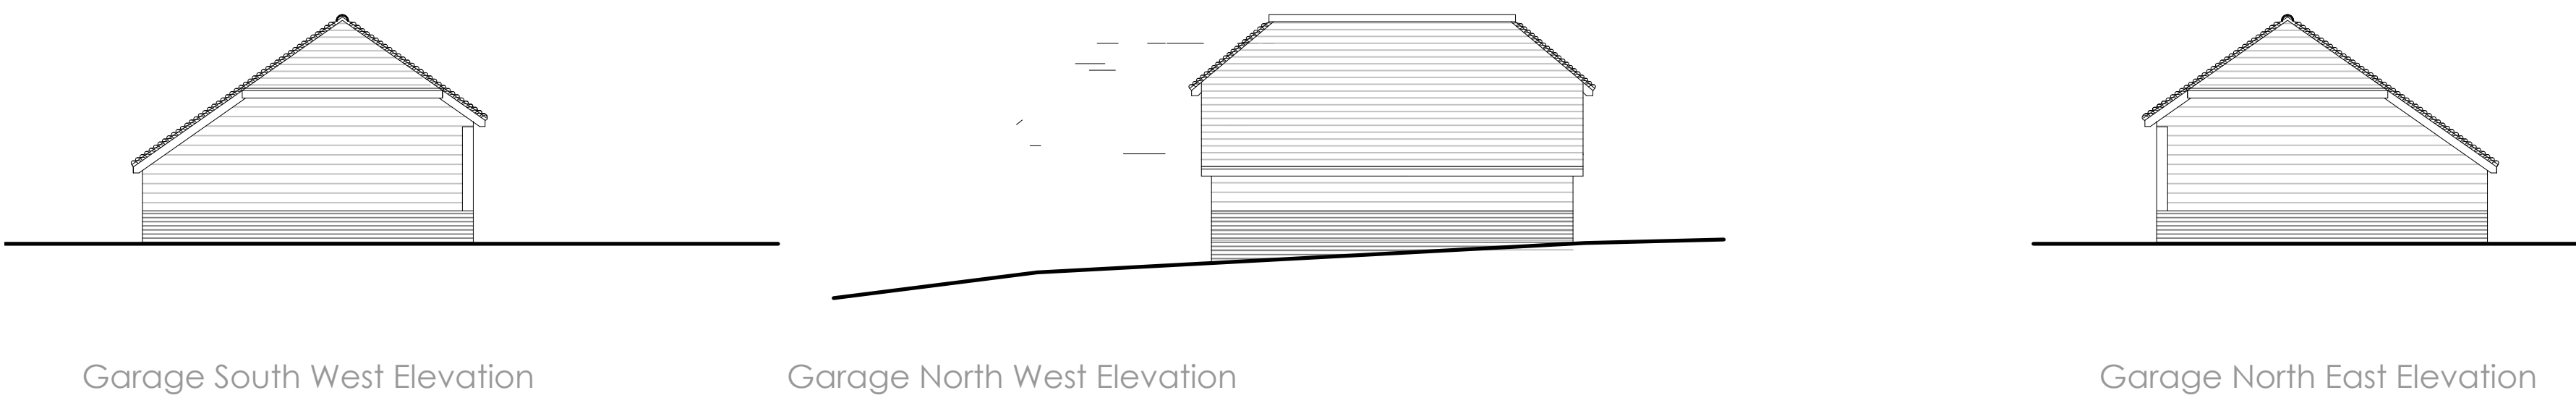
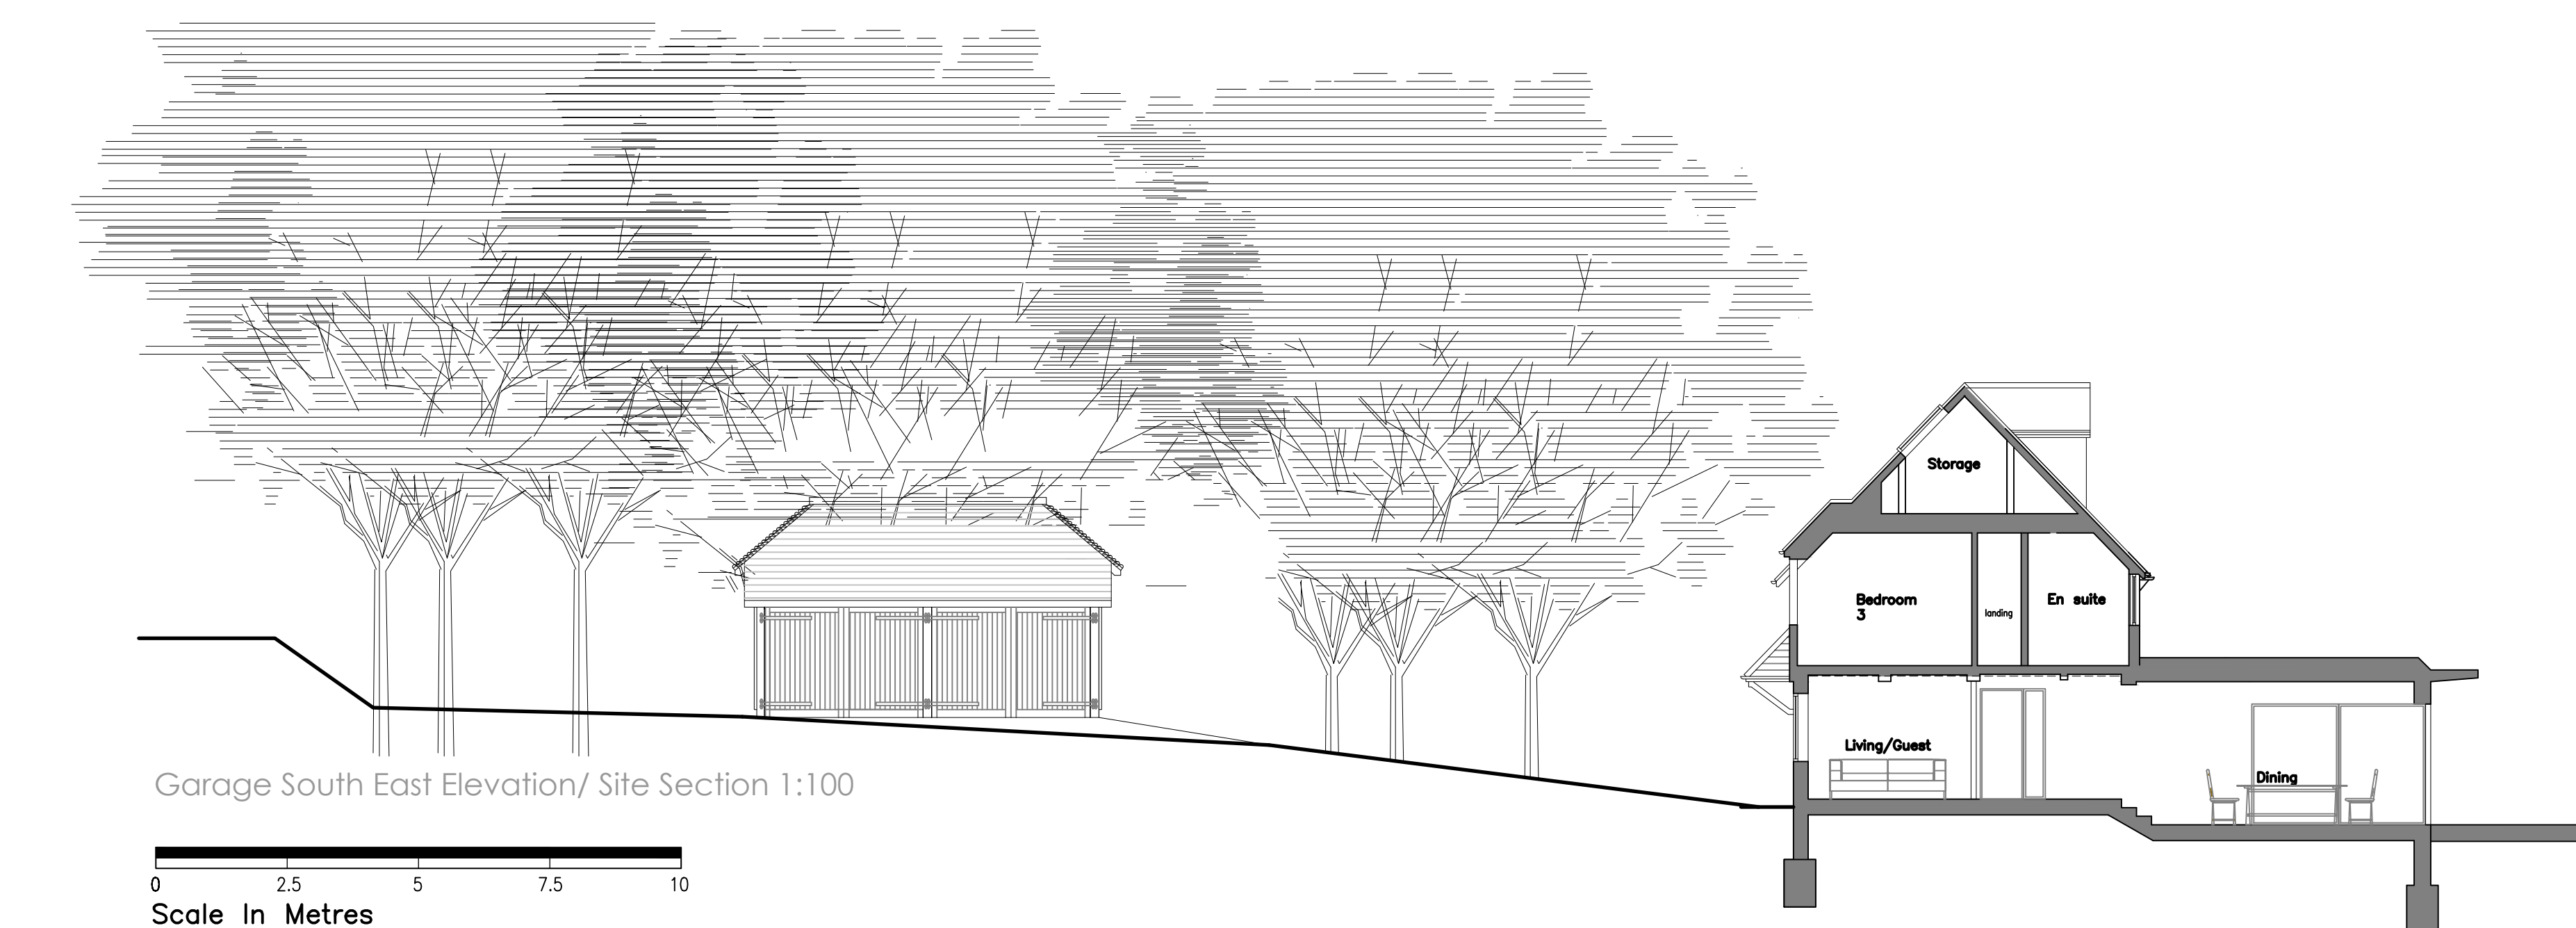


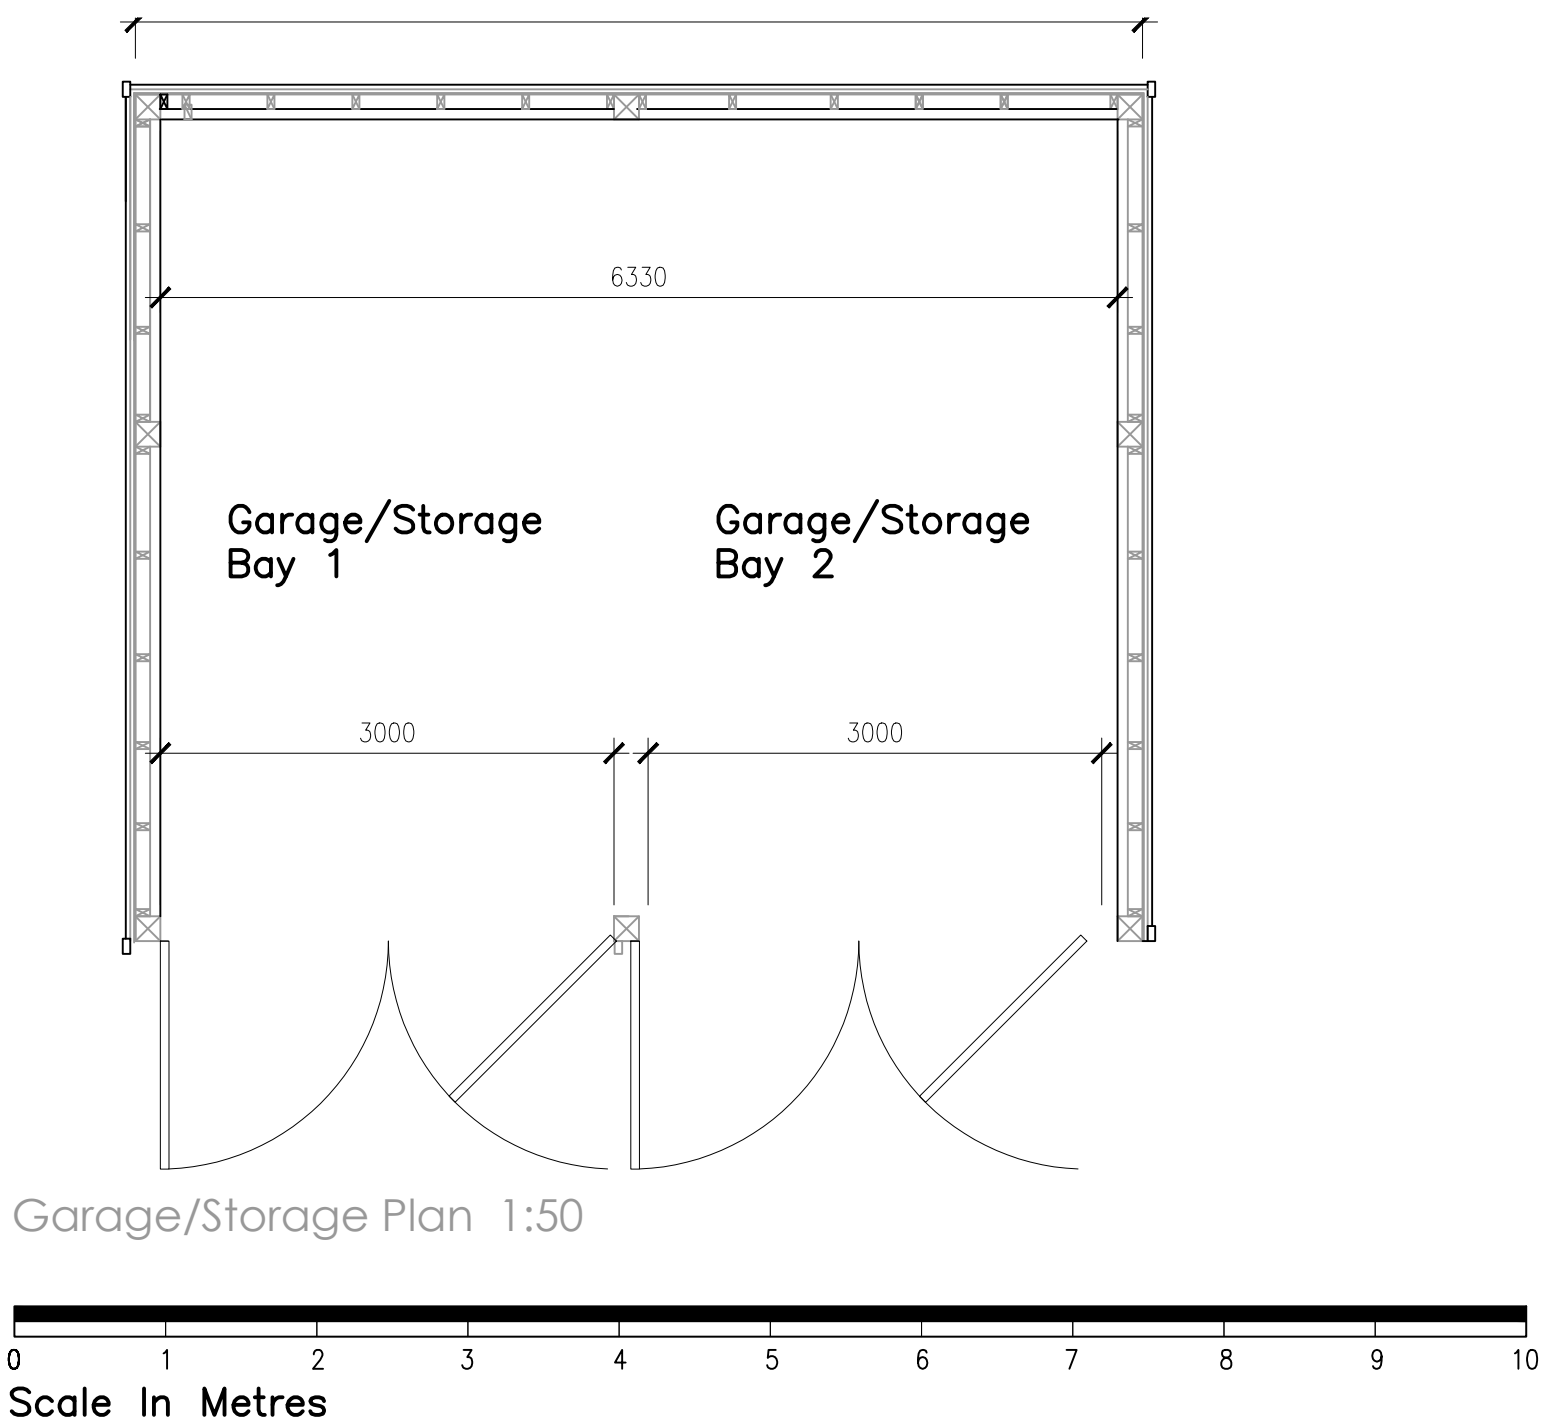

B	15-7-25	Post tender further client design changes amended for section 73 planning application (block plan and location plan updated)
A	21-5-25	Side extension amended
rev.	date	comment
amendments		
klaarchitects		
client	Mr & Mrs D. Henderson	
job	Bramham Moor Tylers Green, Cuckfield Haywards Heath RH17 5EA	
drawing number	295.PL.03/B	
drawing title	proposed site plan Garage plan and elevations. Location & block plan	
date	Dec' '24	scale/original sheet size
		Varies @ A1
		RIBA work stage
		n/a
Do not scale off drawing. Check all dimensions on site before work commences. All goods materials workmanship to conform with current building regulations BS5 and CDM. © Copyright KLA Architects Ltd.		
KLA architects limited 27 Fernside Road Haywards Heath West Sussex RH16 1PJ		
telephone 07712 449 542 email kla.architects@gmail.com www.klaarchitects.co.uk		
Company No. 6338527 Registered Office 27 Fernside Road, Haywards Heath, RH16 1PJ		