



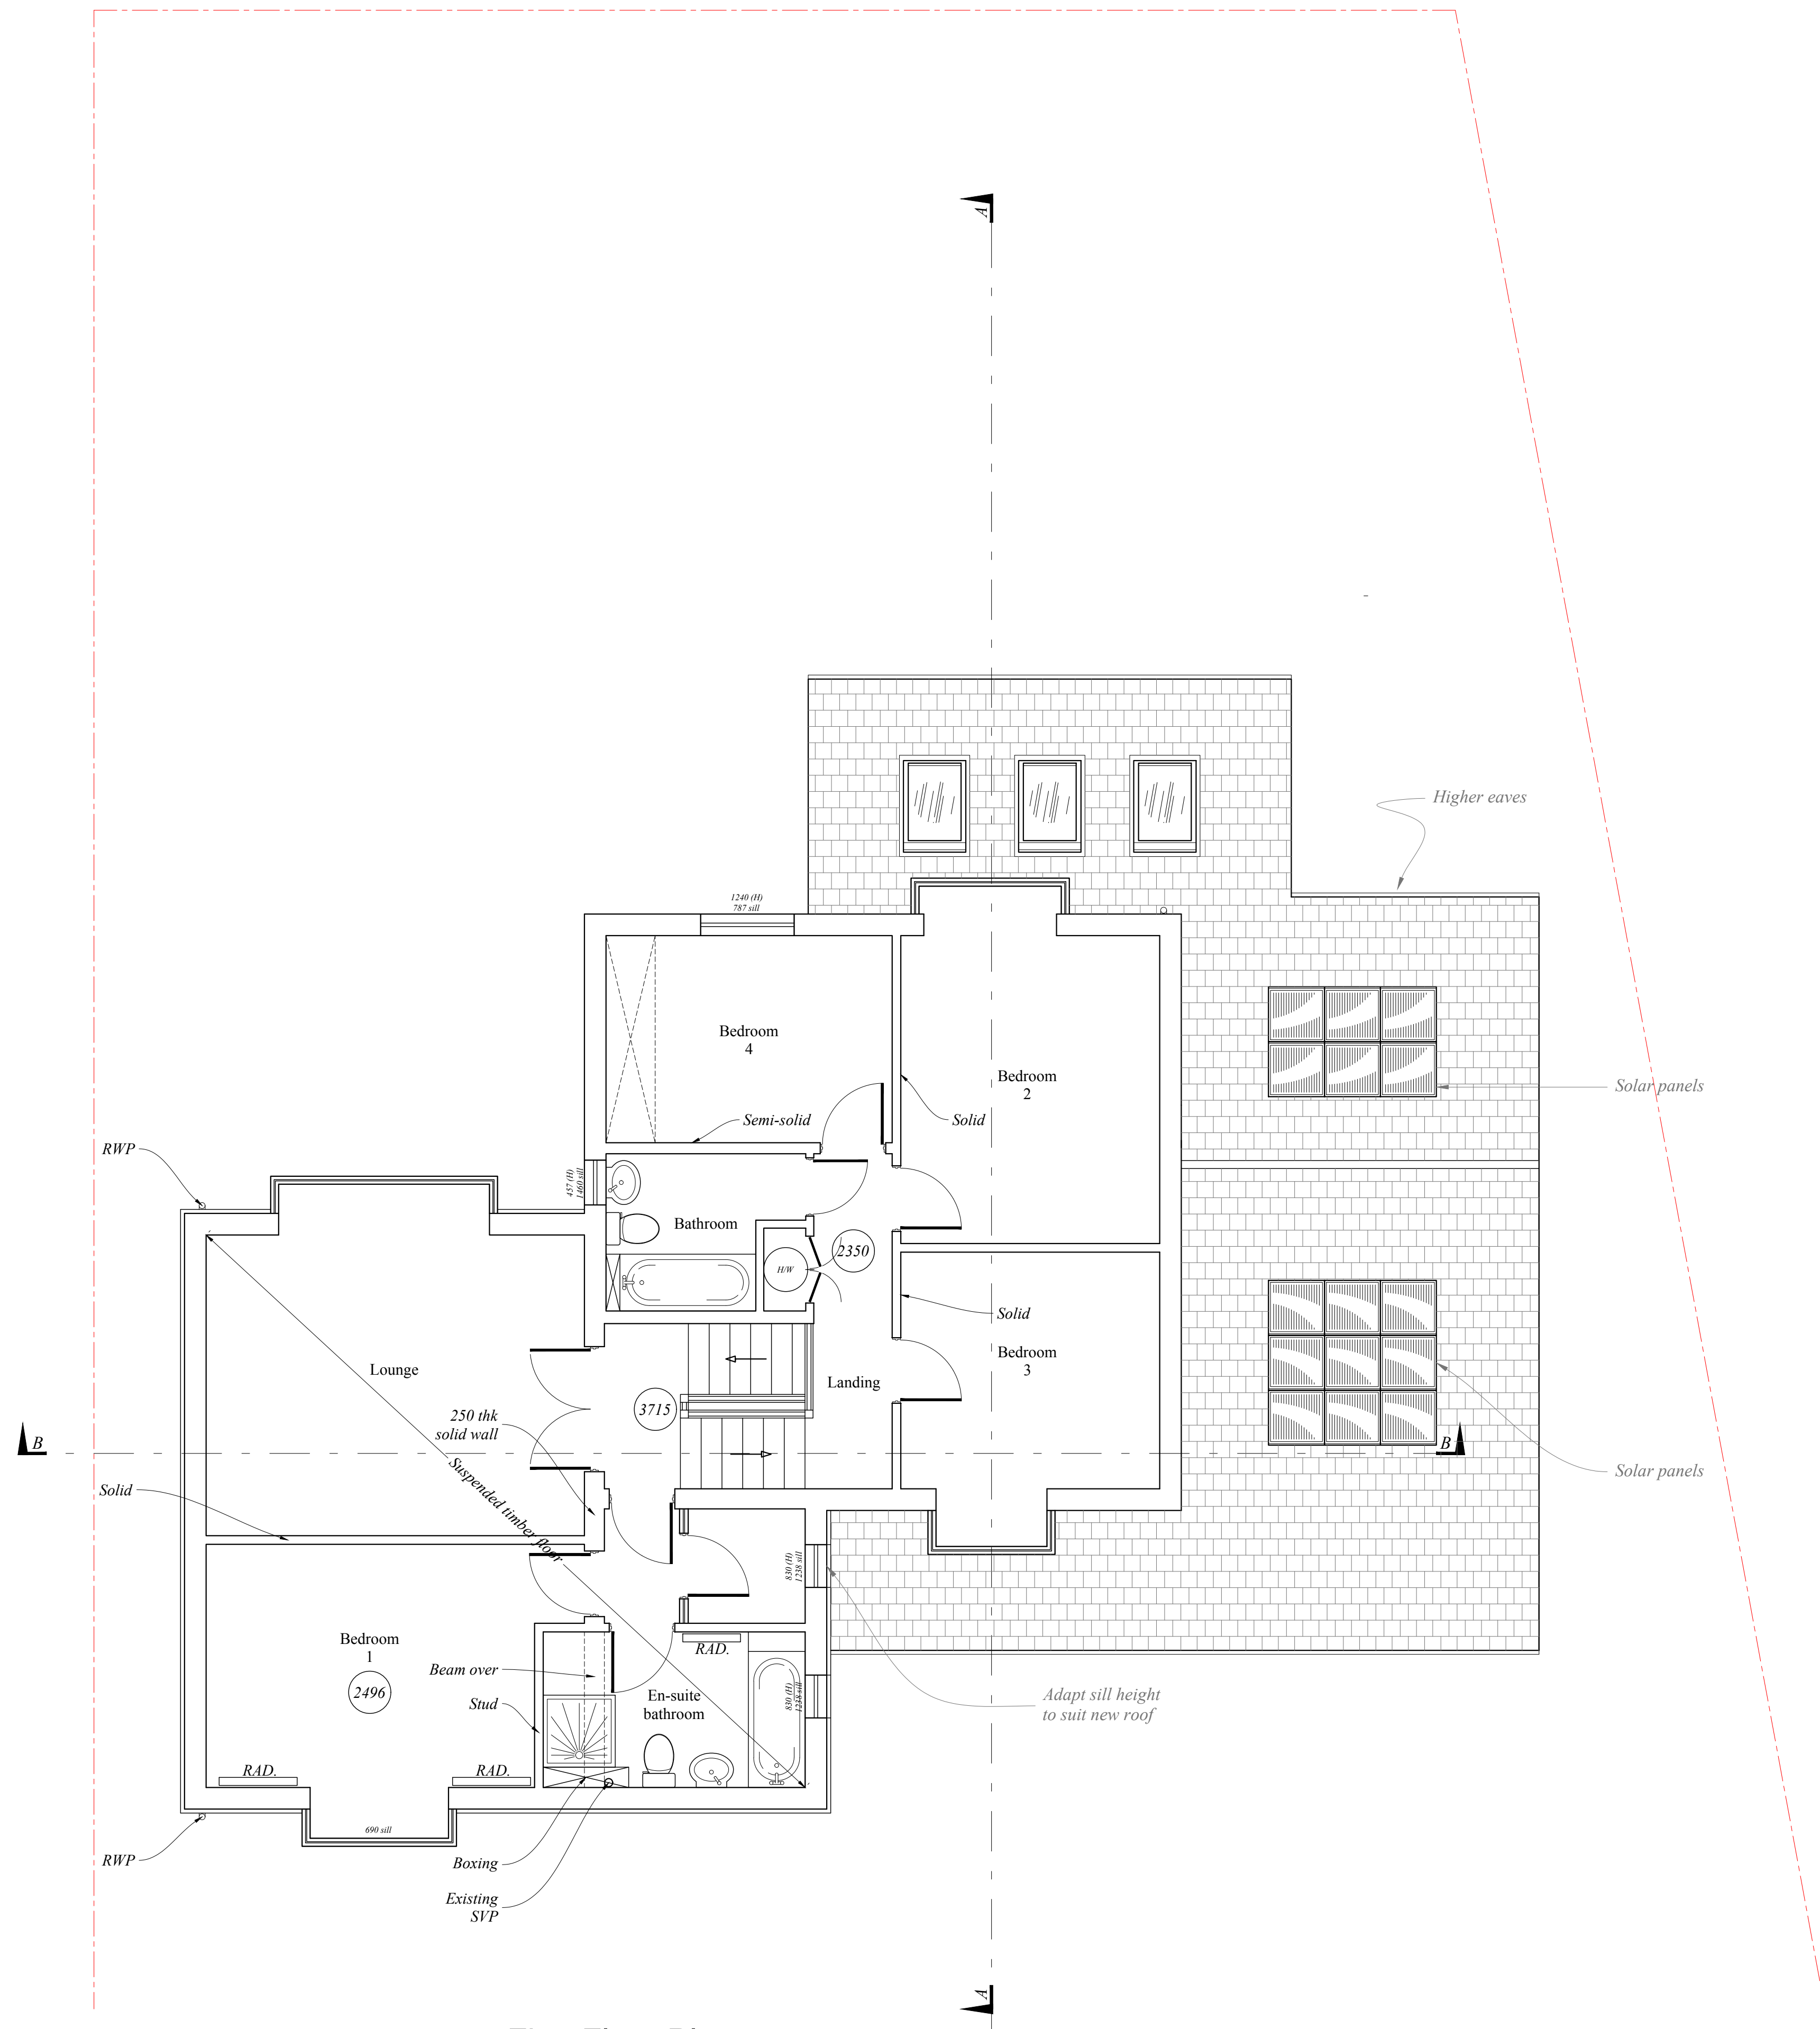

First Floor Plan

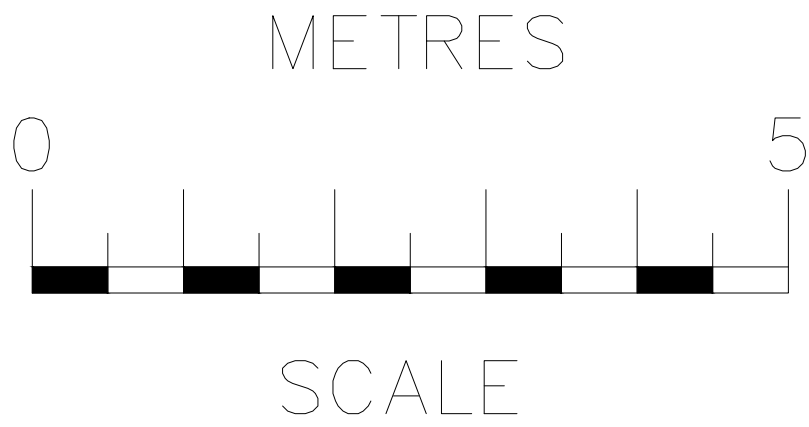

no.	date	description
FRS Design Corner Cottage, The Lanes, Fishlake, East Grinstead, RH19 2GT Tel: 01342 523 766 Mob: 07908 998 928 email: info@frsdesign.co.uk		
project 2 Estote Drive, East Grinstead, RH19 3DA	drawn by WORKS	date 03.03.26
client Ms. Vicky Watson	PLANS PROPOSED	scale 1:50
		sheet no. PLN 07