



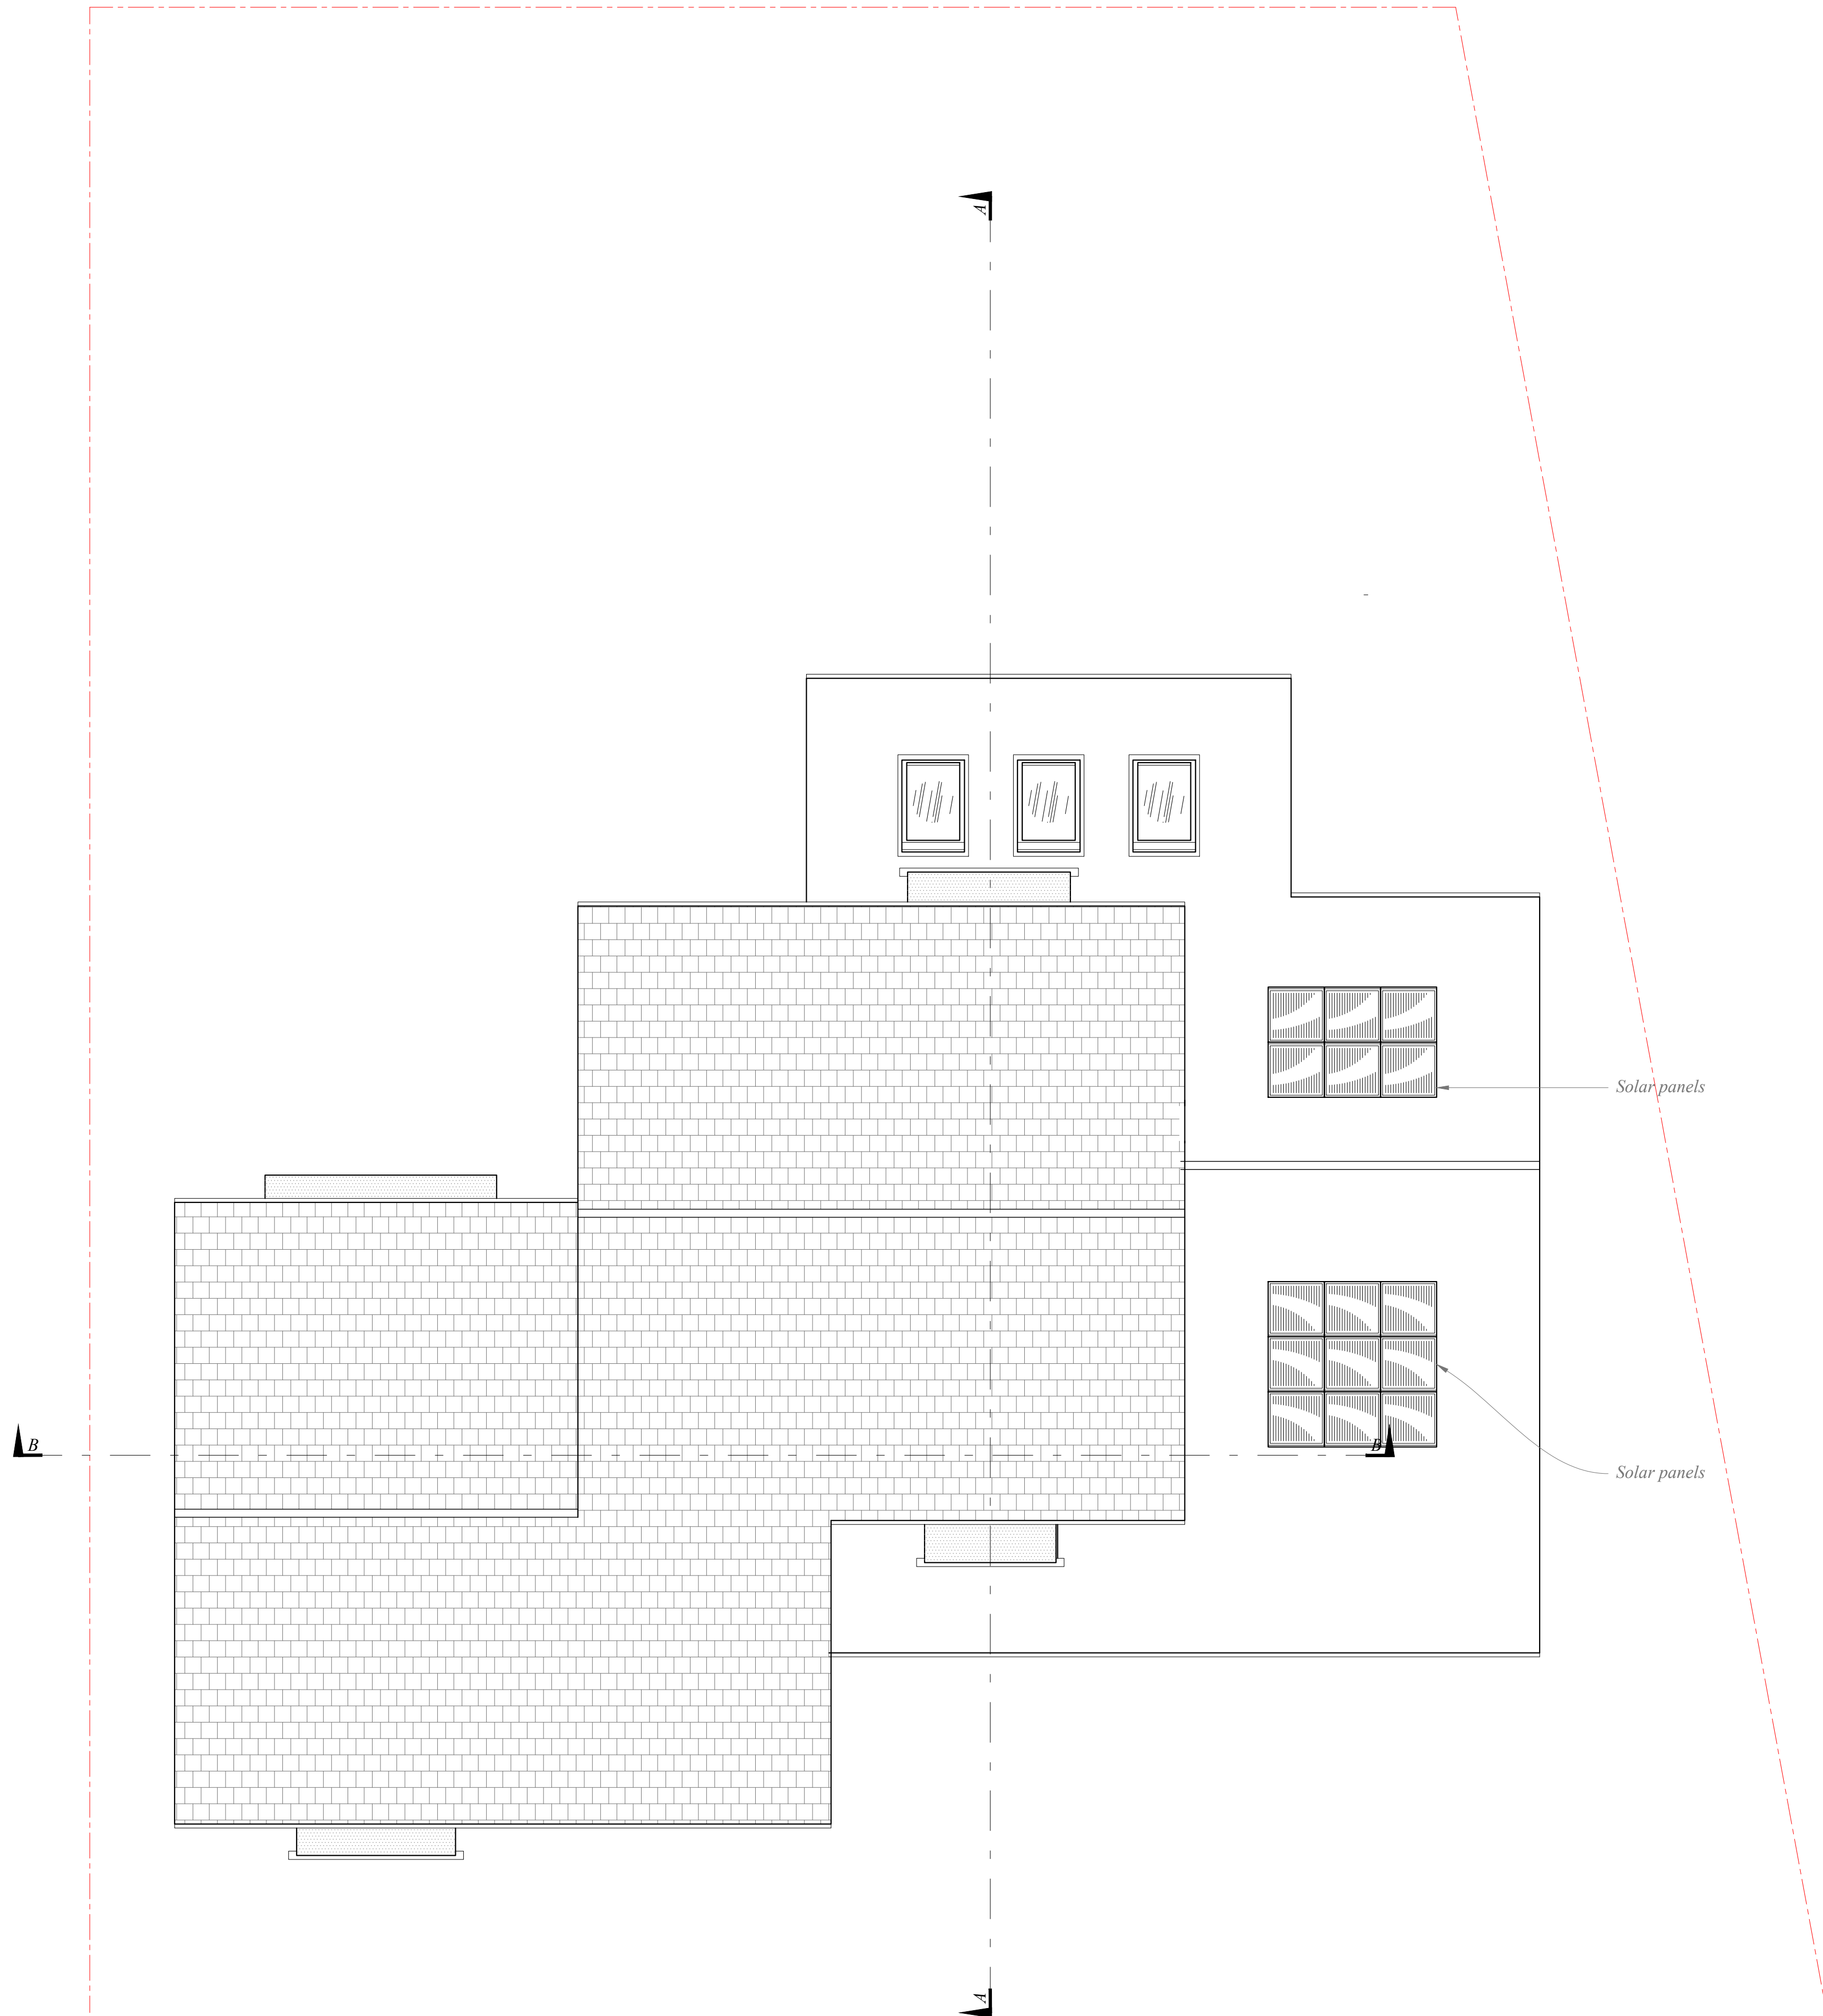

Roof Plan

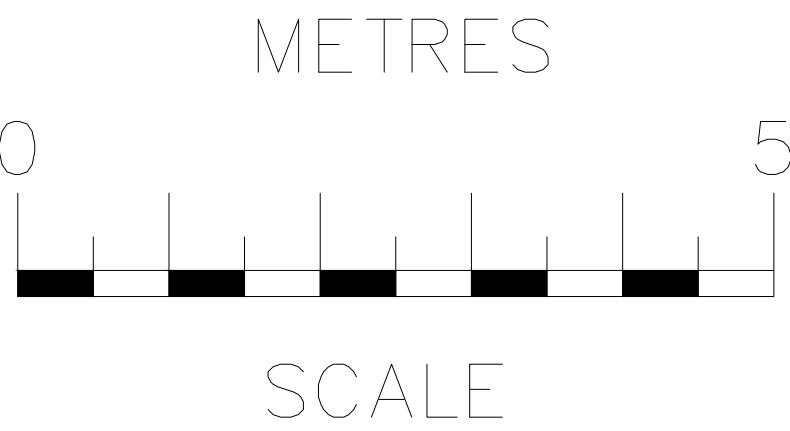

rev	date	description		
RB Design Corner Cottage, The Limes, Felsbridge, East Grinstead, RH19 2JY Tel: 01342 523 766 Mob 07988 998 928 e-mail: info@rethinkdesign.co.uk				
project	2 Eskotts Drive, East Grinstead, RH19 3DA	drawing WORKS	date 03.03.26	job no
drawn by	Ms. Vicky Watson	PLANS PROPOSED	scale 1:50	drawing no PLN 08