





Front Elevation

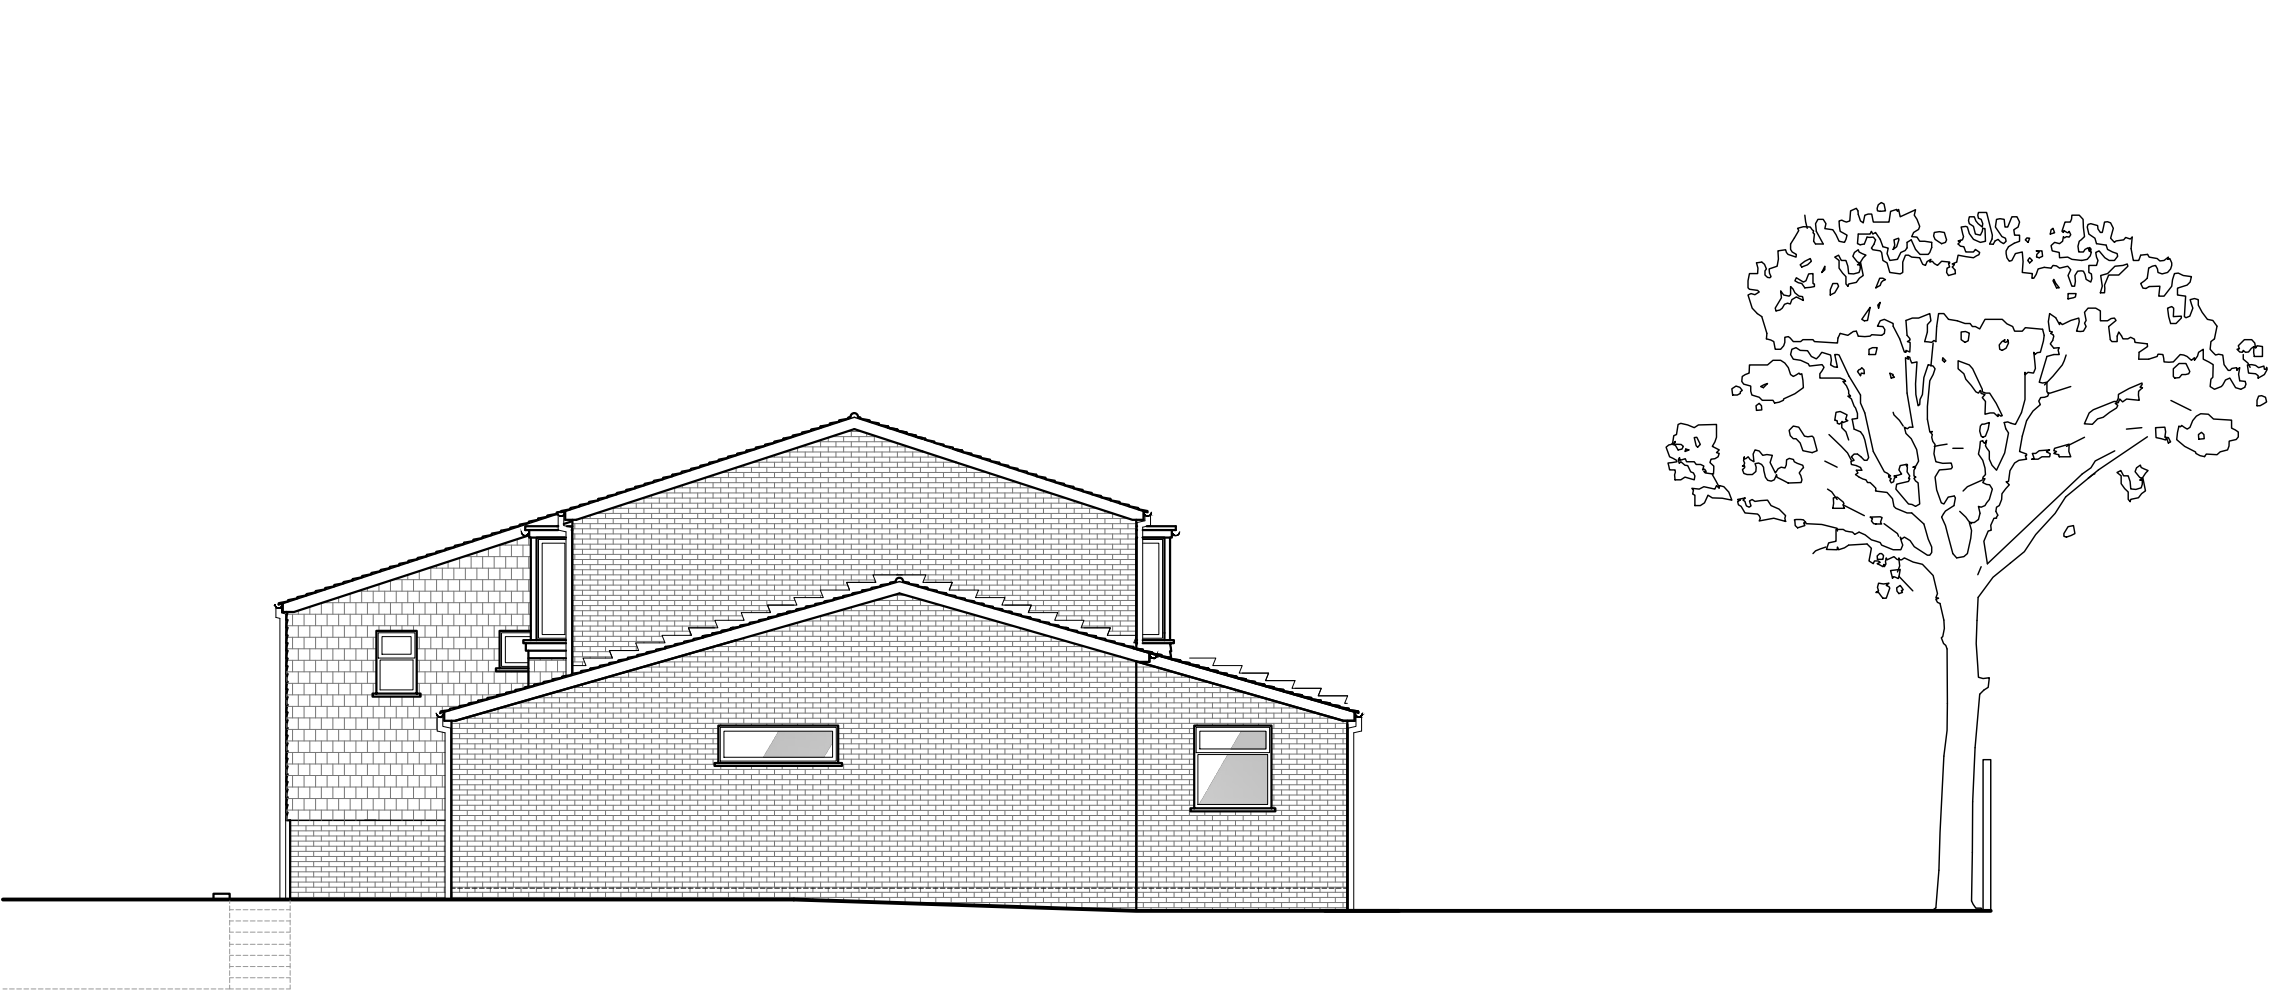


Side Elevation



Rear Elevation

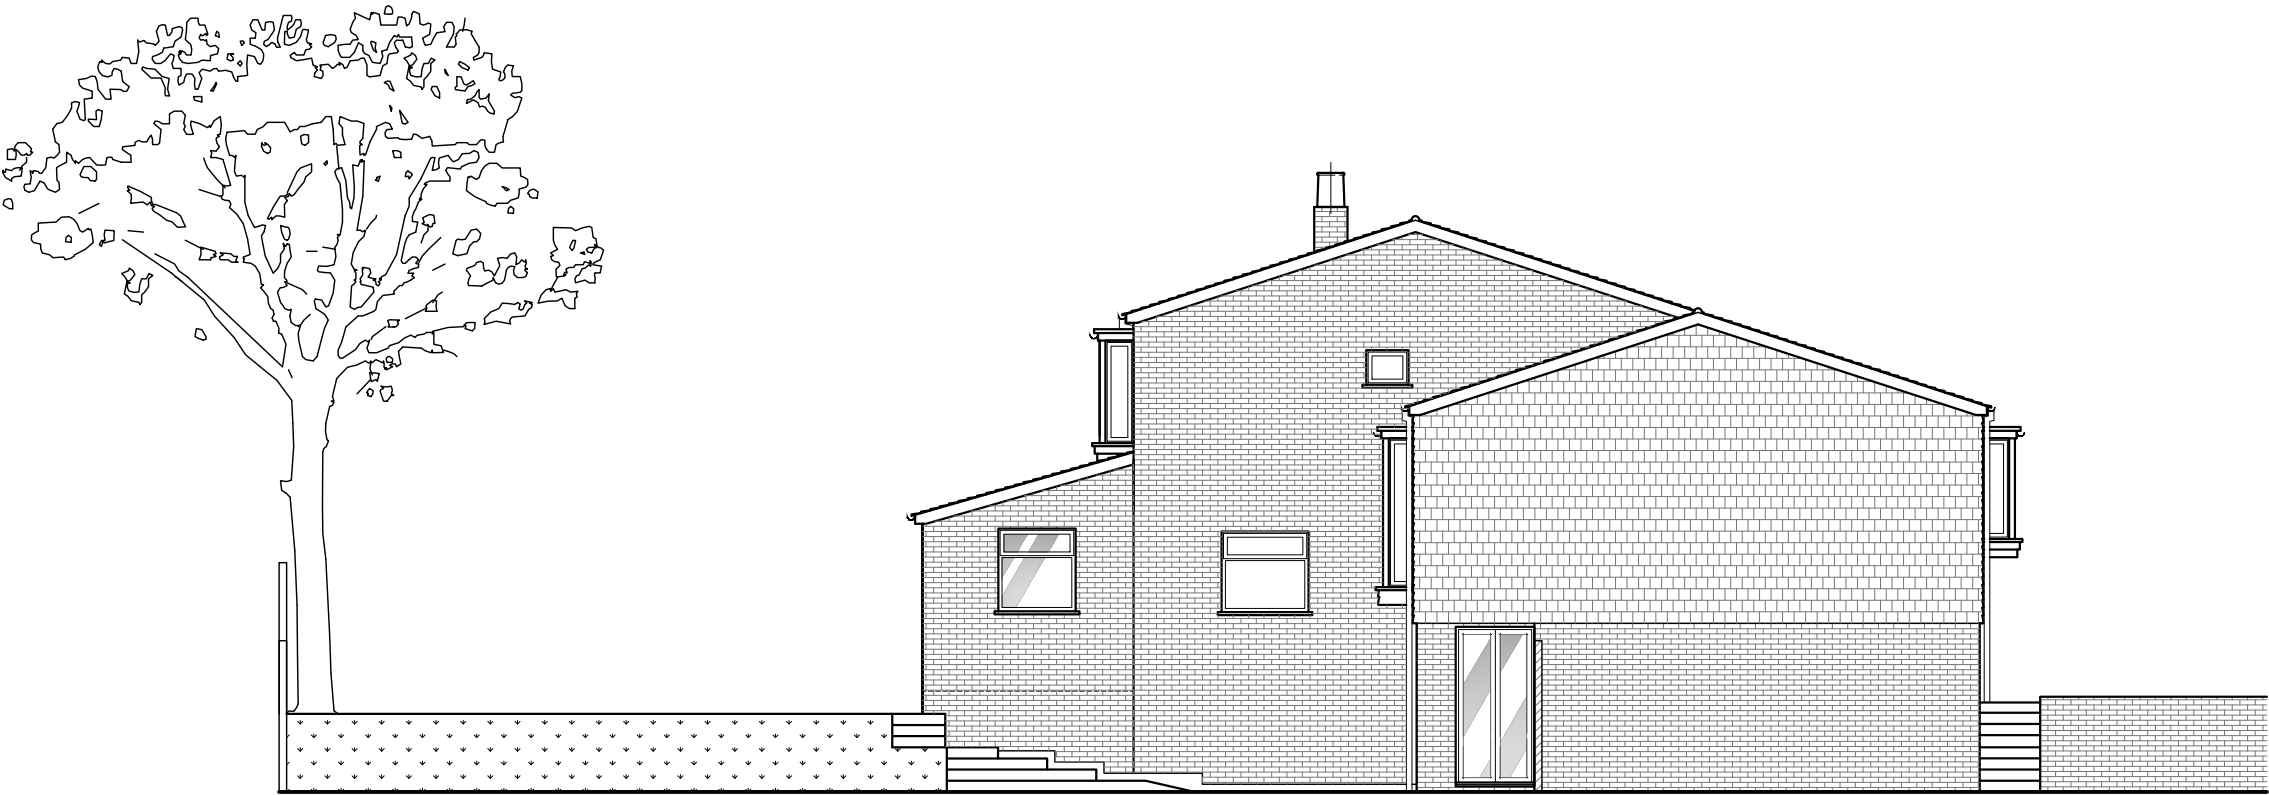

Side Elevation

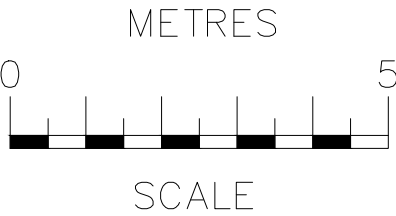

rev	date	description			
RB Design Corner Cottage, The Limes, Felbridge, East Grinstead, RH19 2QY Tel: 01342 523 766 Mob 07988 998 928 e-mail: info@rossbowditchdesign.co.uk					
project	drawing		date	job no	
2 Estcots Drive, East Grinstead, RH19 3DA	WORKS		03.03.26	drawing no	
client: Ms. Vicky Watson	ELEVATIONS PROPOSED		scale 1:100	PLN 09	