

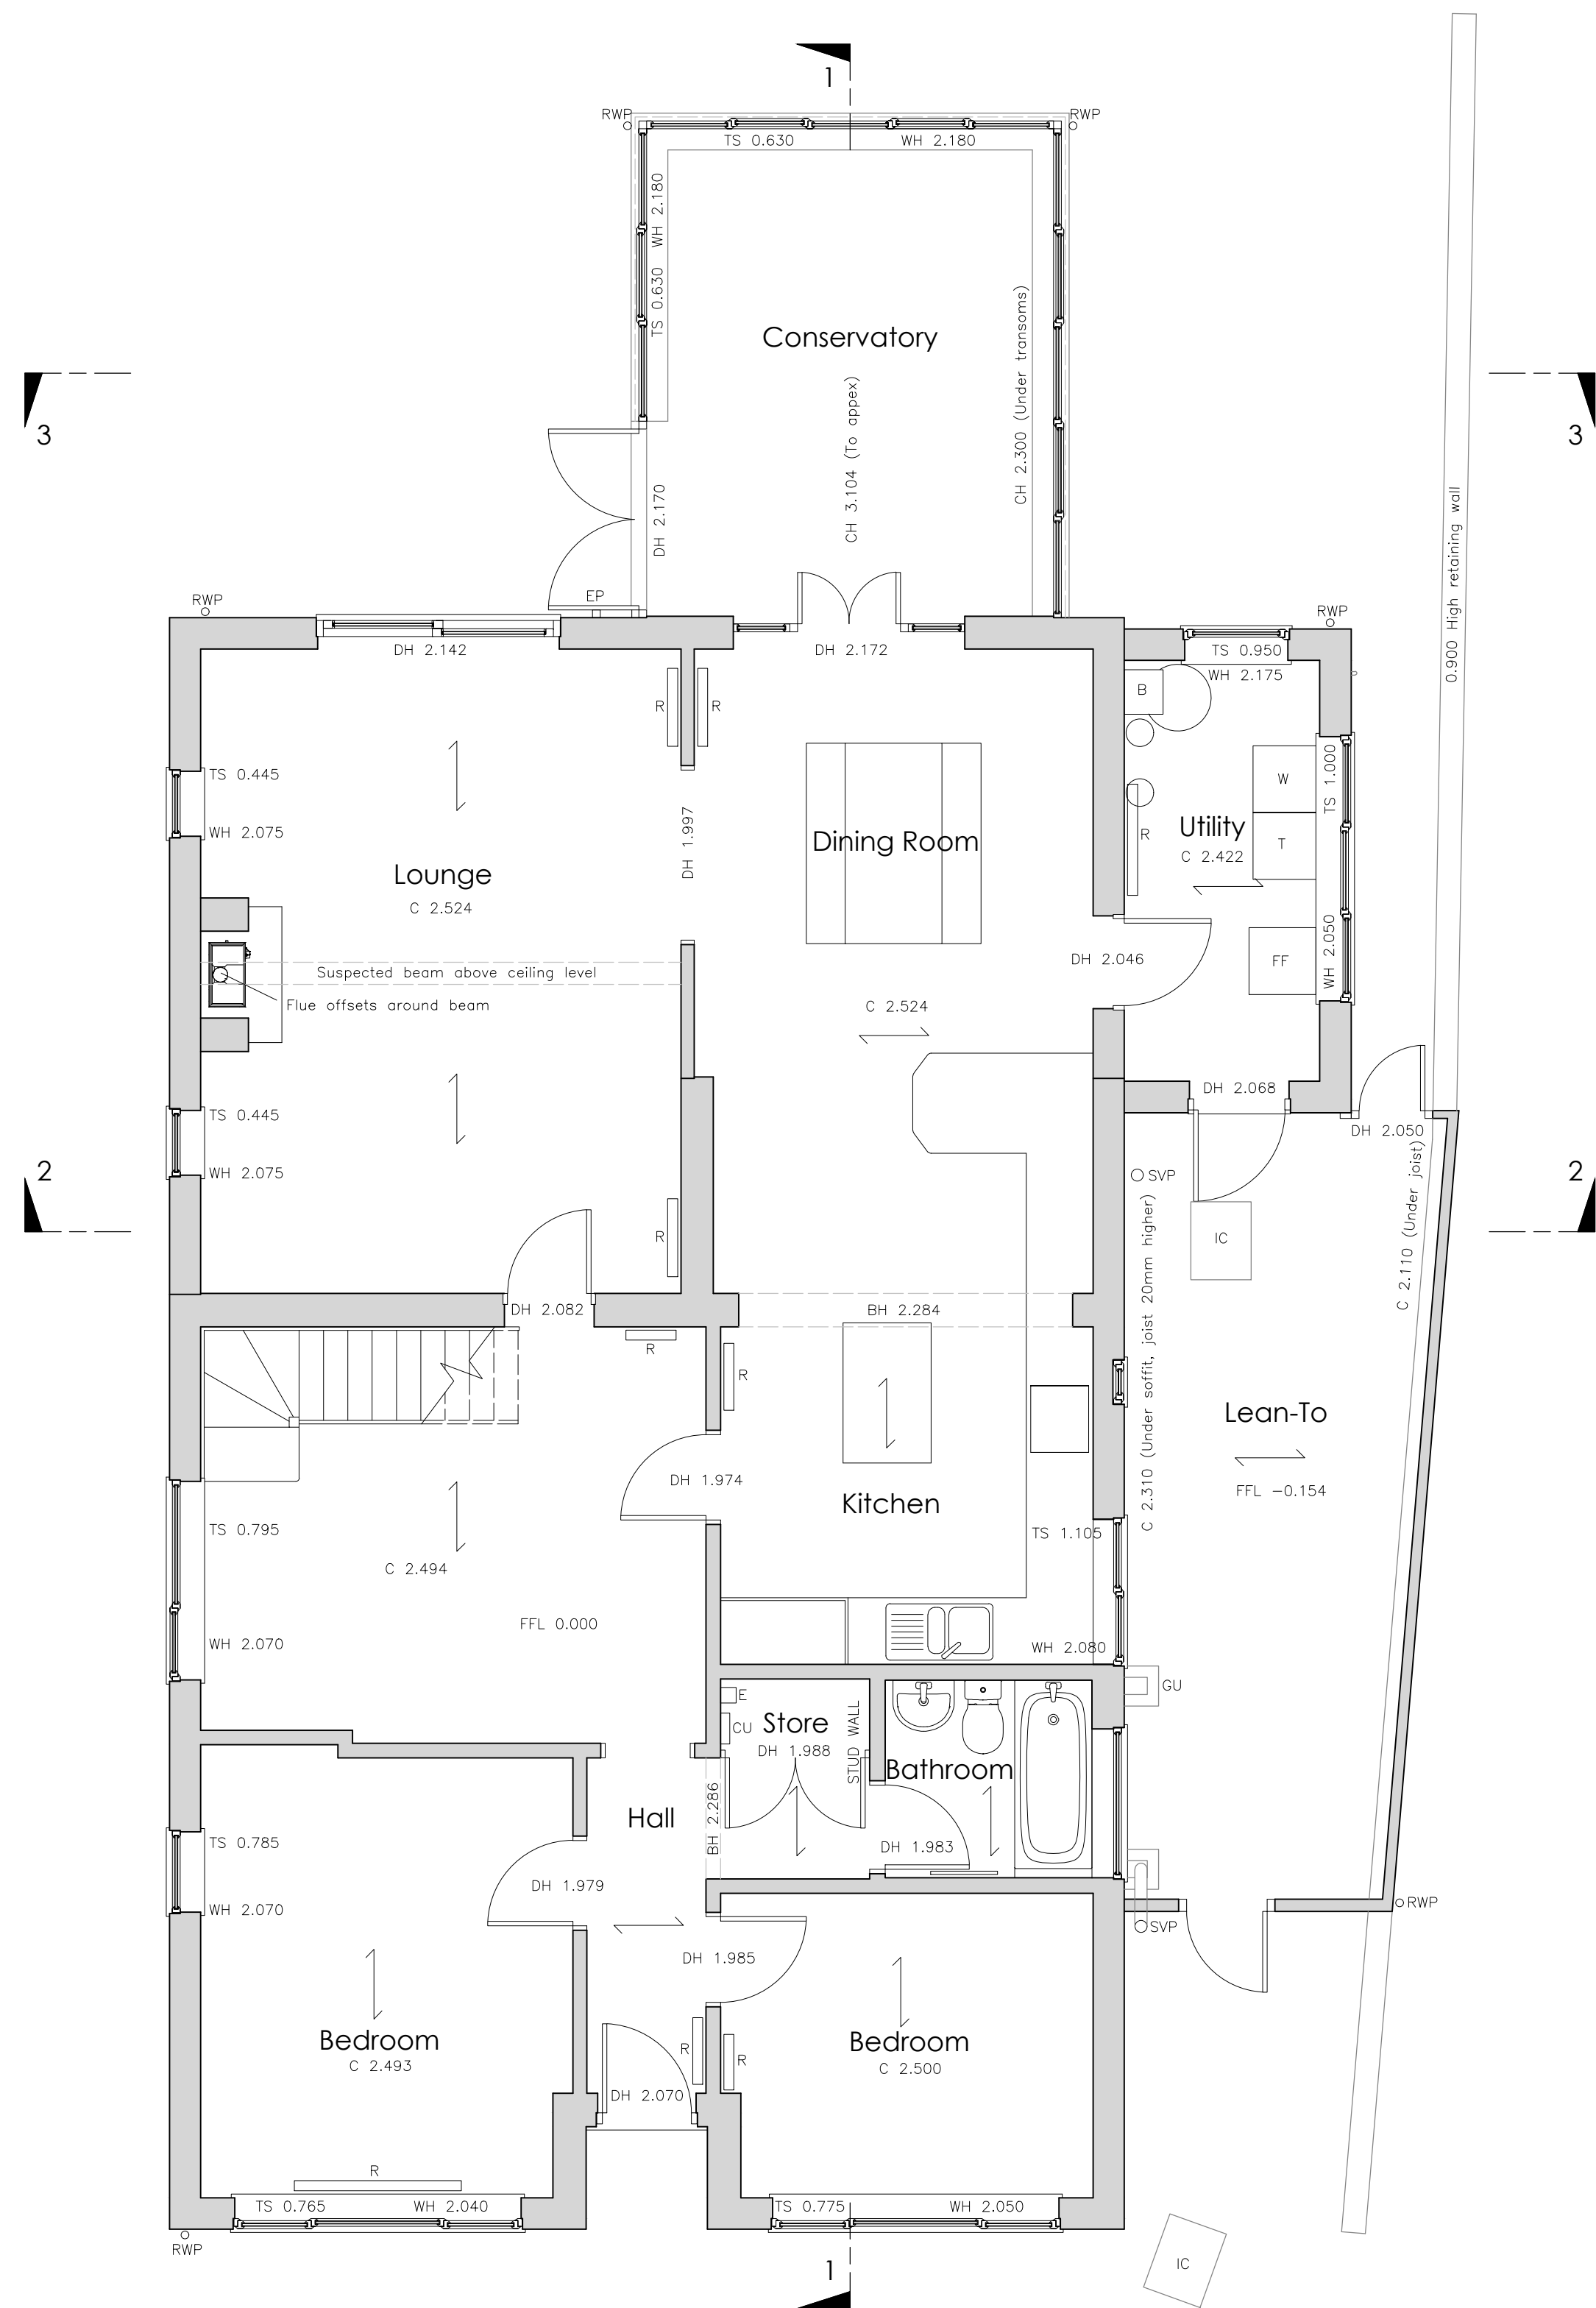


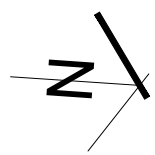

Existing Ground Floor Plan Scale 1:50

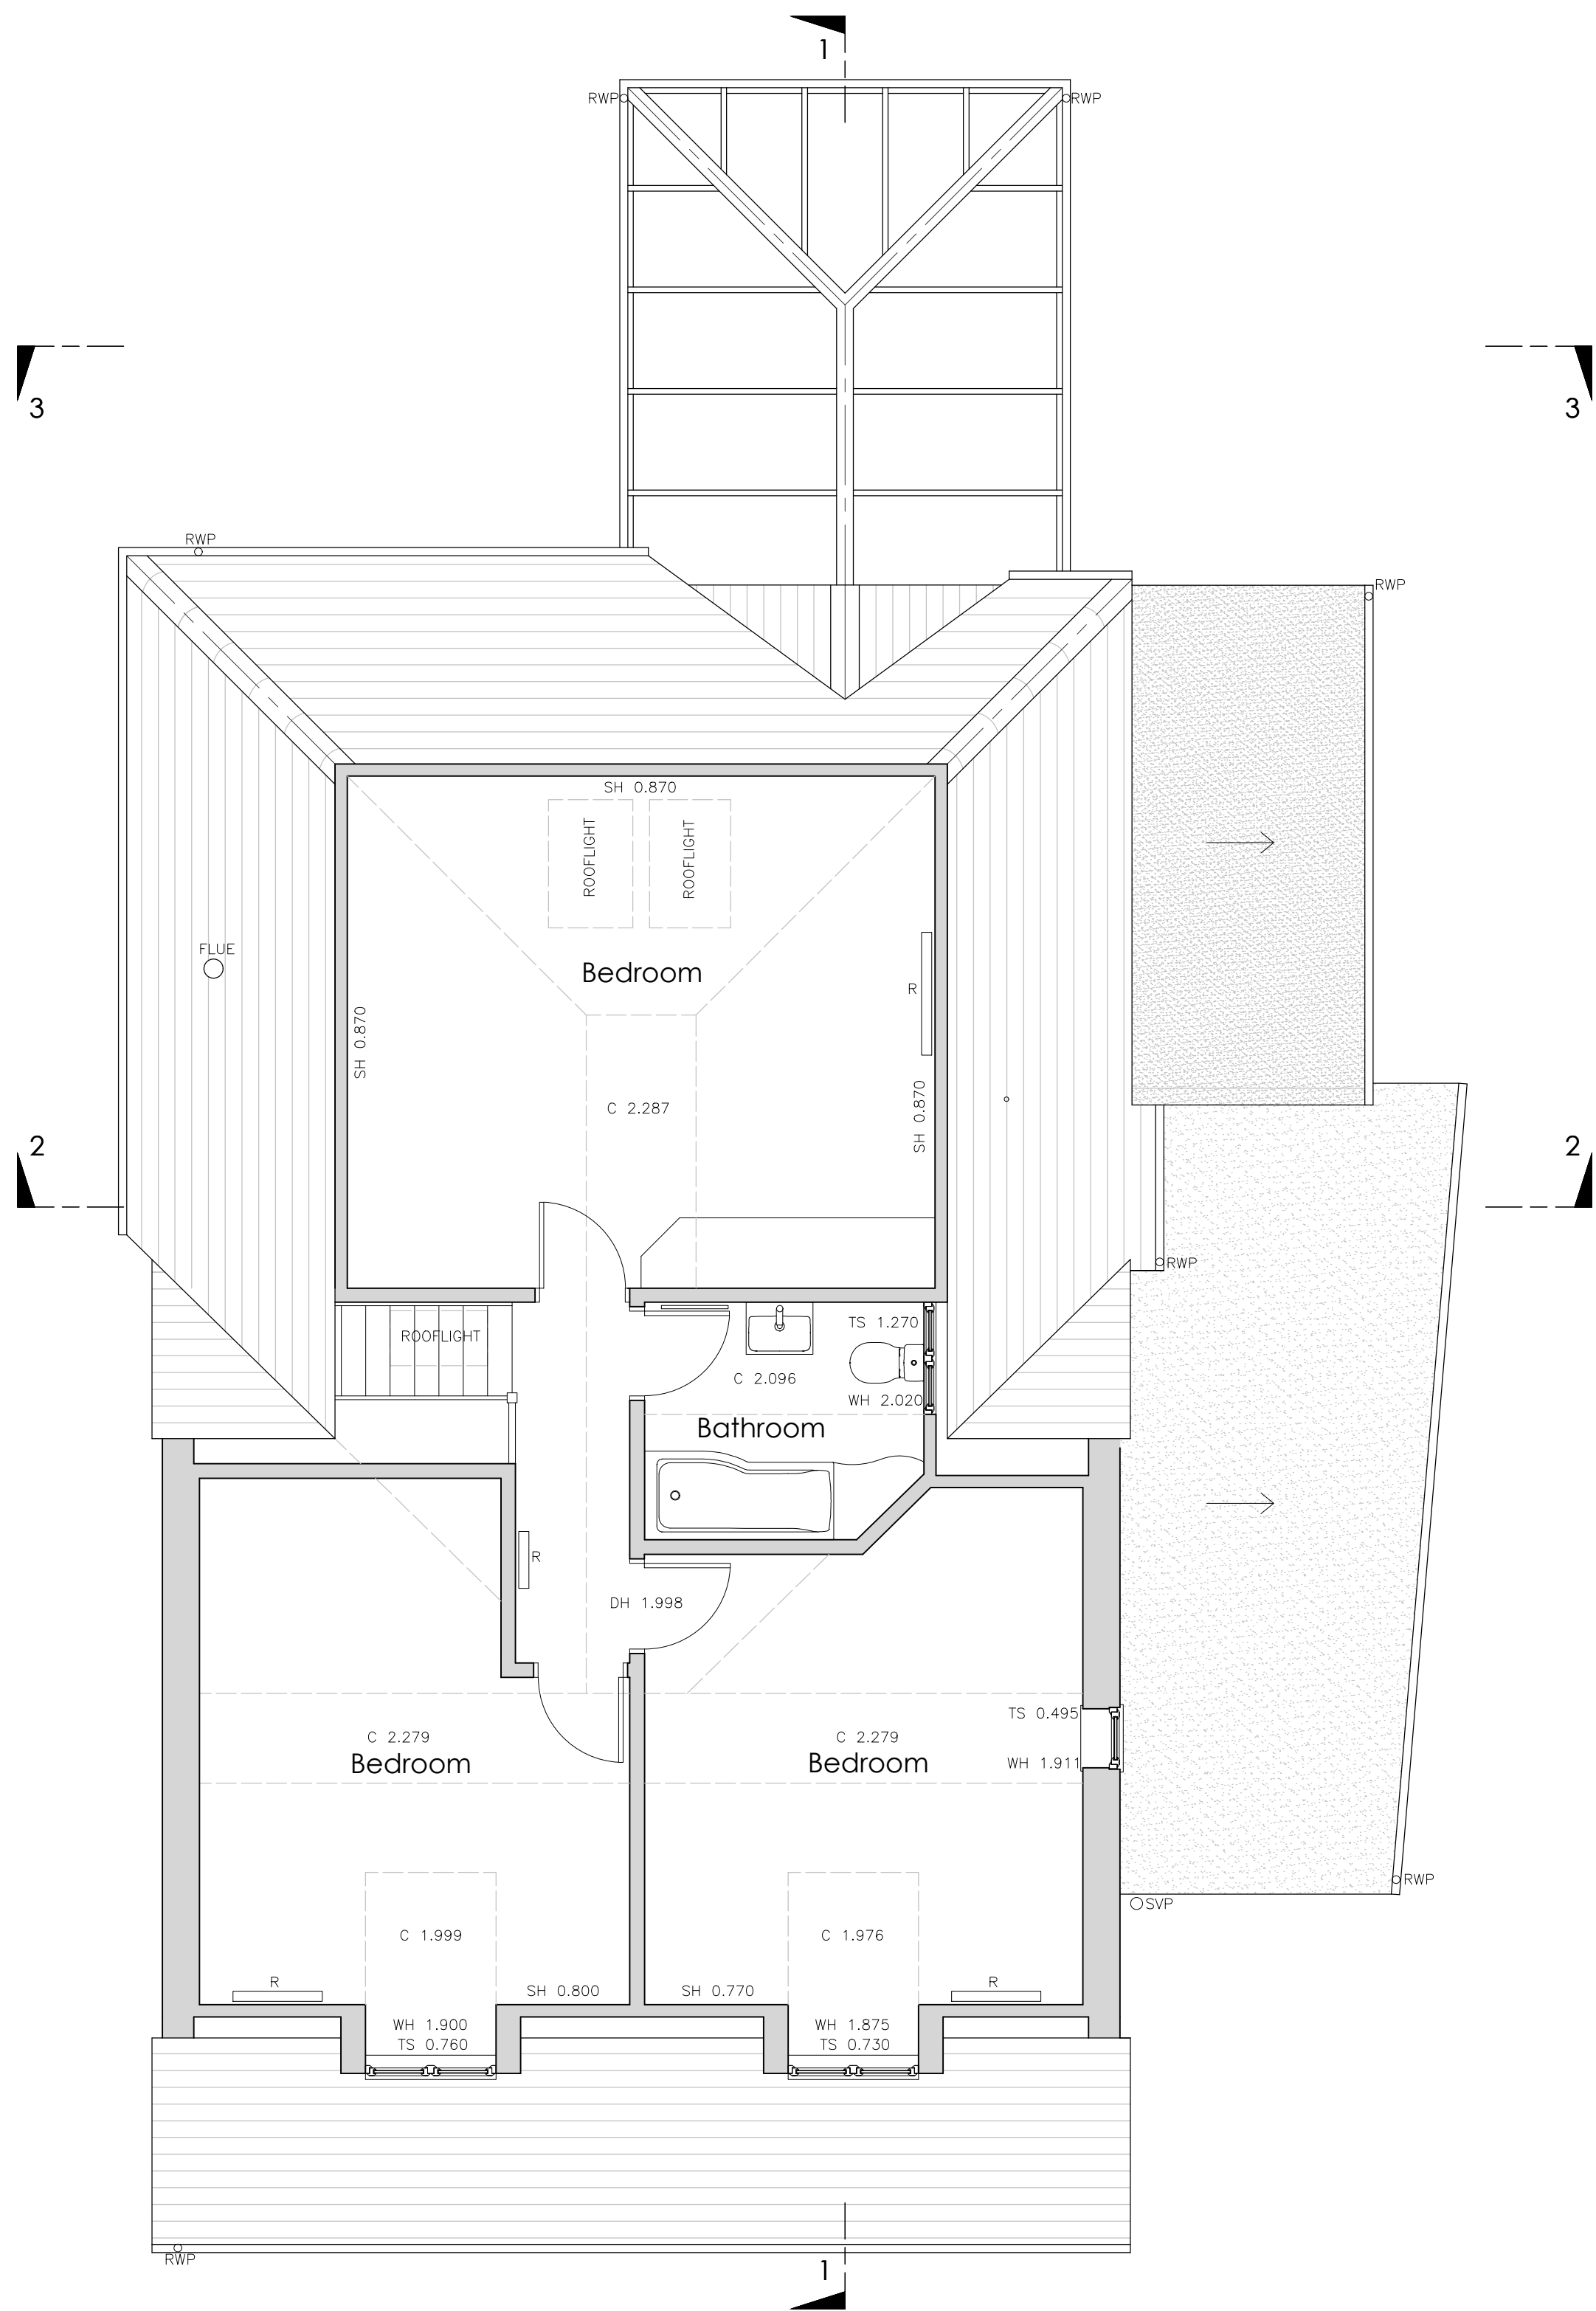

Existing First Floor Plan Scale 1:50

1. This drawing is the copyright of Atram Architecture
2. Do not scale from this drawing except for Local Authority Planning Purposes
3. All dimensions must be checked on site by the contractor prior to commencement of the works
4. Party wall agreements to be arranged by client with neighbours in accordance with the Party Wall Act



Rev.	Revision	By	Date
A	Drawing issued for planning.	JNG	26.03.25


Building Survey Key HEIGHTS LEVELS

Notes:
Heights are taken from finished floor level (FFL)
Heights are given in metres

B Boiler
BH Underside of Beam
C Ceiling Height
CU Consumer Unit
DH Door Head
DS Door Sill
E Electric Meter
EP External Plug Socket
FFL Finished Floor
G Gas Meter
GU Gully
IC Inspection Cover
IV Invert Level
PWL Parapet Wall
R Radiator
RE Rodding Eye
RL Rooflight
RG Ridge
RWP Rain Water Pipe
SC Stopcock
SH Skieeling Height
SP Soil Pipe
SVP Soil Vent Pipe
TR Towel Rail
TS Top of Sill
TW Top of Wall
UPE Underside of Pelmet
WP Waste Pipe
WH Window Head

Assumed span of joists above (To be confirmed once ceilings / floors are opened up).

ATRAM
ARCHITECTURE

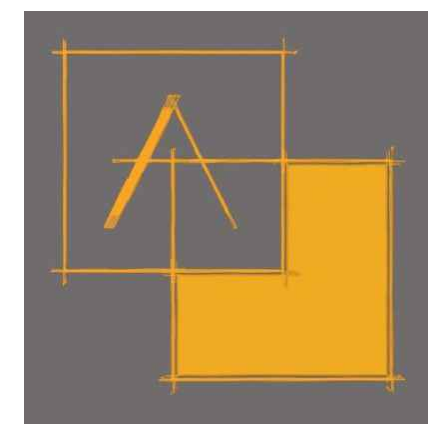

24 Kyoto Court | Bognor Regis | West Sussex | PO21 2UL
t. 01243 820303
m. 07834 175378
e. joel@atramarchitecture.co.uk
w. www.atramarchitecture.co.uk

CIAT Chartered Practice - No F4642

Client
Stuart Shee

Job title
**Pantiles, Cherry Lane
Bolney, RH17 5PR**

Drawing title
Existing Floor Plans

Drawn	Date	Checked	Date	Scale at A1
JNG	18.02.25	JNG	18.02.25	1:50
Job N°	24.17	Drawing N°	03	Rev.
				A

Status
FOR PLANNING