



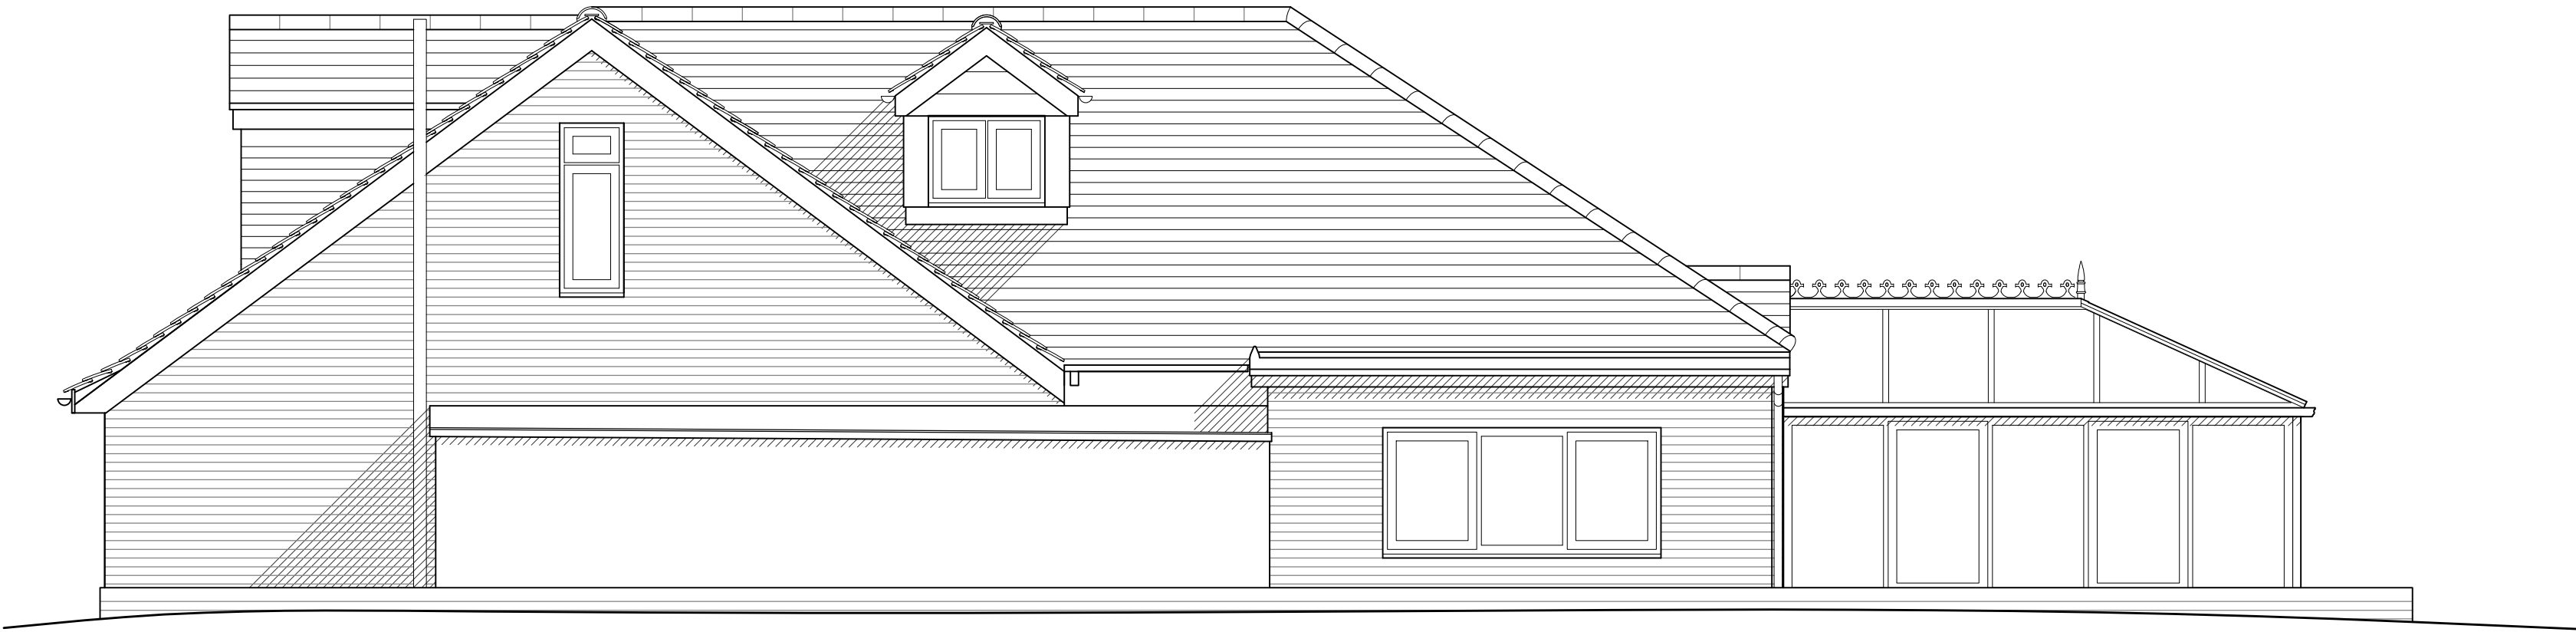

Existing North Elevation Scale 1:50



Existing East Elevation Scale 1:50

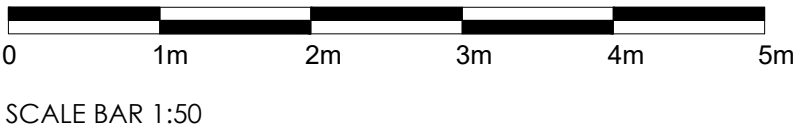

Notes

1. This drawing is the copyright of Atram Architecture

2. Do not scale from this drawing except for Local Authority Planning Purposes

3. All dimensions must be checked on site by the contractor prior to commencement of the works

4. Party wall agreements to be arranged by client with neighbours in accordance with the Party Wall Act

CIAT

CHARTERED PRACTICE

Rev.	Revision	By	Date
A	Drawing issued for planning.	JNG	26.03.25

ATRAM

ARCHITECTURE

24 Kyoto Court | Bognor Regis | West Sussex | PO21 2UL

t. 01243 820303

m. 07834 175378

e. joe@atramarchitecture.co.uk

w. www.atramarchitecture.co.uk

CIAT Chartered Practice - No F4642

Client

Stuart Shee

Job title

Pantiles, Cherry Lane
Bolney, RH17 5PR

Drawing title

Existing North and East
Elevations

Drawn	Date	Checked	Date	Scale at A2
JNG	18.02.25	JNG	18.02.25	1:50

Job N°	Drawing N°	Rev.
24.17	06	A

Status

FOR PLANNING