




Existing South Elevation Scale 1:50



Existing West Elevation Scale 1:50

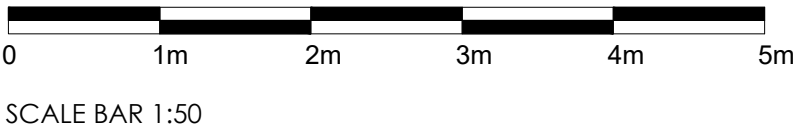

Notes

1. This drawing is the copyright of Atram Architecture

2. Do not scale from this drawing except for Local Authority Planning Purposes

3. All dimensions must be checked on site by the contractor prior to commencement of the works

4. Party wall agreements to be arranged by client with neighbours in accordance with the Party Wall Act

Rev.	Revision	By	Date
A	Drawing issued for planning.	JNG	26.03.25

ATRAM
ARCHITECTURE

24 Kyoto Court | Bognor Regis | West Sussex | PO21 2UL

t. 01243 820303

m. 07834 175378

e. joe@atramarchitecture.co.uk

w. www.atramarchitecture.co.uk

CIAT Chartered Practice - No F4642

Client	Stuart Shee		
Job title	Pantiles, Cherry Lane Bolney, RH17 5PR		
Drawing title	Existing South and West Elevations		
Drawn JNG	Date 18.02.25	Checked JNG	Date 18.02.25
Job N° 24.17	Drawing N° 07	Scale at A2 1:50	Rev. A
Status	FOR PLANNING		