




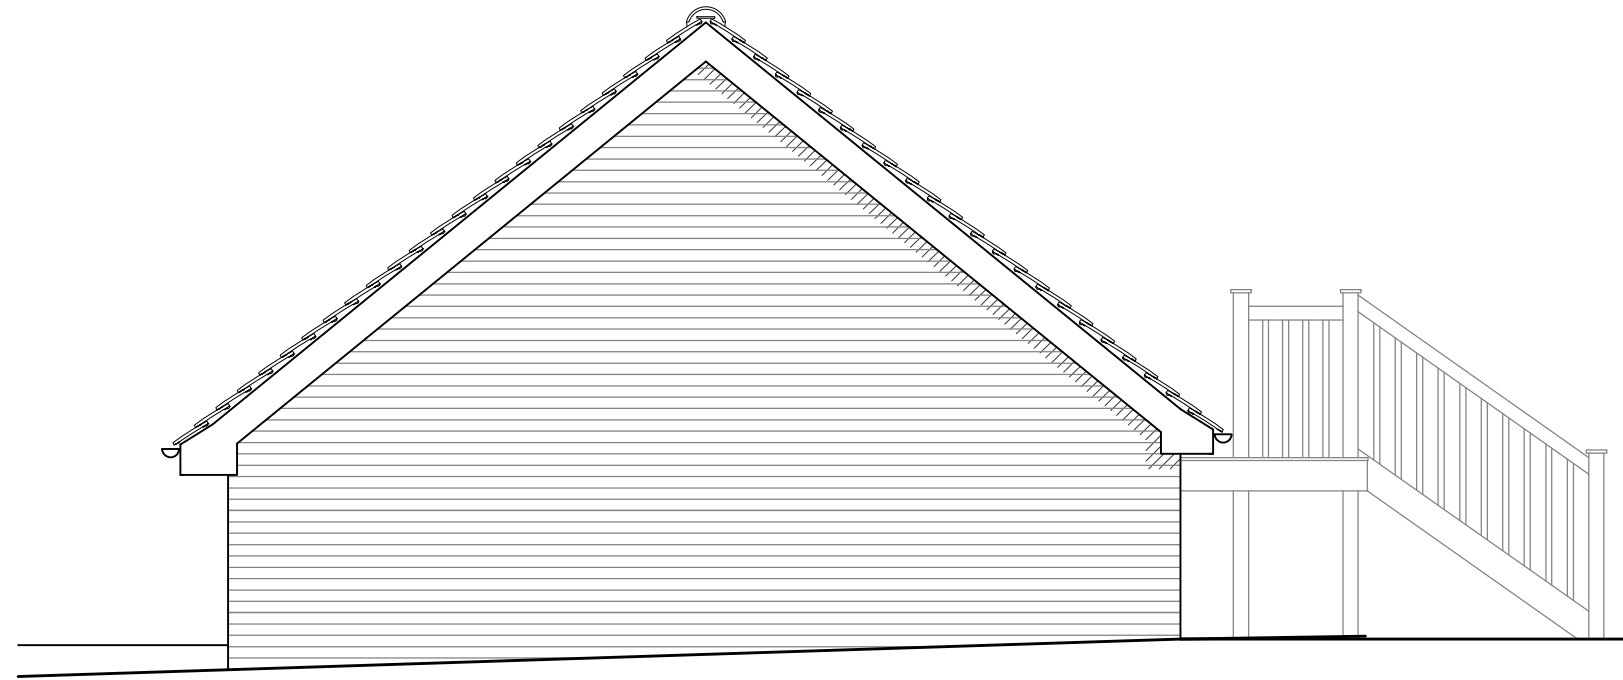

Existing North Elevation Scale 1:50

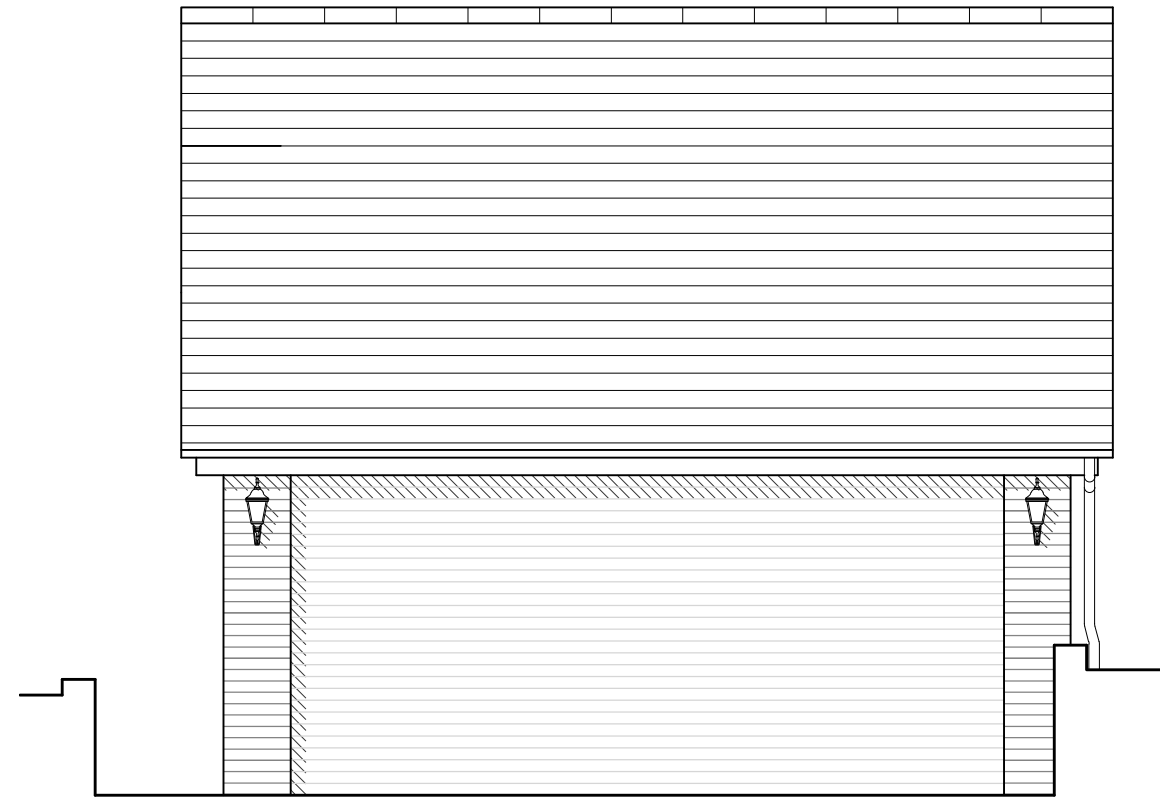

Existing East Elevation    Scale 1:50

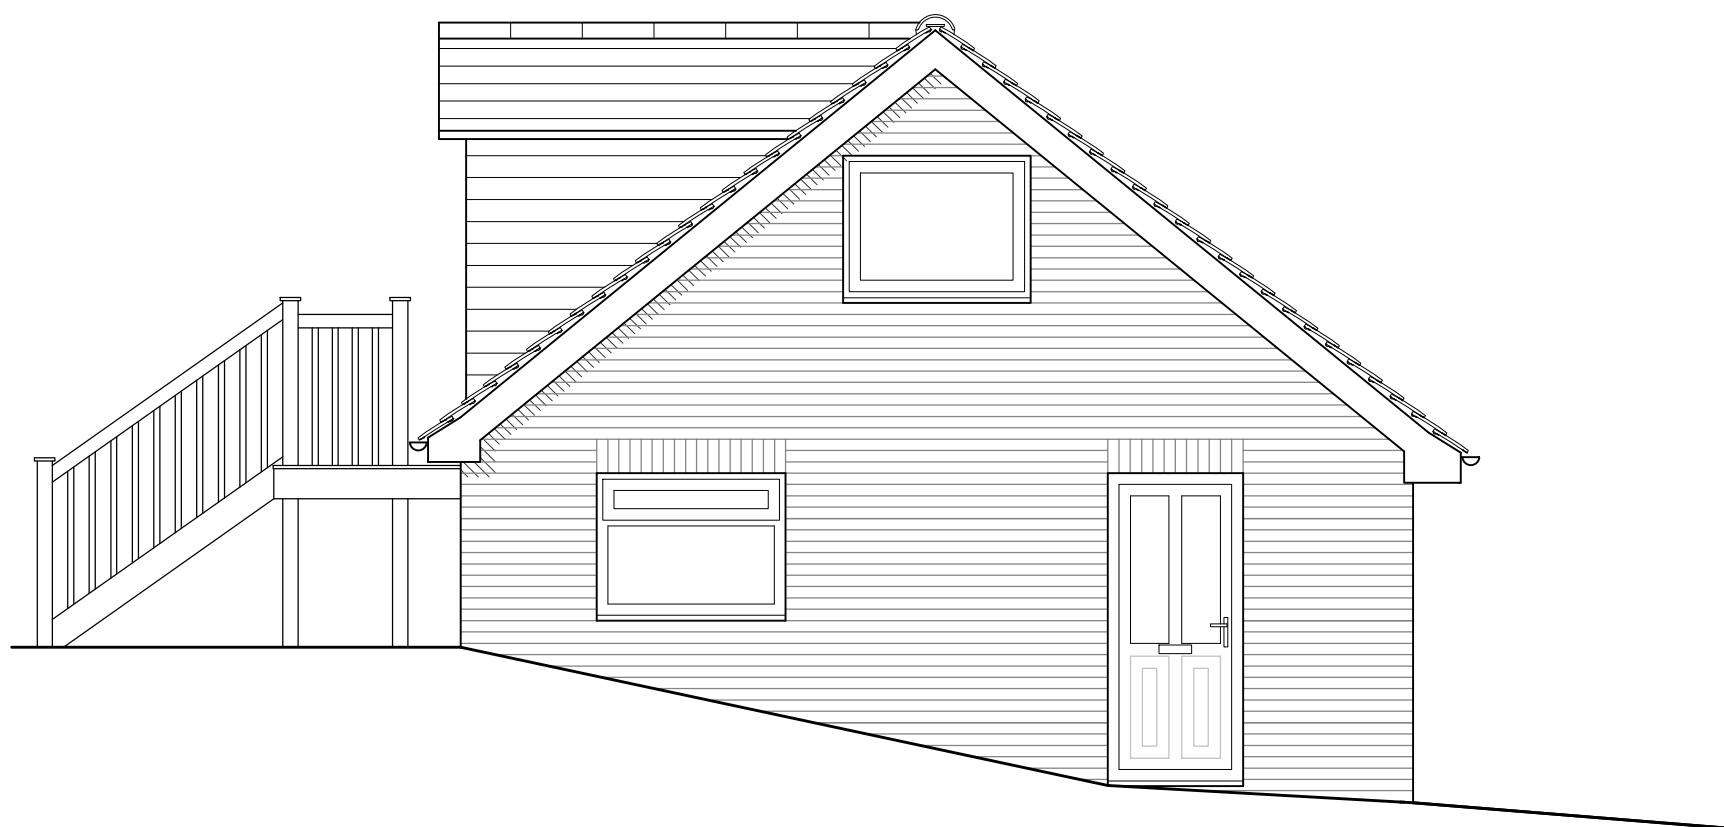

Existing South Elevation    Scale 1:50



Existing West Elevation Scale 1:50



SCALE BAR 1:50


## Notes

1. This drawing is the copyright of Atram Architecture
2. Do not scale from this drawing except for Local Authority Planning Purposes
3. All dimensions must be checked on site by the contractor prior to commencement of the works
4. Party wall agreements to be arranged by client with neighbours in accordance with the Party Wall Act



| Rev. | Revision | By | Date |
|------|----------|----|------|
|------|----------|----|------|

ATRAM  
ARCHIT

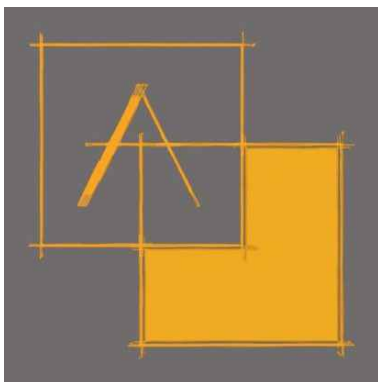

24 Kyoto Court | Bognor Regis | West Sussex | PO21 2UL  
t. 01243 820303  
m. 07834 175378  
e. [joe@atramarchitecture.co.uk](mailto:joe@atramarchitecture.co.uk)  
w. [www.atramarchitecture.co.uk](http://www.atramarchitecture.co.uk)

CIAT Chartered Practice - No F4642

Client

Stuart Shee

Job title

Pantiles, Cherry Lane  
Bolney, RH17 5PR

Bolney, RH17 5PR

Drawing title

### Existing Garage Elevations

|       |          |         |          |             |
|-------|----------|---------|----------|-------------|
| Drawn | Date     | Checked | Date     | Scale at A2 |
| JNG   | 26.03.25 | JNG     | 26.03.25 | 1:50        |

Job N°. **24.17** Drawing N°. **10** Rev.

---

Status

FOR PLANNING