

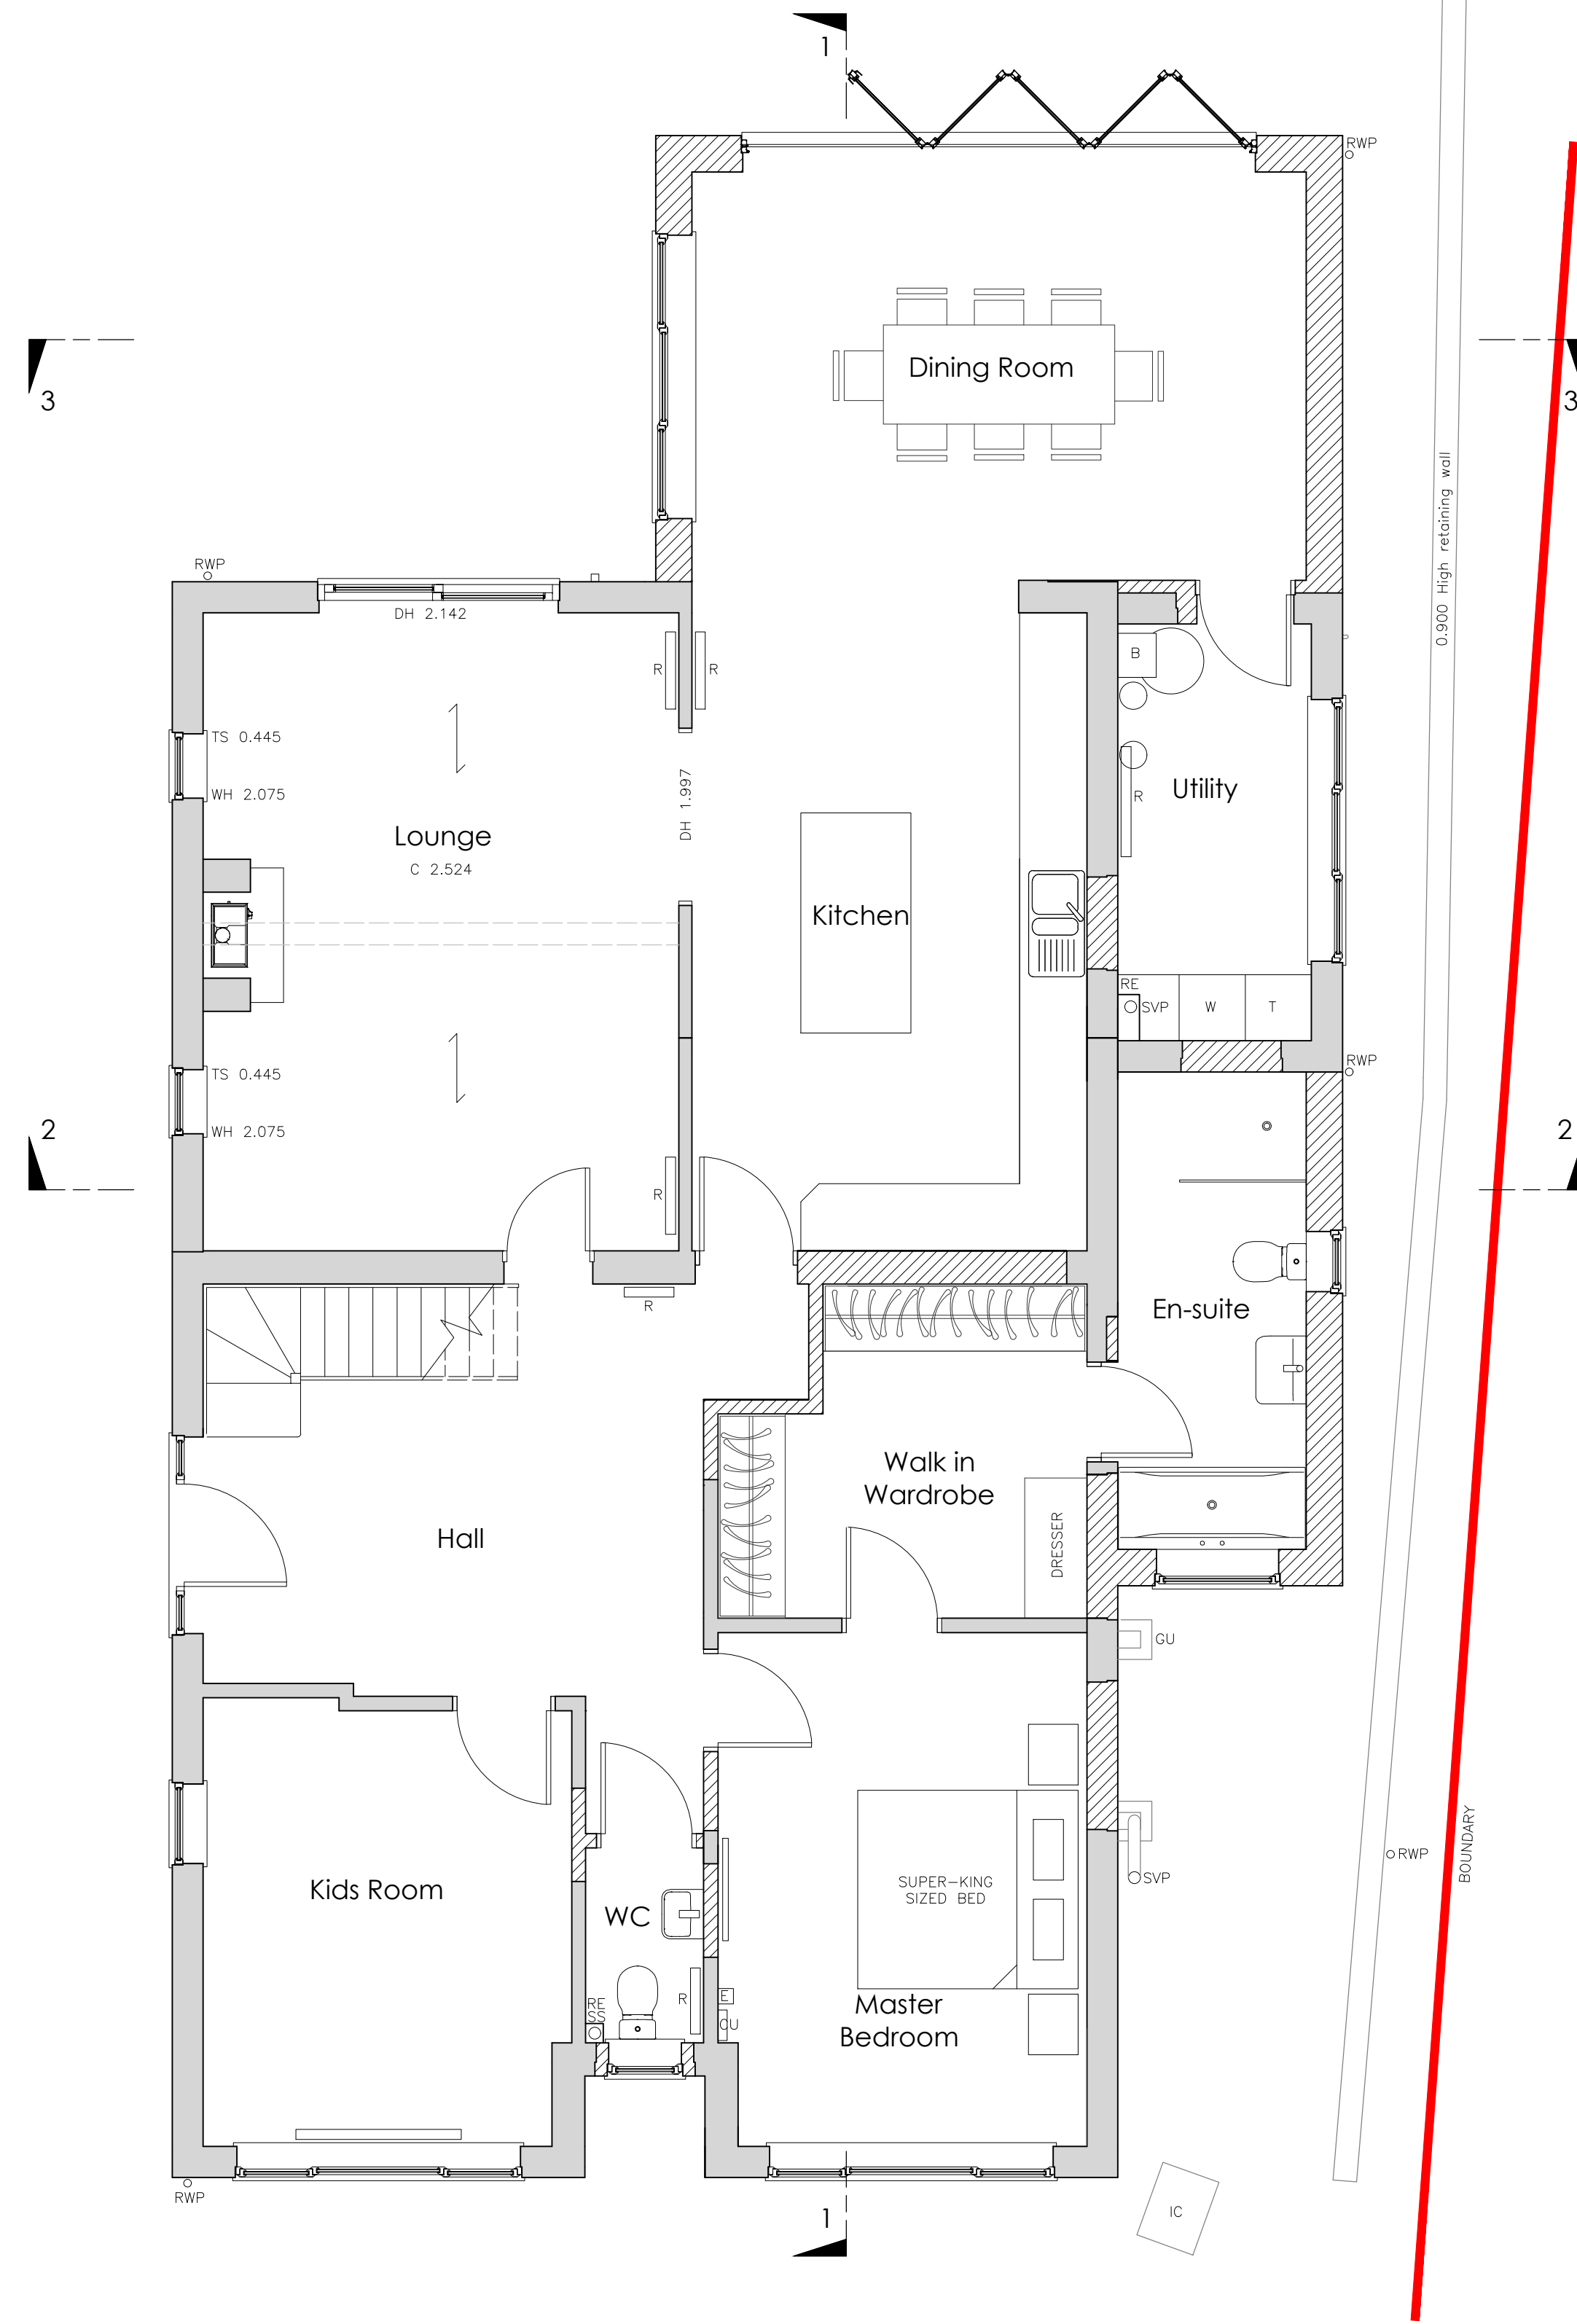


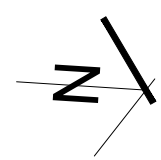

Proposed Ground Floor Plan Scale 1:50

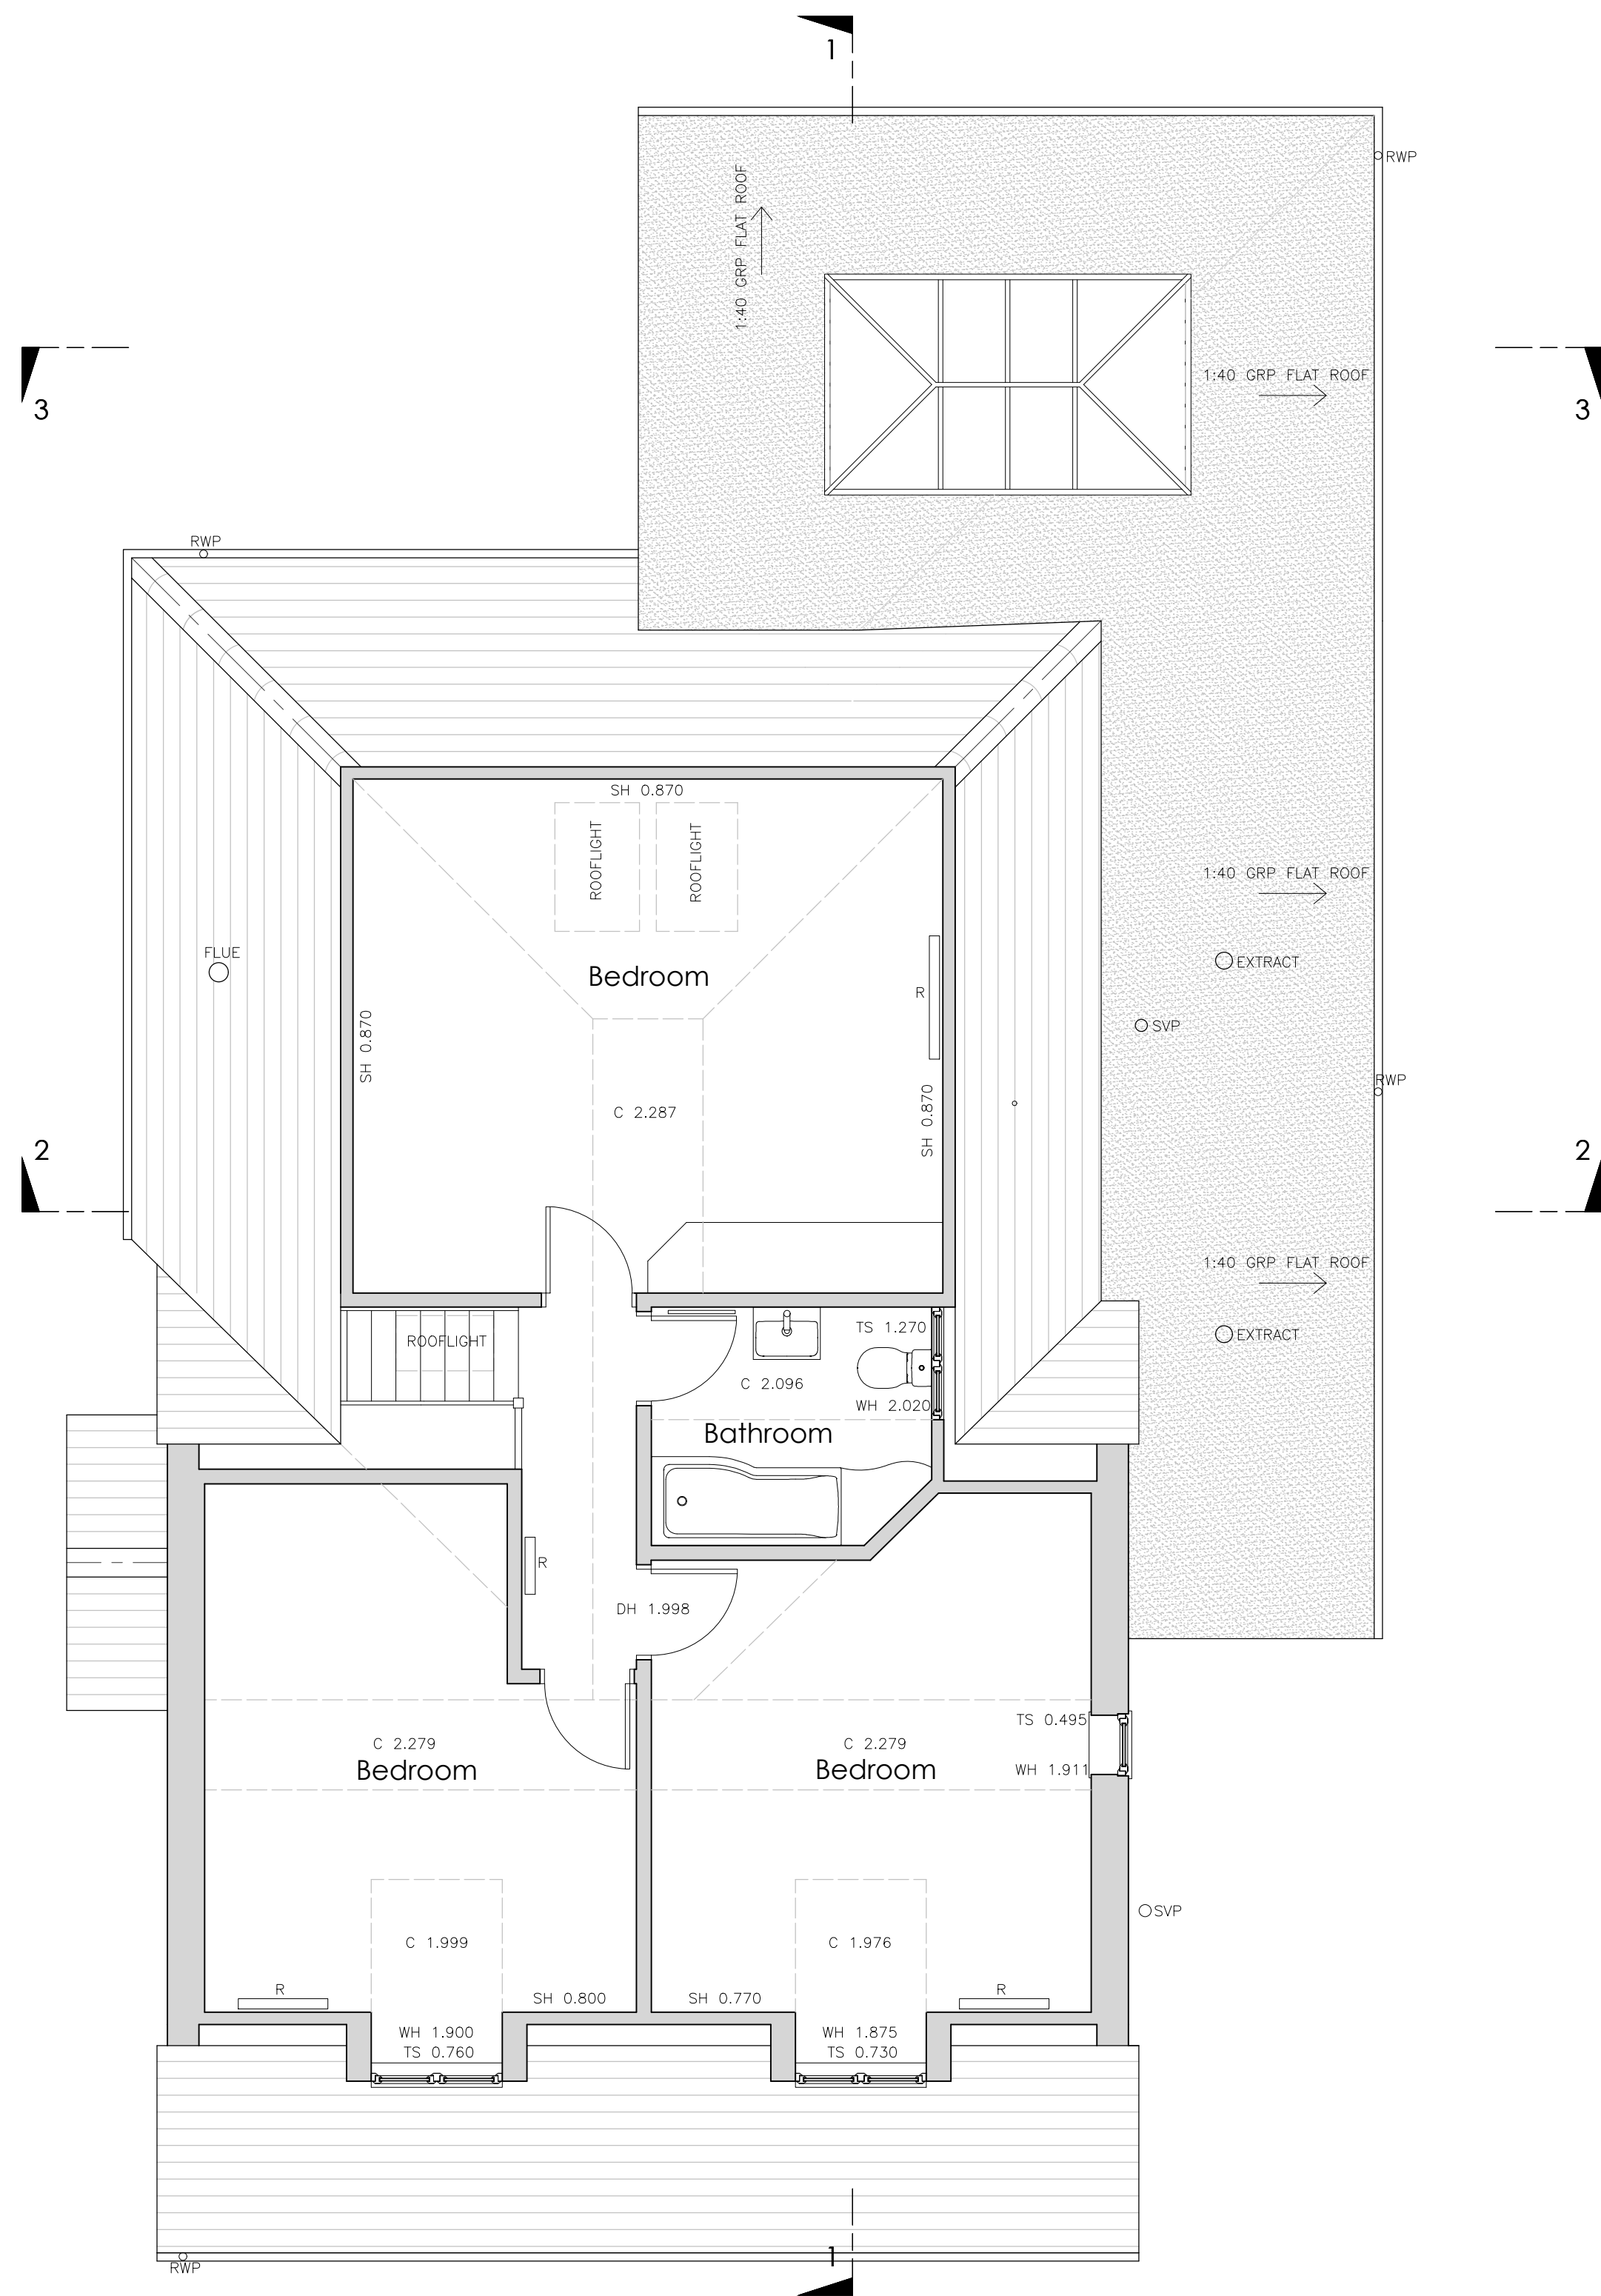

Proposed First Floor Plan Scale 1:50

Rev.	Revision	By	Date
A	Kitchen window omitted. First floor north facing bedroom window removed.	JNG	28.03.25
B	Size of extension reduced.	JNG	23.05.25
C	Utility Room increased in size. Kitchen wall width reduced. Escape window added to Boiler Room.	JNG	26.05.25
D	Internal layout revised. Lean-to demolished and extension constructed for 6m suite.	JNG	10.09.25
E	Extract vents added to roof.	JNG	11.09.25

Client
Stuart Shee

Job title
**Pantiles, Cherry Lane
Bolney, RH17 5PR**

Drawing title
Proposed Floor Plans

Drawn	Date	Checked	Date	Scale at A1
JNG	26.03.25	JNG	26.03.25	1:50
Job N°	24.17	Drawing N°	21	Rev.
				E

Status
FOR PLANNING