



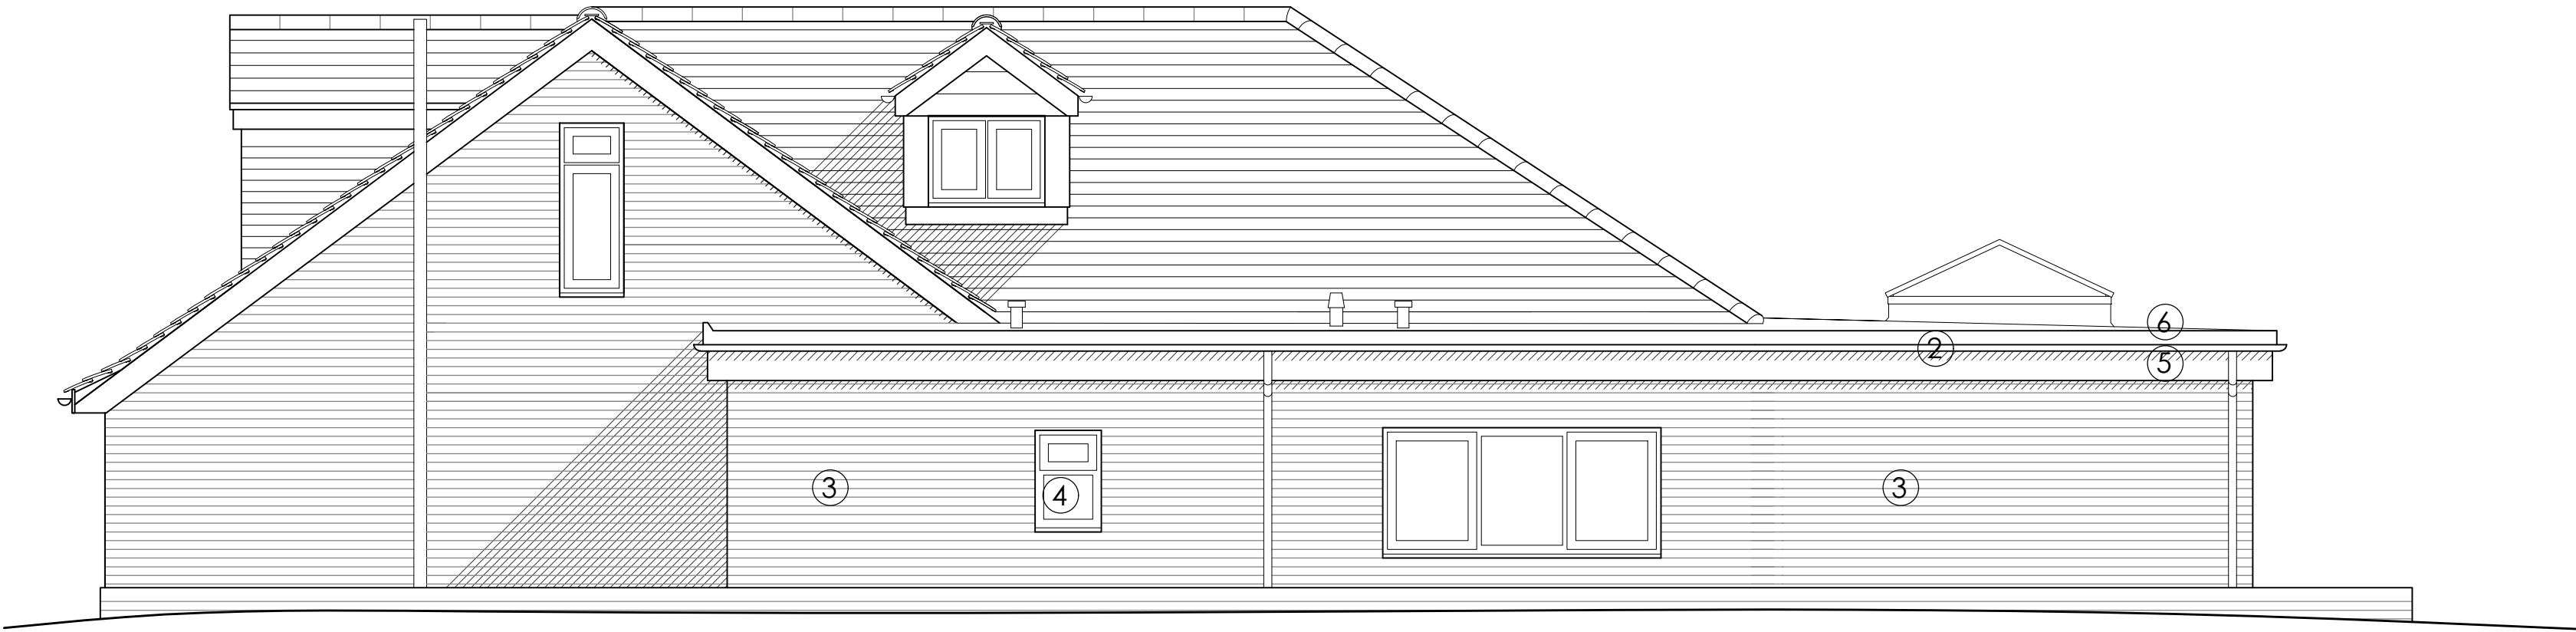

Proposed North Elevation Scale 1:50



Proposed East Elevation Scale 1:50

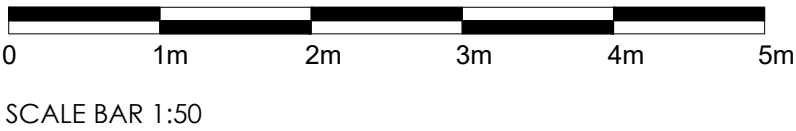

Notes

1. This drawing is the copyright of Atram Architecture

2. Do not scale from this drawing except for Local Authority Planning Purposes

3. All dimensions must be checked on site by the contractor prior to commencement of the works

4. Party wall agreements to be arranged by client with neighbours in accordance with the Party Wall Act

CIAT

CHARTERED PRACTICE

Rev.	Revision	By	Date
A	Kitchen window omitted. North facing Bedroom window removed.	JNG	28.03.25
B	Size of extension reduced.	JNG	23.05.25
C	Window added to Boiler Room.	JNG	26.05.25
D	Internal layout revised. Lean-to demolished and extension constructed for En-suite.	JNG	10.09.25
E	Extract vents added to roof.	JNG	11.09.25

Key:

- 1

Plain concrete roof tiles to match existing.
- 2

Black UPVC rainwater goods to match existing.
- 3

Brickwork to match existing.
- 4


White UPVC Windows to match existing.
- 5

White UPVC Fascia board.
- 6

GRP Roof, lead grey.
- 7

Bespoke Oak canopy to specialist design.

ATRAM
ARCHITECTURE

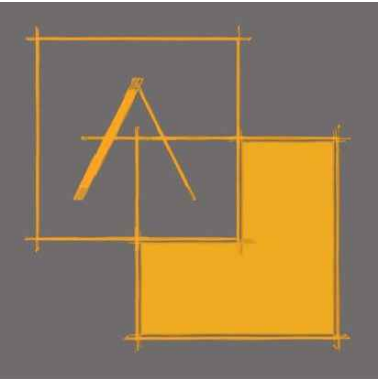

24 Kyoto Court | Bognor Regis | West Sussex | PO21 2UL
t. 01243 820303
m. 07834 175378
e. joe@atramarchitecture.co.uk
w. www.atramarchitecture.co.uk

CIAT Chartered Practice - No F4642

Client
Stuart Shee

Job title
Pantiles, Cherry Lane
Bolney, RH17 5PR

Drawing title
Proposed North and East
Elevations

Drawn	Date	Checked	Date	Scale at A2
JNG	26.03.25	JNG	26.03.25	1:50
Job N°	24.17	Drawing N°	24	Rev. E

Status
FOR PLANNING