



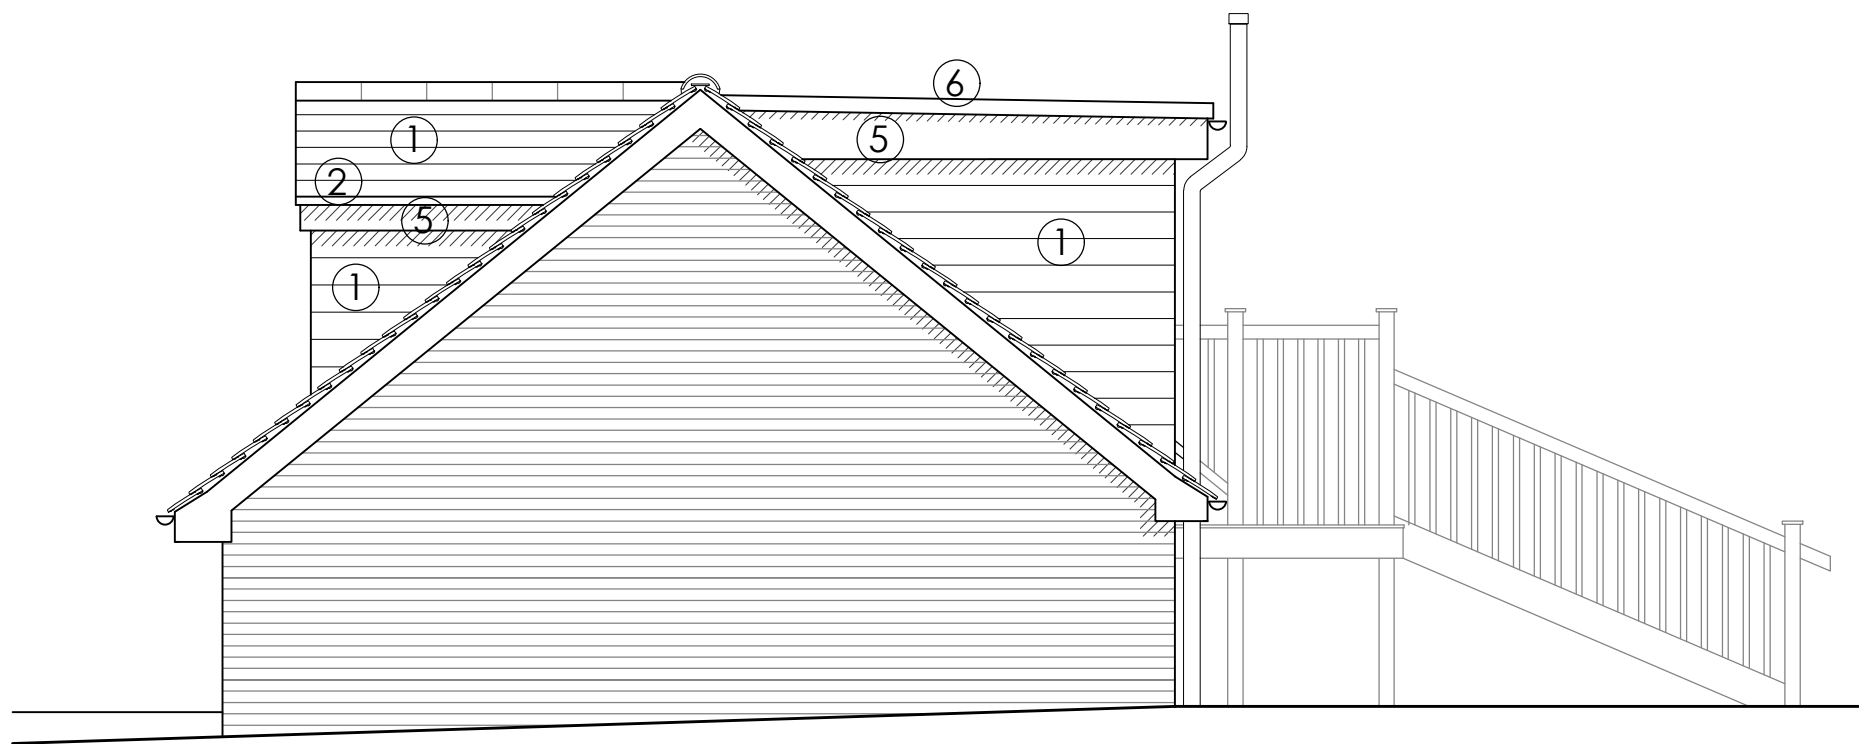


Proposed North Elevation Scale 1:50

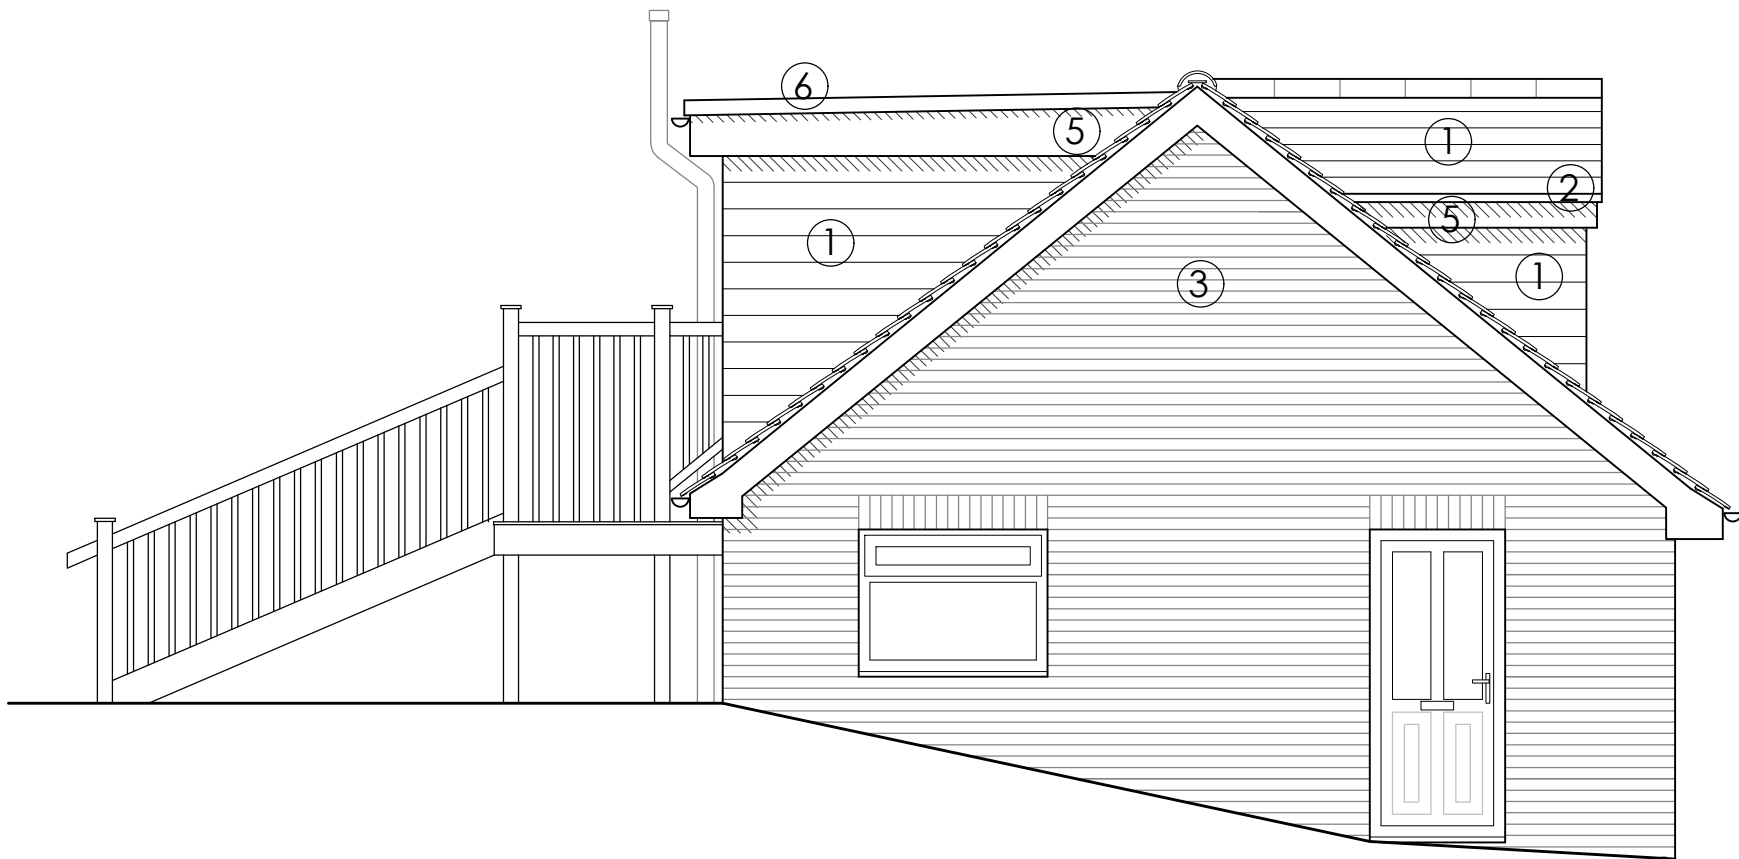

Proposed East Elevation Scale 1:50



Proposed South Elevation Scale 1:50

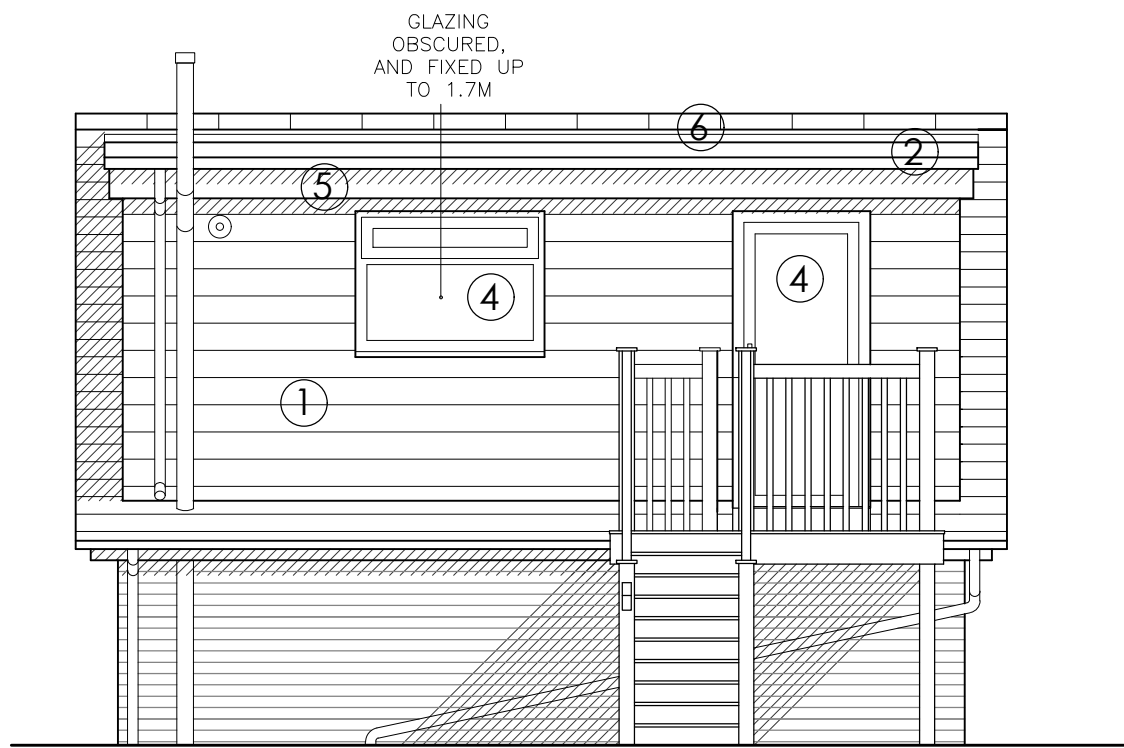


Proposed West Elevation Scale 1:50

Rev.	Revision	By	Date
A	Fenestration amended.	JNG	28.03.25
B	Extract indicated to WC.	JNG	12.09.25

Key:

- ① Plain concrete roof tiles to match existing.
- ② Black UPVC rainwater goods to match existing.
- ③ Brickwork to match existing.
- ④ White UPVC Windows to match existing.
- ⑤ White UPVC Fascia board.
- ⑥ GRP Roof, lead grey.

ATRAM
ARCHITECTURE

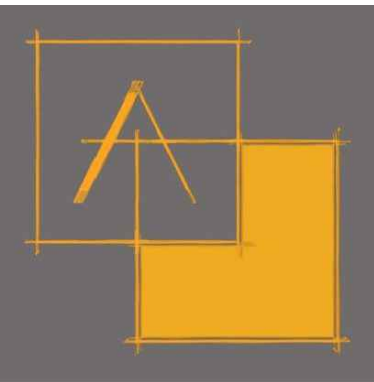

24 Kyoto Court | Bognor Regis | West Sussex | PO21 2UL
t. 01243 820303
m. 07834 175378
e. joe@atramarchitecture.co.uk
w. www.atramarchitecture.co.uk

CIAT Chartered Practice - No F4642

Client
Stuart Shee

Job title
**Pantiles, Cherry Lane
Bolney, RH17 5PR**

Drawing title
Proposed Garage Elevations

Drawn	Date	Checked	Date	Scale at A2
JNG	26.03.25	JNG	26.03.25	1:50
Job N°	24.17	Drawing N°	28	Rev.
				B

Status
FOR PLANNING



SCALE BAR 1:50