


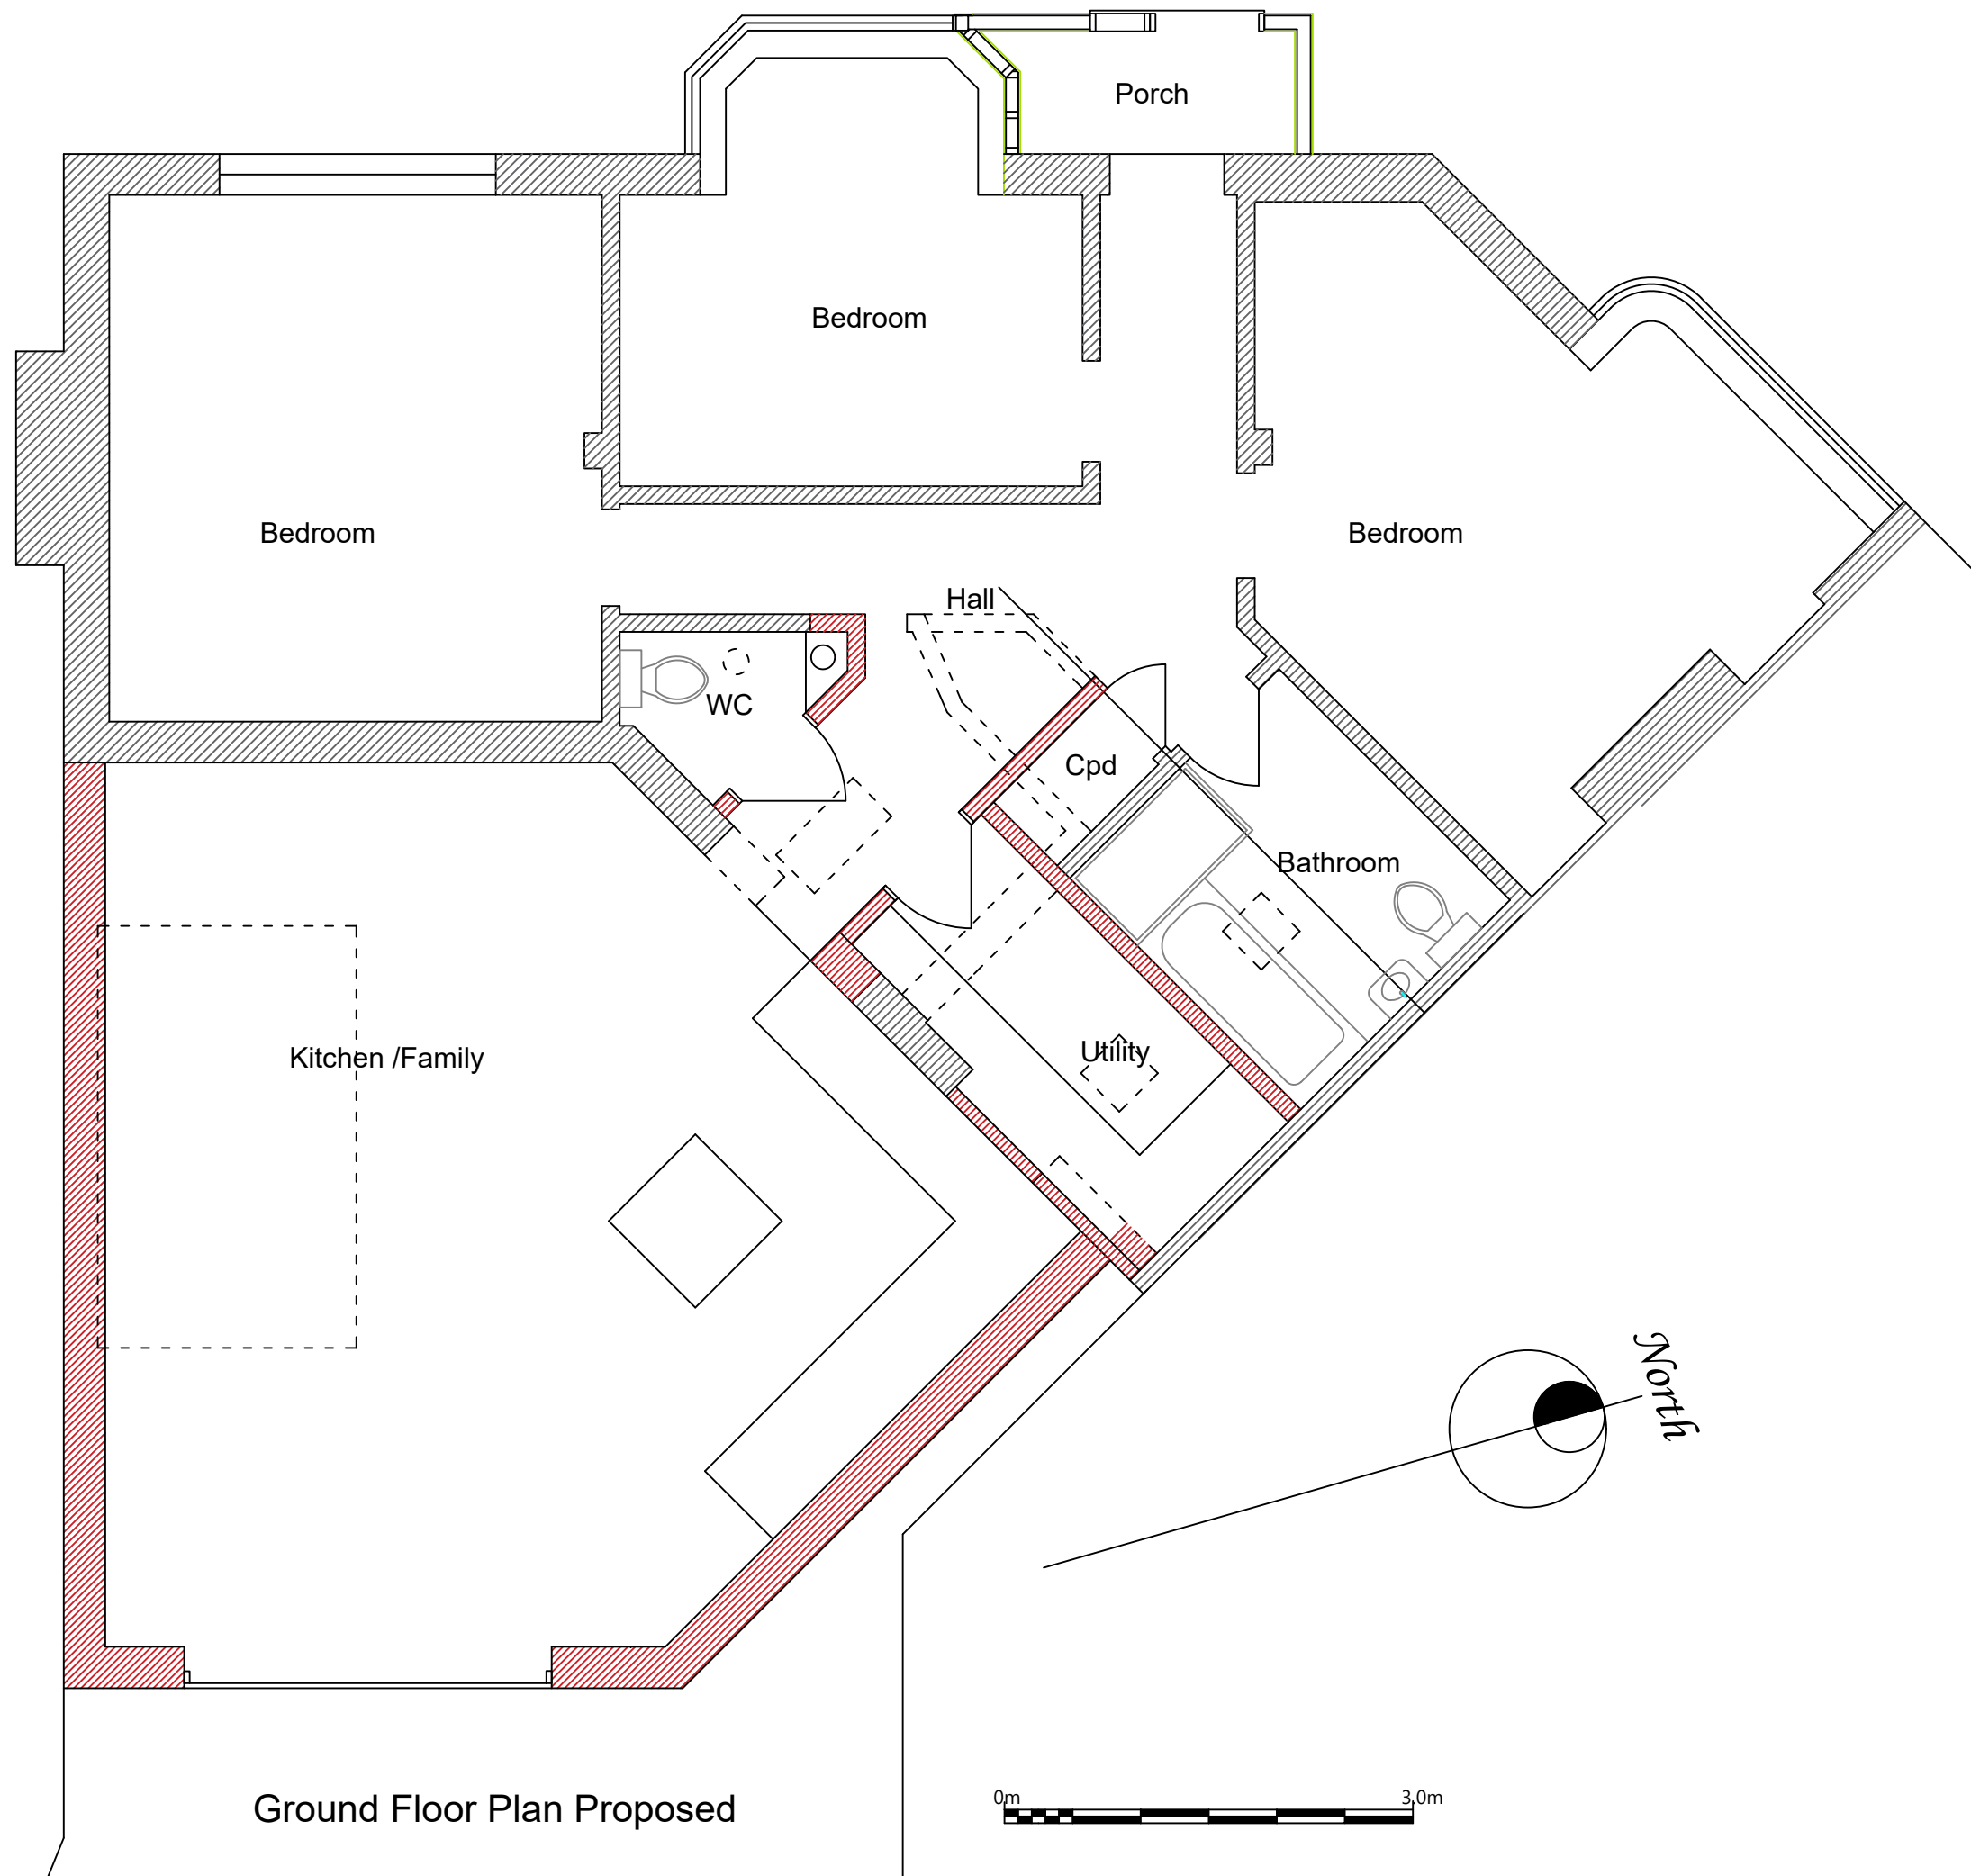

Ground Floor Plan Proposed

|   |                 |         |               |
|---|-----------------|---------|---------------|
| Project<br>PROPOSED ADDITIONS AT<br>20 OLDLANDS AVENUE, HASSECKS<br>SUSSEX BN6 8DJ                                                                          |                 |         |               |
| Client<br>MR & MRS A. KUBLICKAS   |                 |         |               |
| Drawing Title<br>FLOOR PLAN   |                 |         |               |
| <b>LARKINS &amp; POLLINGTON</b><br>DESIGN PARTNERSHIP<br>2 Birling Way<br>Uckfield TN22 1LP<br>01825 768948 07894 124919<br>michaelpollington@hotmail.co.uk |                 |         |               |
| Date<br>01.25   | Drawn By<br>mpp | Checked | Scale<br>1:50 |
| Drawing No.<br>1093/25/KBR/01   | Amendment<br>A  |         |               |

A3