


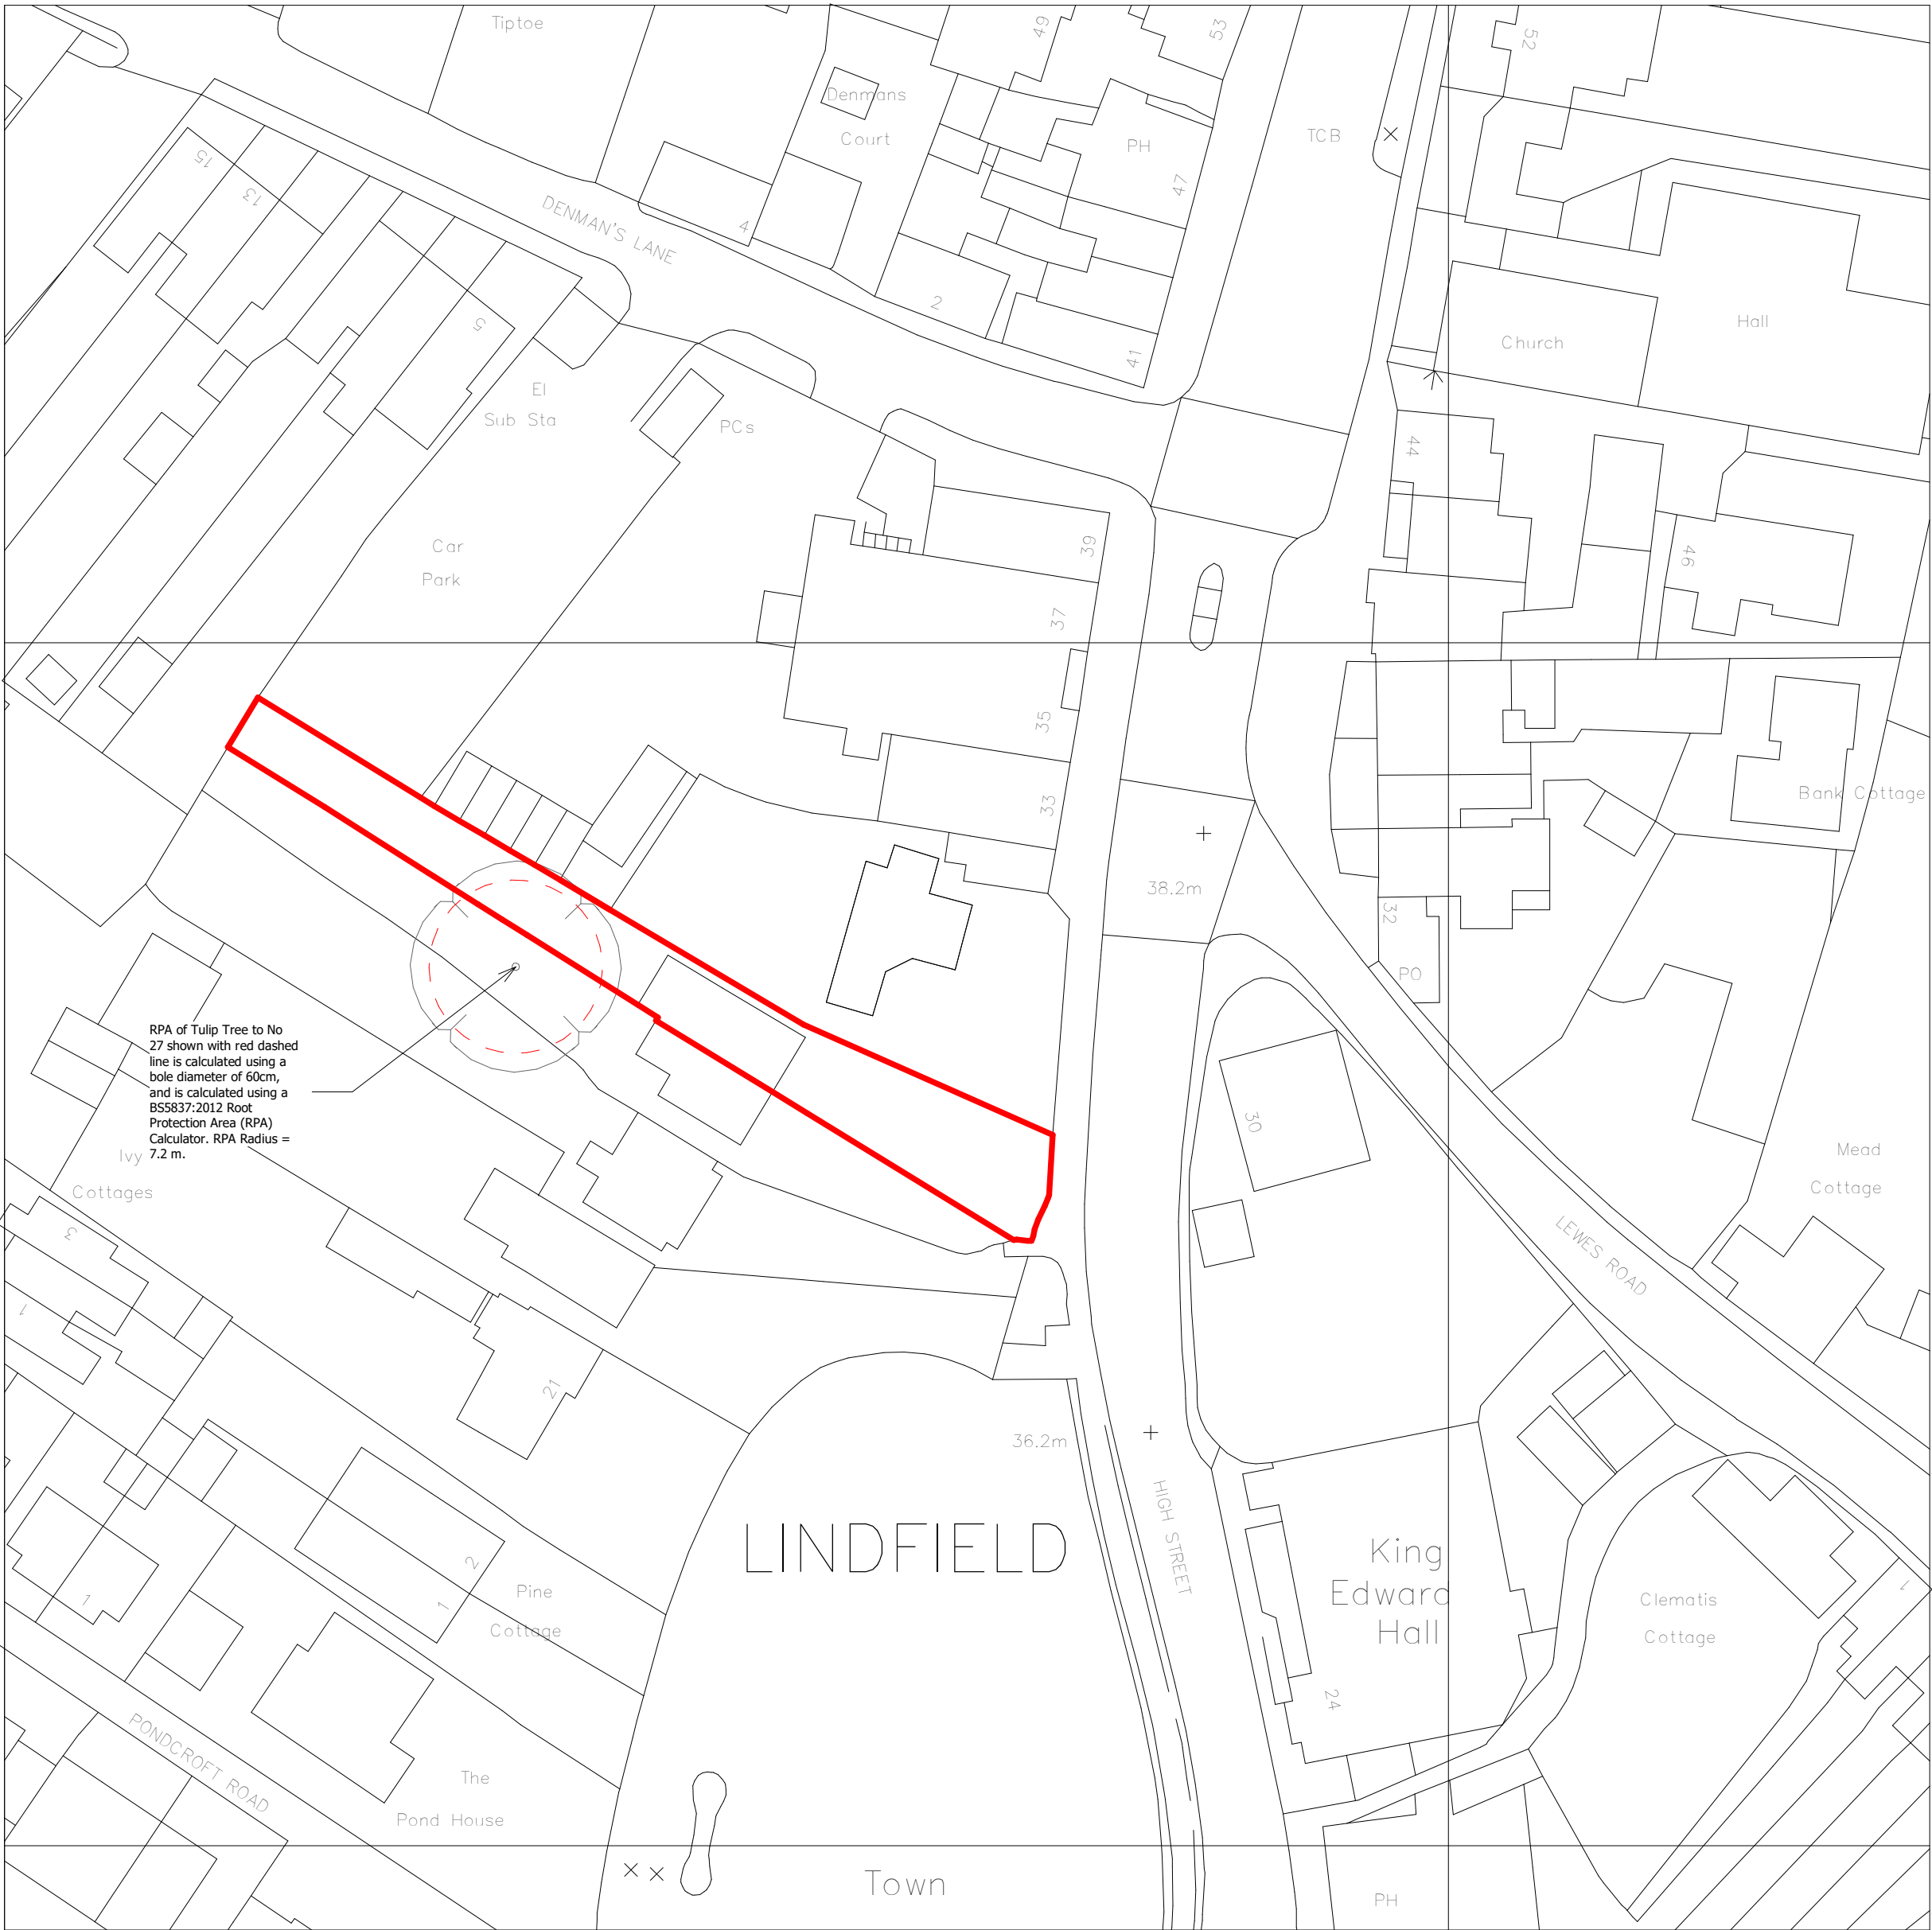


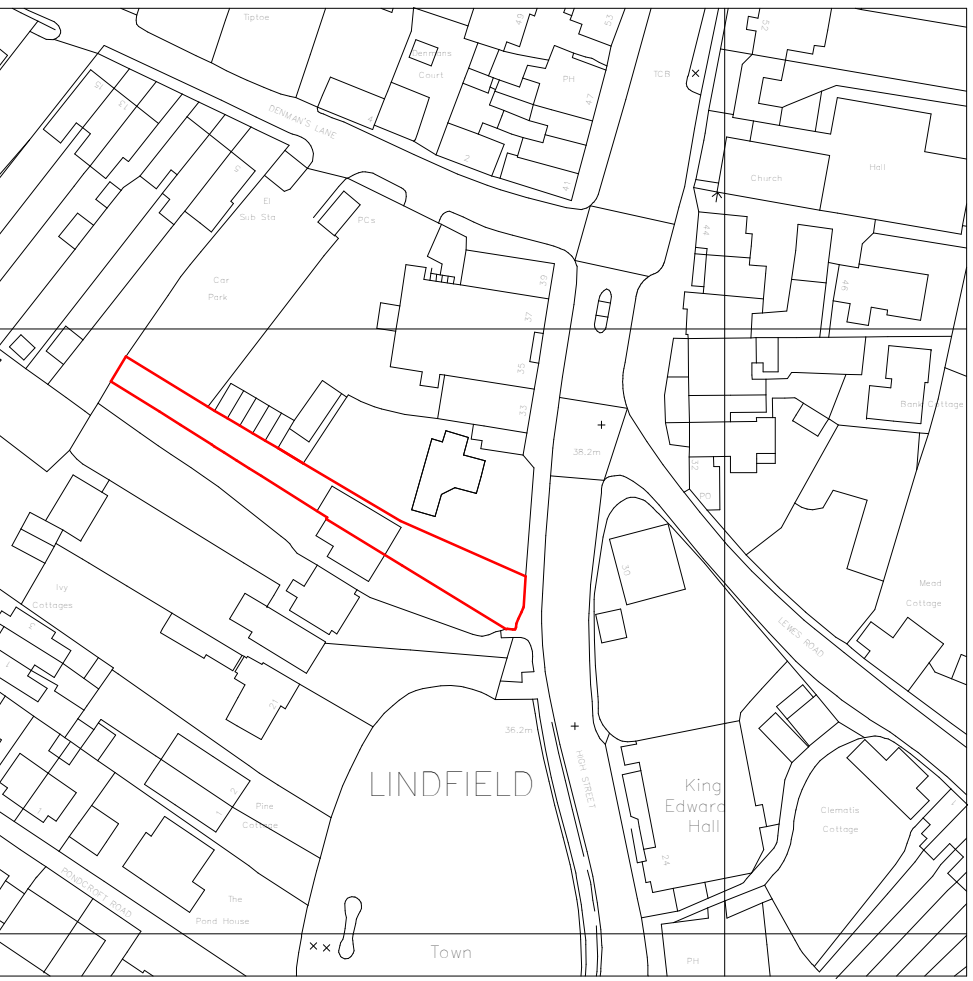

Site Plan
1 : 500

 

Location Plan
1 : 1250

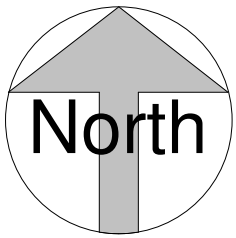

VISUAL SCALE 1:500 @ A1



VISUAL SCALE 1:1250 @ A1

A	28/05/24	SM	Spelling Error Corrected
---	----------	----	--------------------------

REV.	DATE.	BY.	AMENDMENT.
------	-------	-----	------------

PLANNING

NOTES:
DO NOT SCALE OFF THIS DRAWING UNLESS FOR PLANNING PURPOSES.
CHECK ALL DIMENSIONS ON SITE BEFORE ANY WORK IS COMMENCED.
ALL GOODS MATERIALS AND WORKMANSHIP MUST CONFORM WITH CURRENT BUILDING REGULATIONS, BRITISH STANDARDS AND CODES OF PRACTICE.
COPYRIGHT OF THIS DRAWING IS RETAINED BY GOULD BAXTER AND IT MUST NOT BE REPRODUCED WITHOUT WRITTEN CONSENT.



2 Lucasites Mews, Paddockhall Road,
Haywards Heath,
West Sussex, RH16 1JE

(01444) 452604
hbg@gouldbaxter.co.uk
www.gouldbaxter.co.uk

CLIENT. Jacqueline Murphy
PROJECT. 29 High Street, Lindfield, RH16 2HJ

DRAWING. Site and Location Plans - As Existing

DATE. 30/01/24	SCALE AT A1. As indicated	DRAWN BY. SM CHECKED BY. -
-------------------	------------------------------	-------------------------------

JOB NO. GH633	DRAWING NO. EX001	REV. A
------------------	----------------------	-----------