




South East Elevation
1 : 50

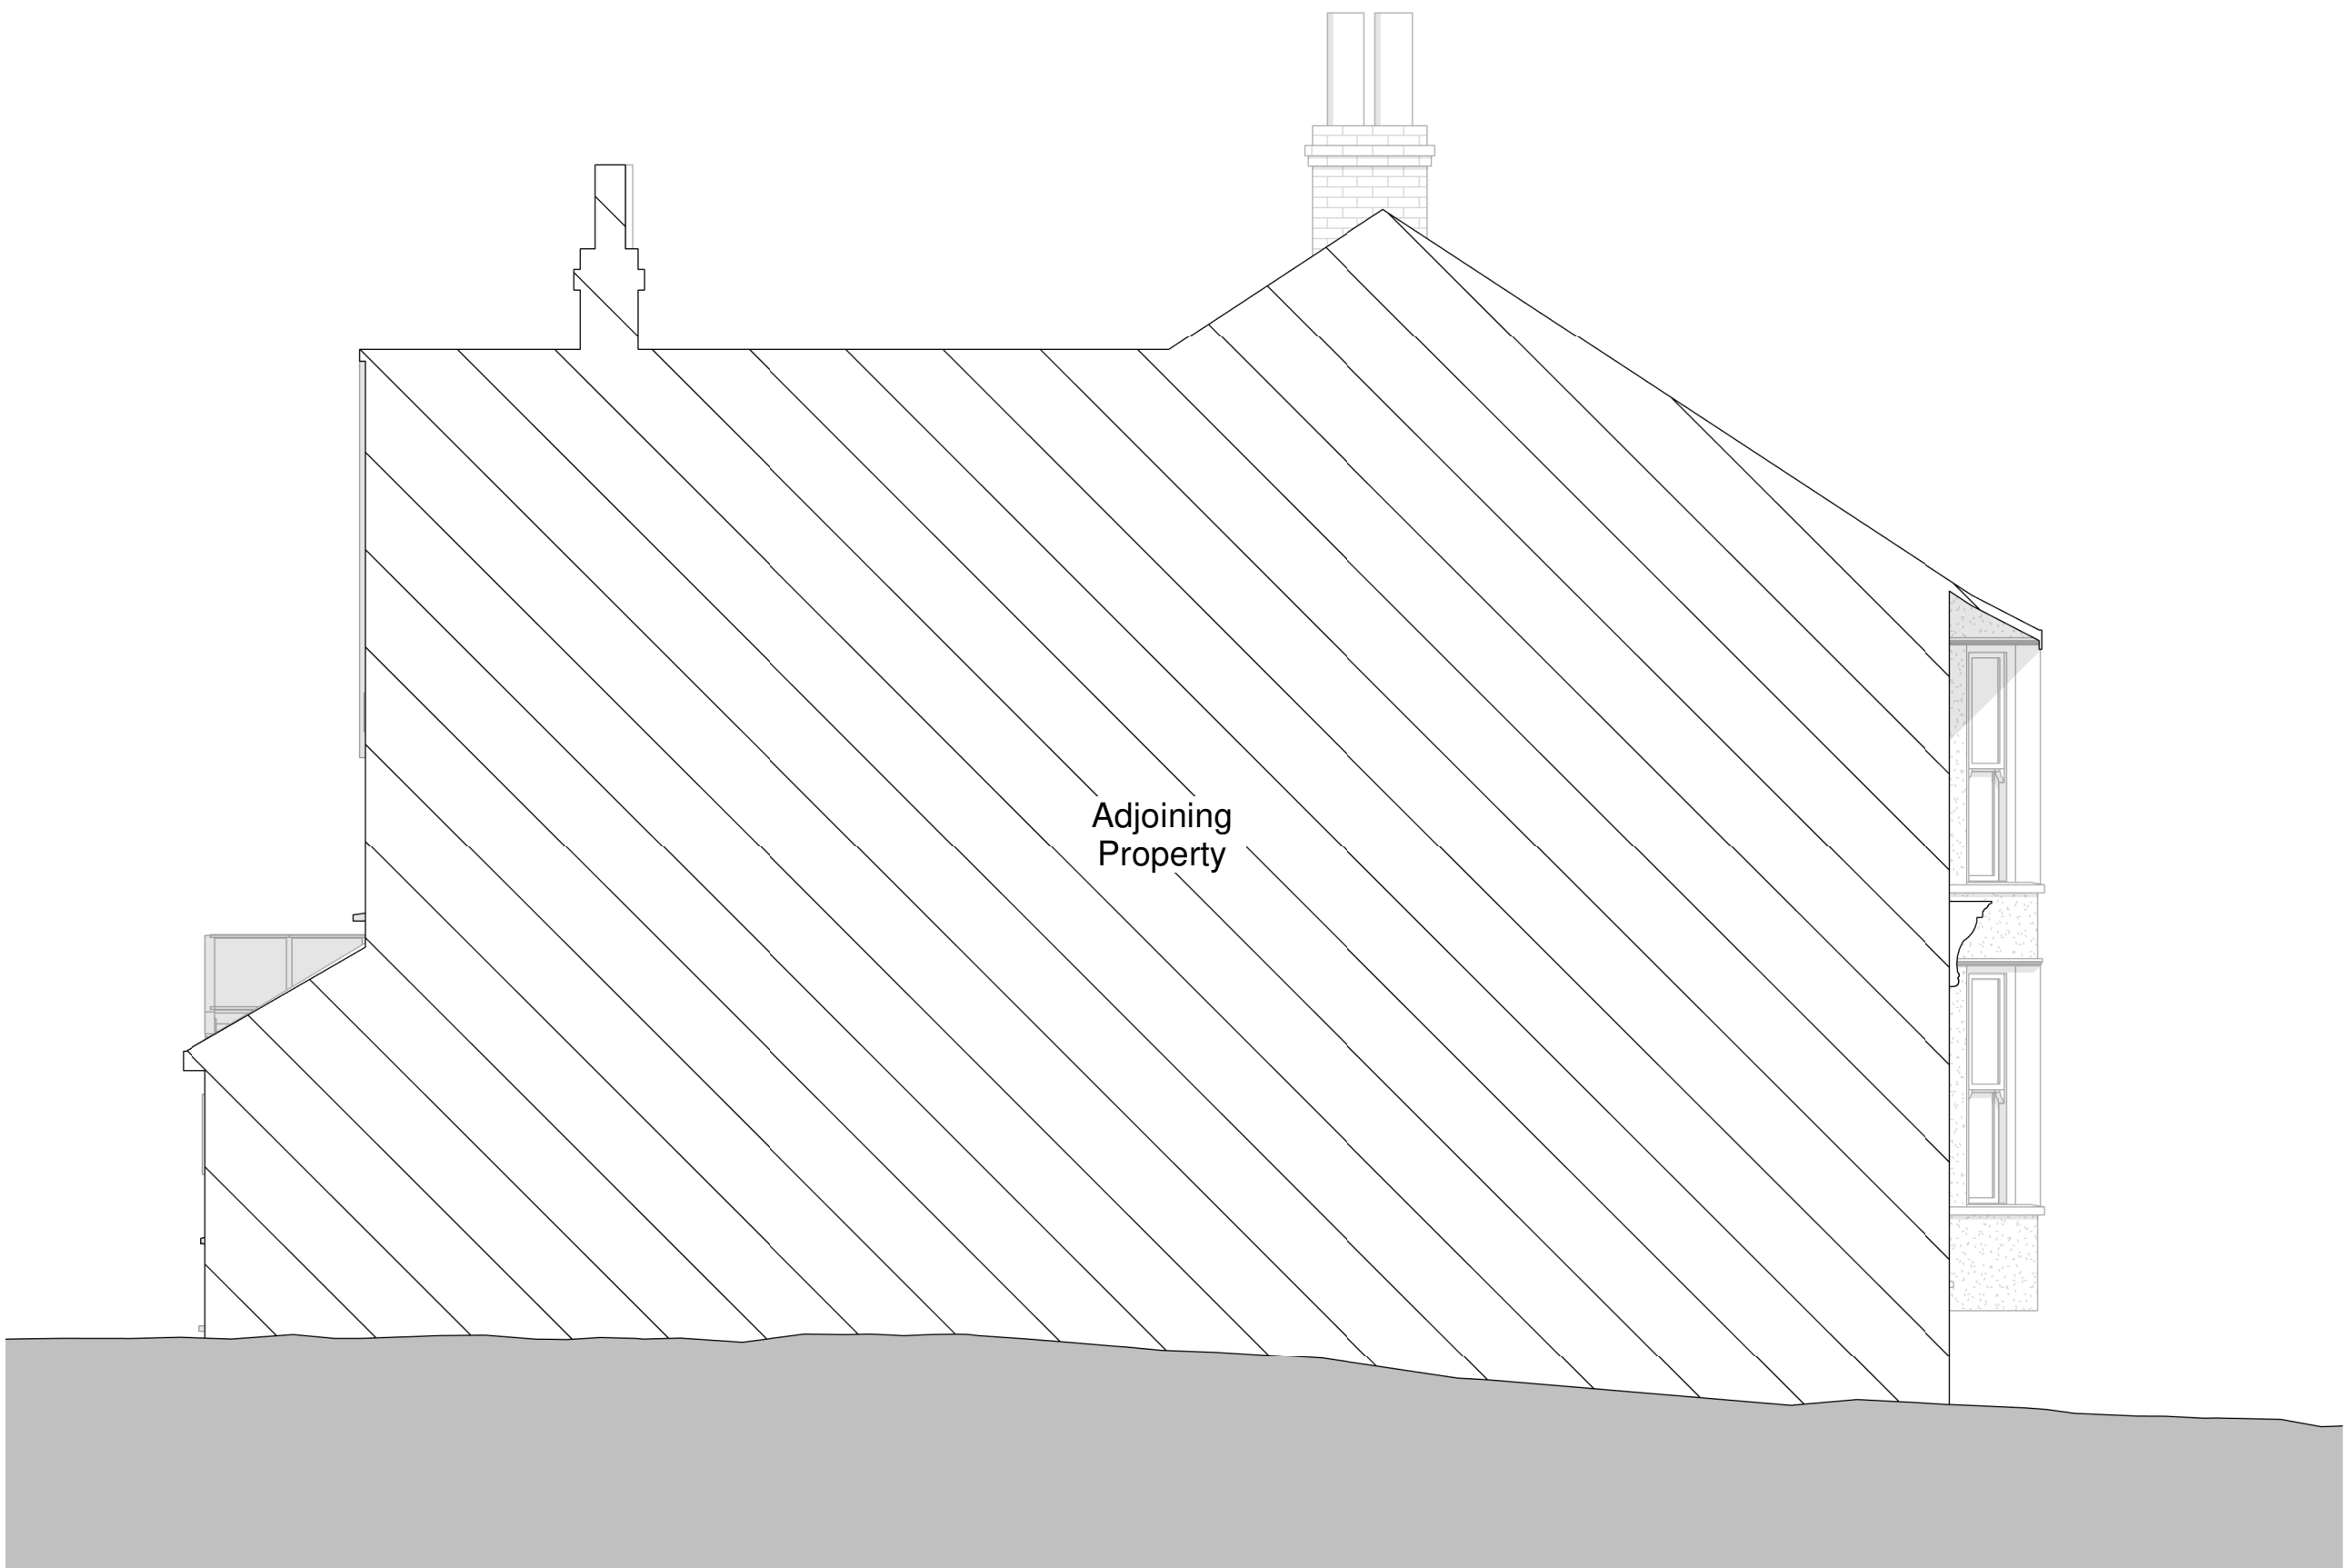


South West Elevation
1 : 50



North West Elevation
1 : 50



North East Elevation
1 : 50

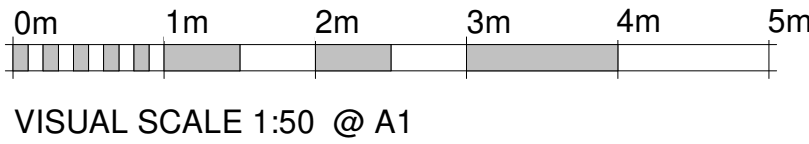

A	28/05/24	SM	Spelling Error Corrected
REV.	DATE.	BY.	AMENDMENT.

PLANNING

NOTES:
DO NOT SCALE OFF THIS DRAWING UNLESS FOR PLANNING PURPOSES.
CHECK ALL DIMENSIONS ON SITE BEFORE ANY WORK IS COMMENCED.
ALL GOODS MATERIALS AND WORKMANSHIP MUST CONFORM WITH CURRENT BUILDING REGULATIONS, BRITISH STANDARDS AND CODES OF PRACTICE.
COPYRIGHT OF THIS DRAWING IS RETAINED BY GOULD BAXTER AND IT MUST NOT BE REPRODUCED WITHOUT WRITTEN CONSENT.

2 Lucastes Mews, Paddockhall Road,
Haywards Heath,
West Sussex, RH16 1HE

(01444) 452604
hbg@goouldbaxter.co.uk
www.goouldbaxter.co.uk

CLIENT.
Jacqueline Murphy

PROJECT.
29 High Street,
Lindfield,
RH16 2HJ

DRAWING.
Elevations - As Existing

DATE. 30/01/24	SCALE AT A1. 1 : 50	DRAWN BY. SM
CHECKED BY.		-

JOB NO. GH633	DRAWING NO. EX011	REV. A
------------------	----------------------	-----------