



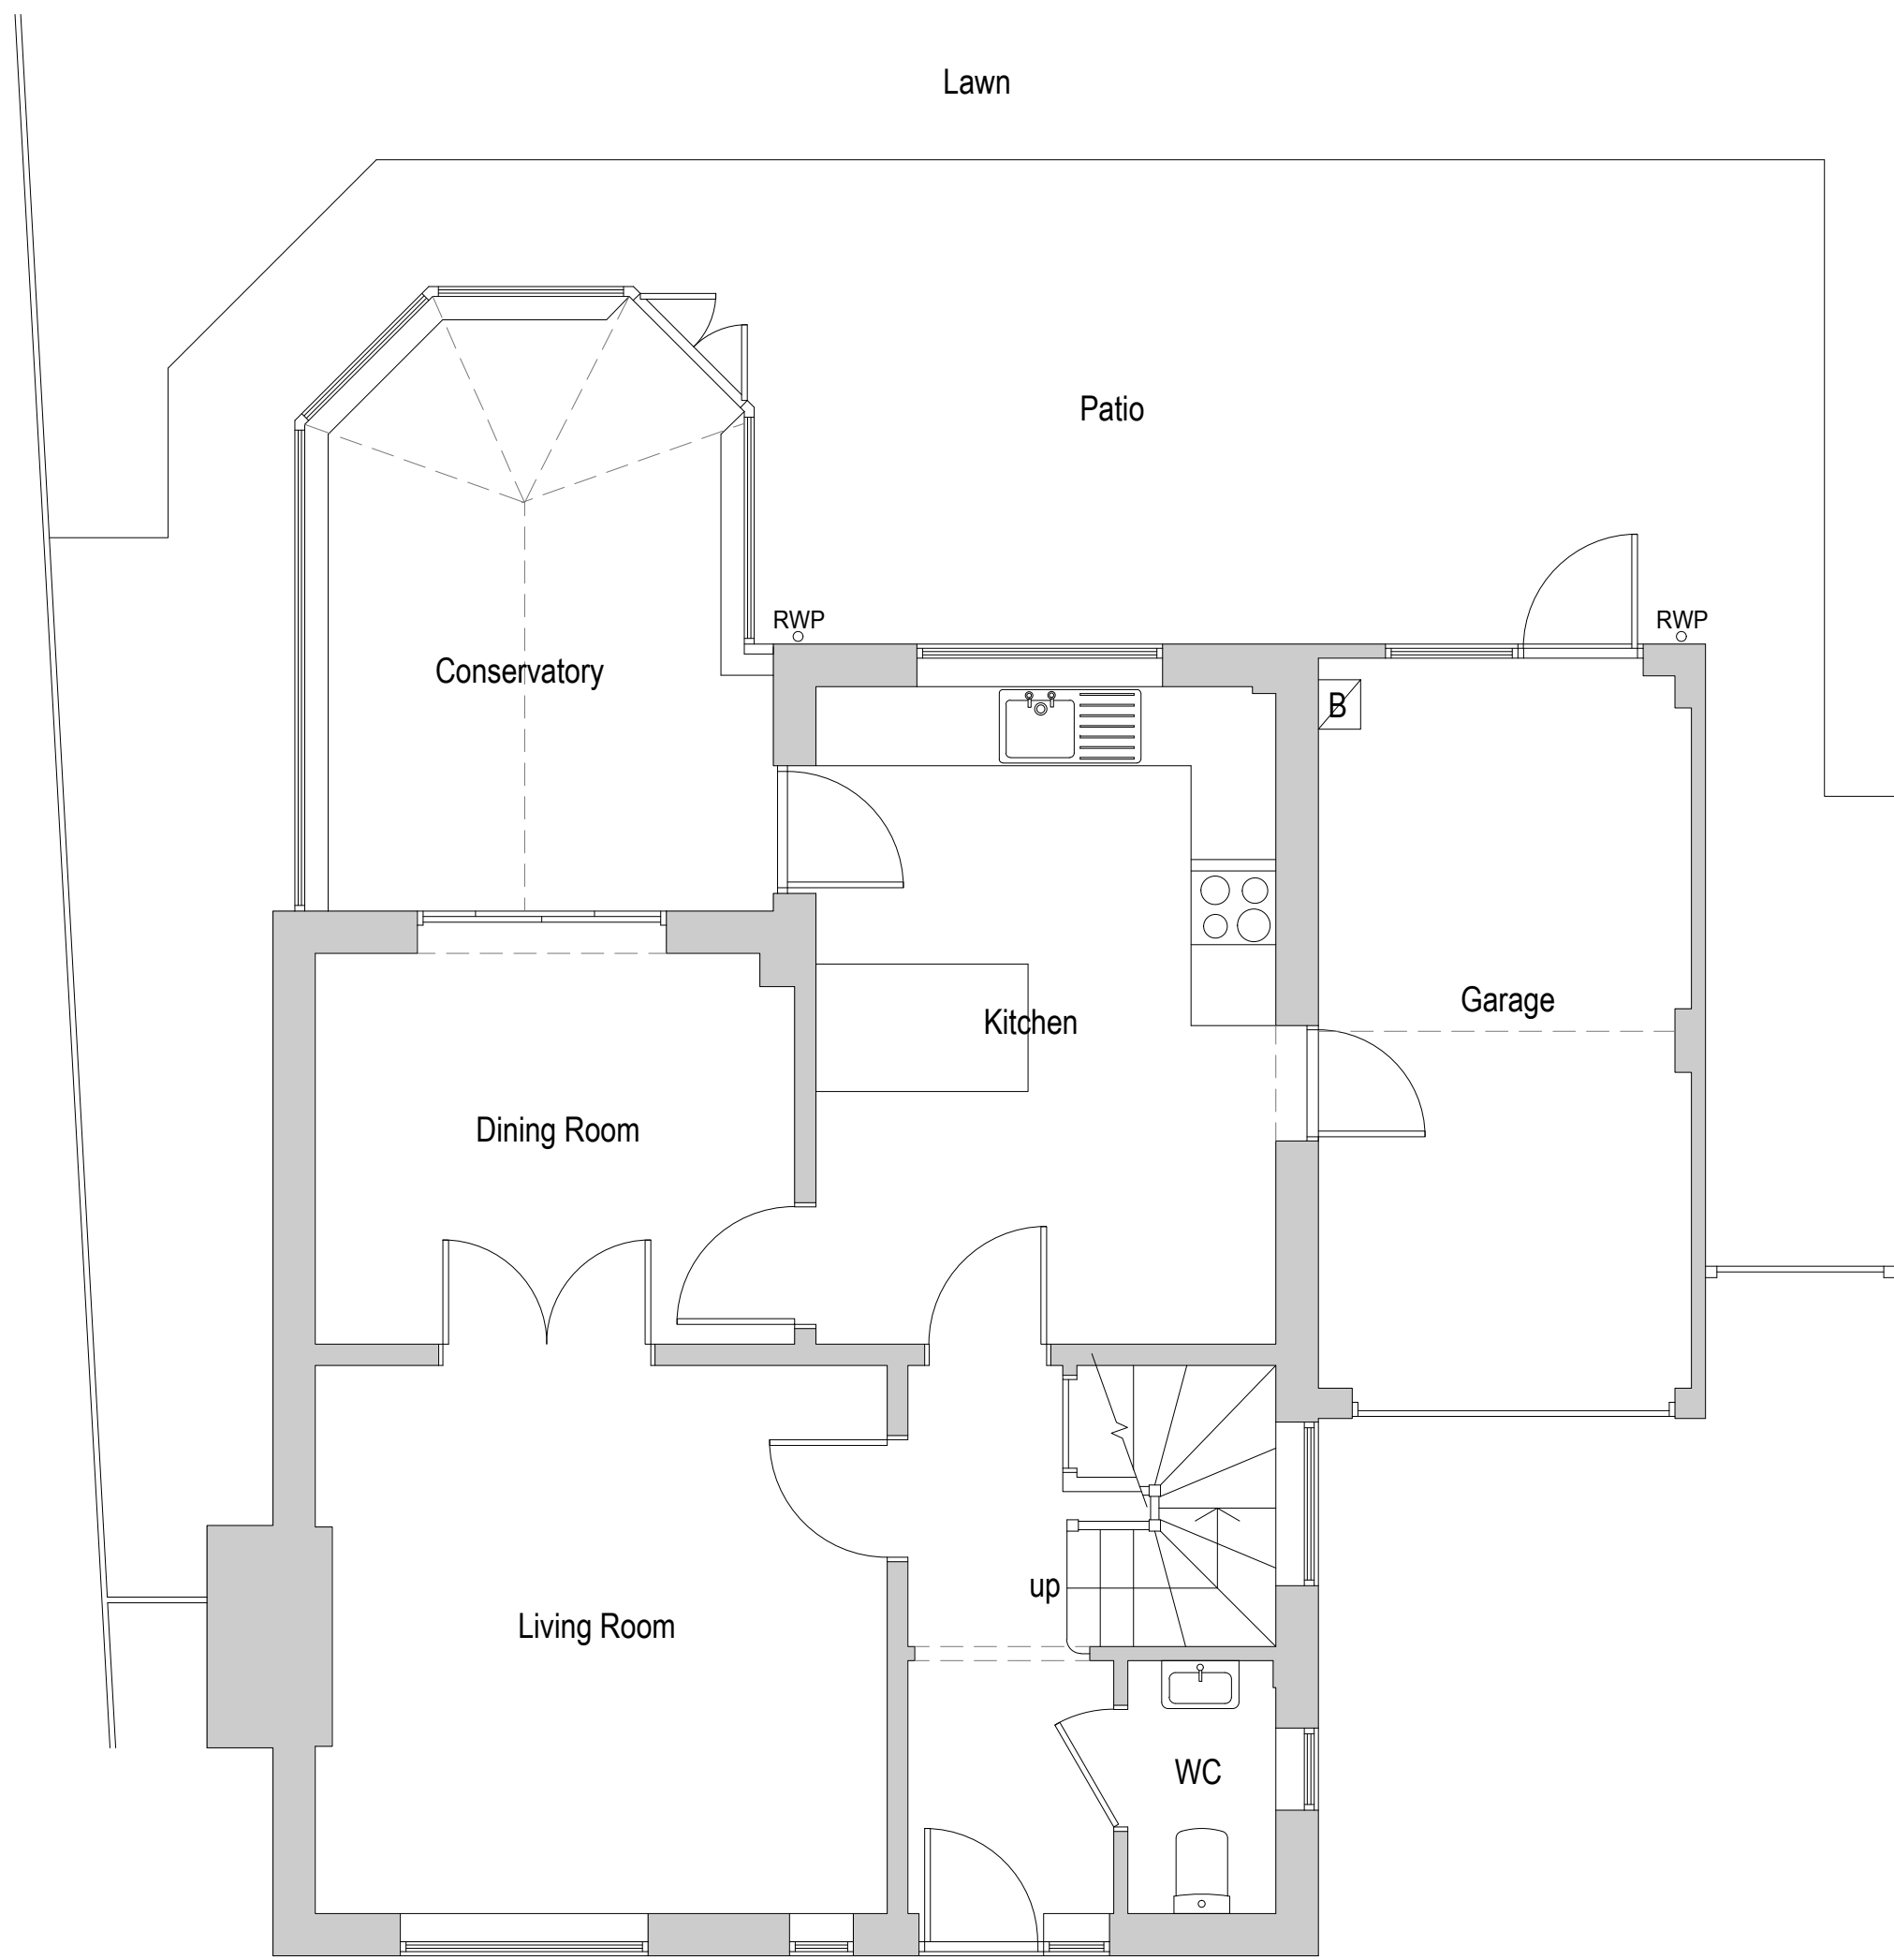


Existing Ground Floor Plan 1:50

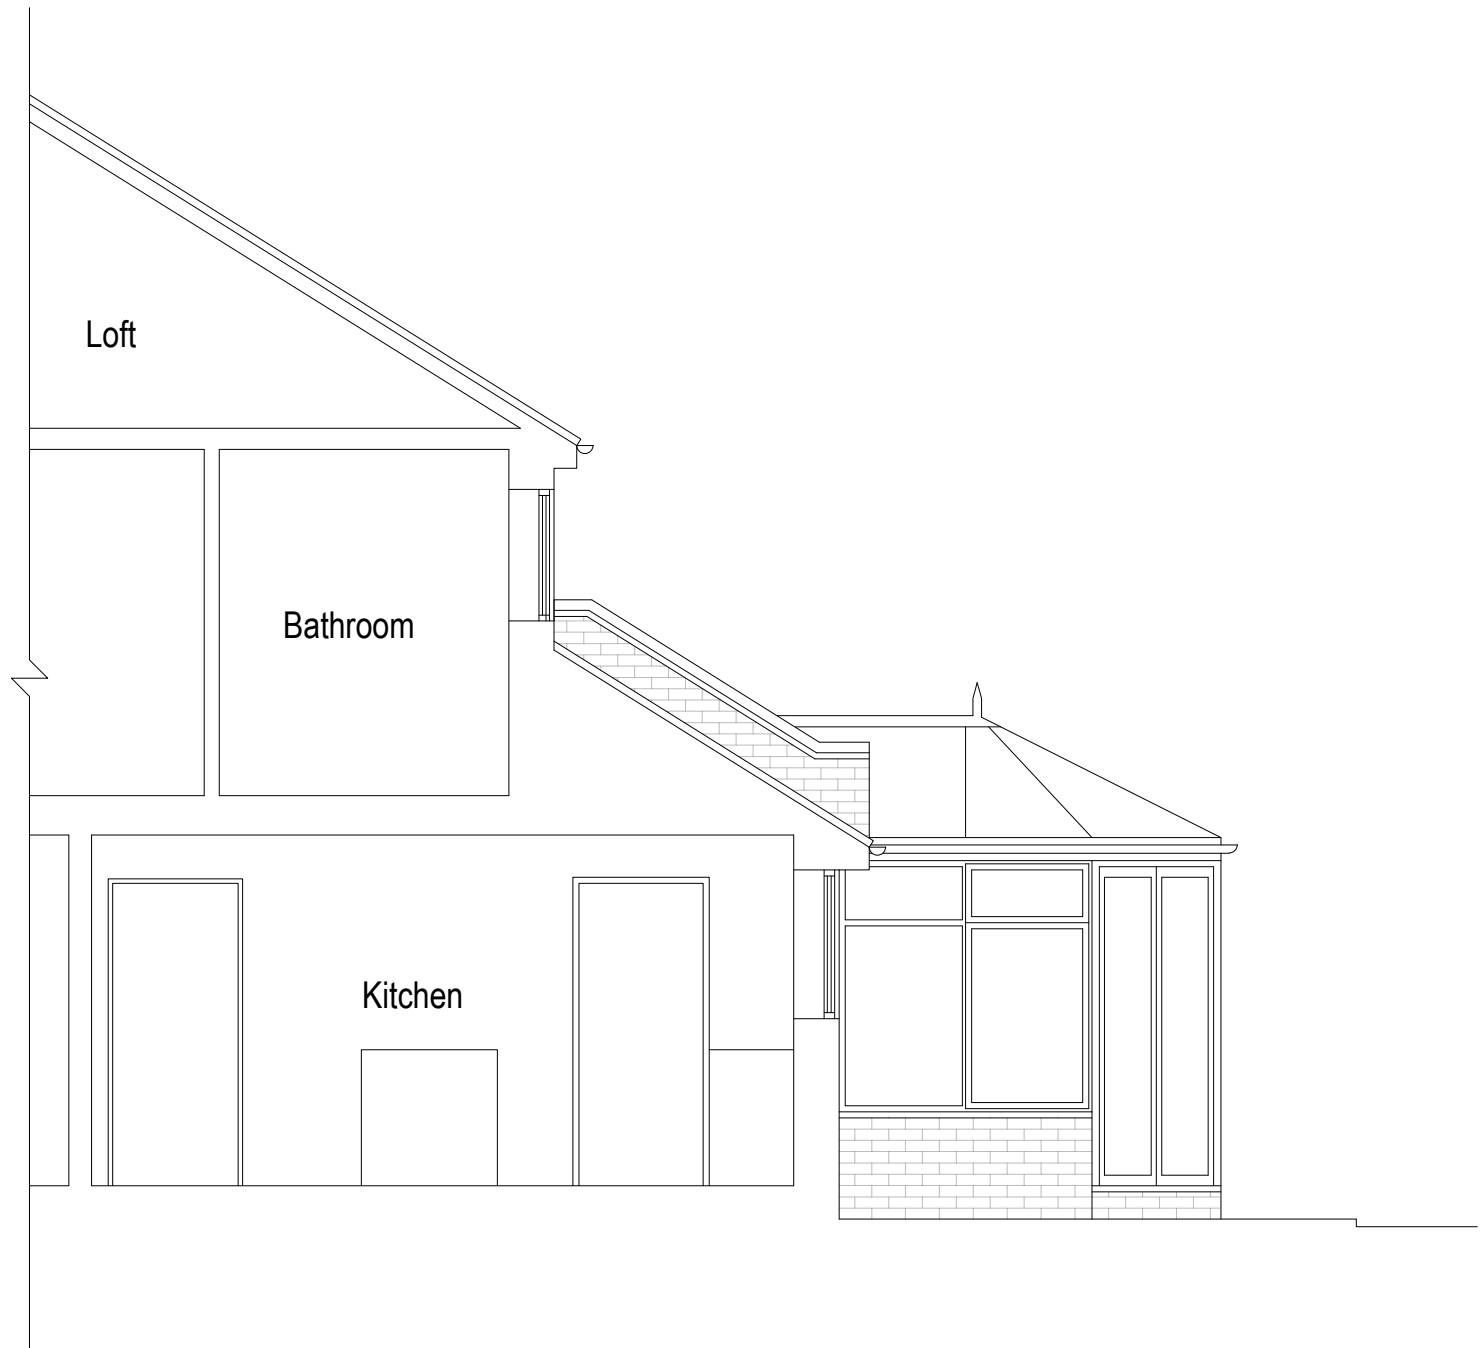

Existing Section 1:50



Existing Rear Elevation 1:100

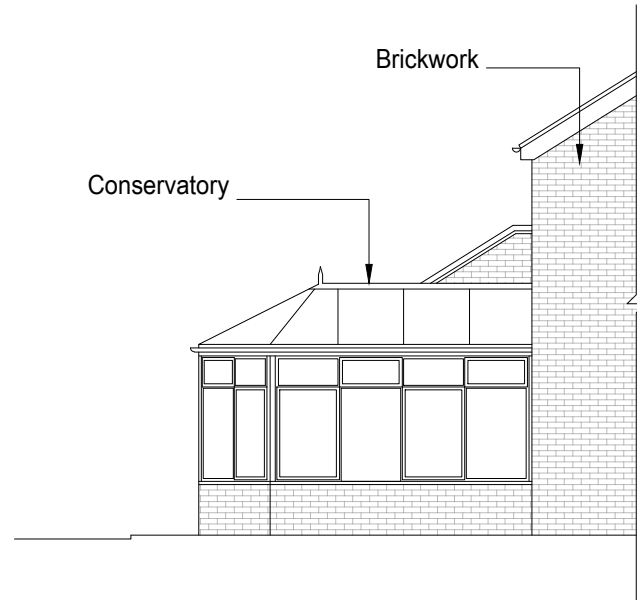

Existing Side Elevation 1:100



Location plan 1:1250



1:1250 0 10 20 30 40 50 60 70 80 90 100

1:50 0 1 2 3 4 5 6 7 8 9 10m
1:100 0 1 2 3 4 5 6 7 8 9 10m

amendments	
client	Alison Palmer
project	37 Nursery Close Hurstpierpoint BN6 9WA
project ref.	3079
drawing No.	01
drawing title	Existing
drawn by	AW
date	Mar 25
scale	1:50/100@ A1
	www.bpmnet.co.uk info@bpmnet.co.uk
Do not scale off drawing, check all dimensions on site before all work is commenced. All goods materials workmanship to conform with current building regs BSS and COP's	