




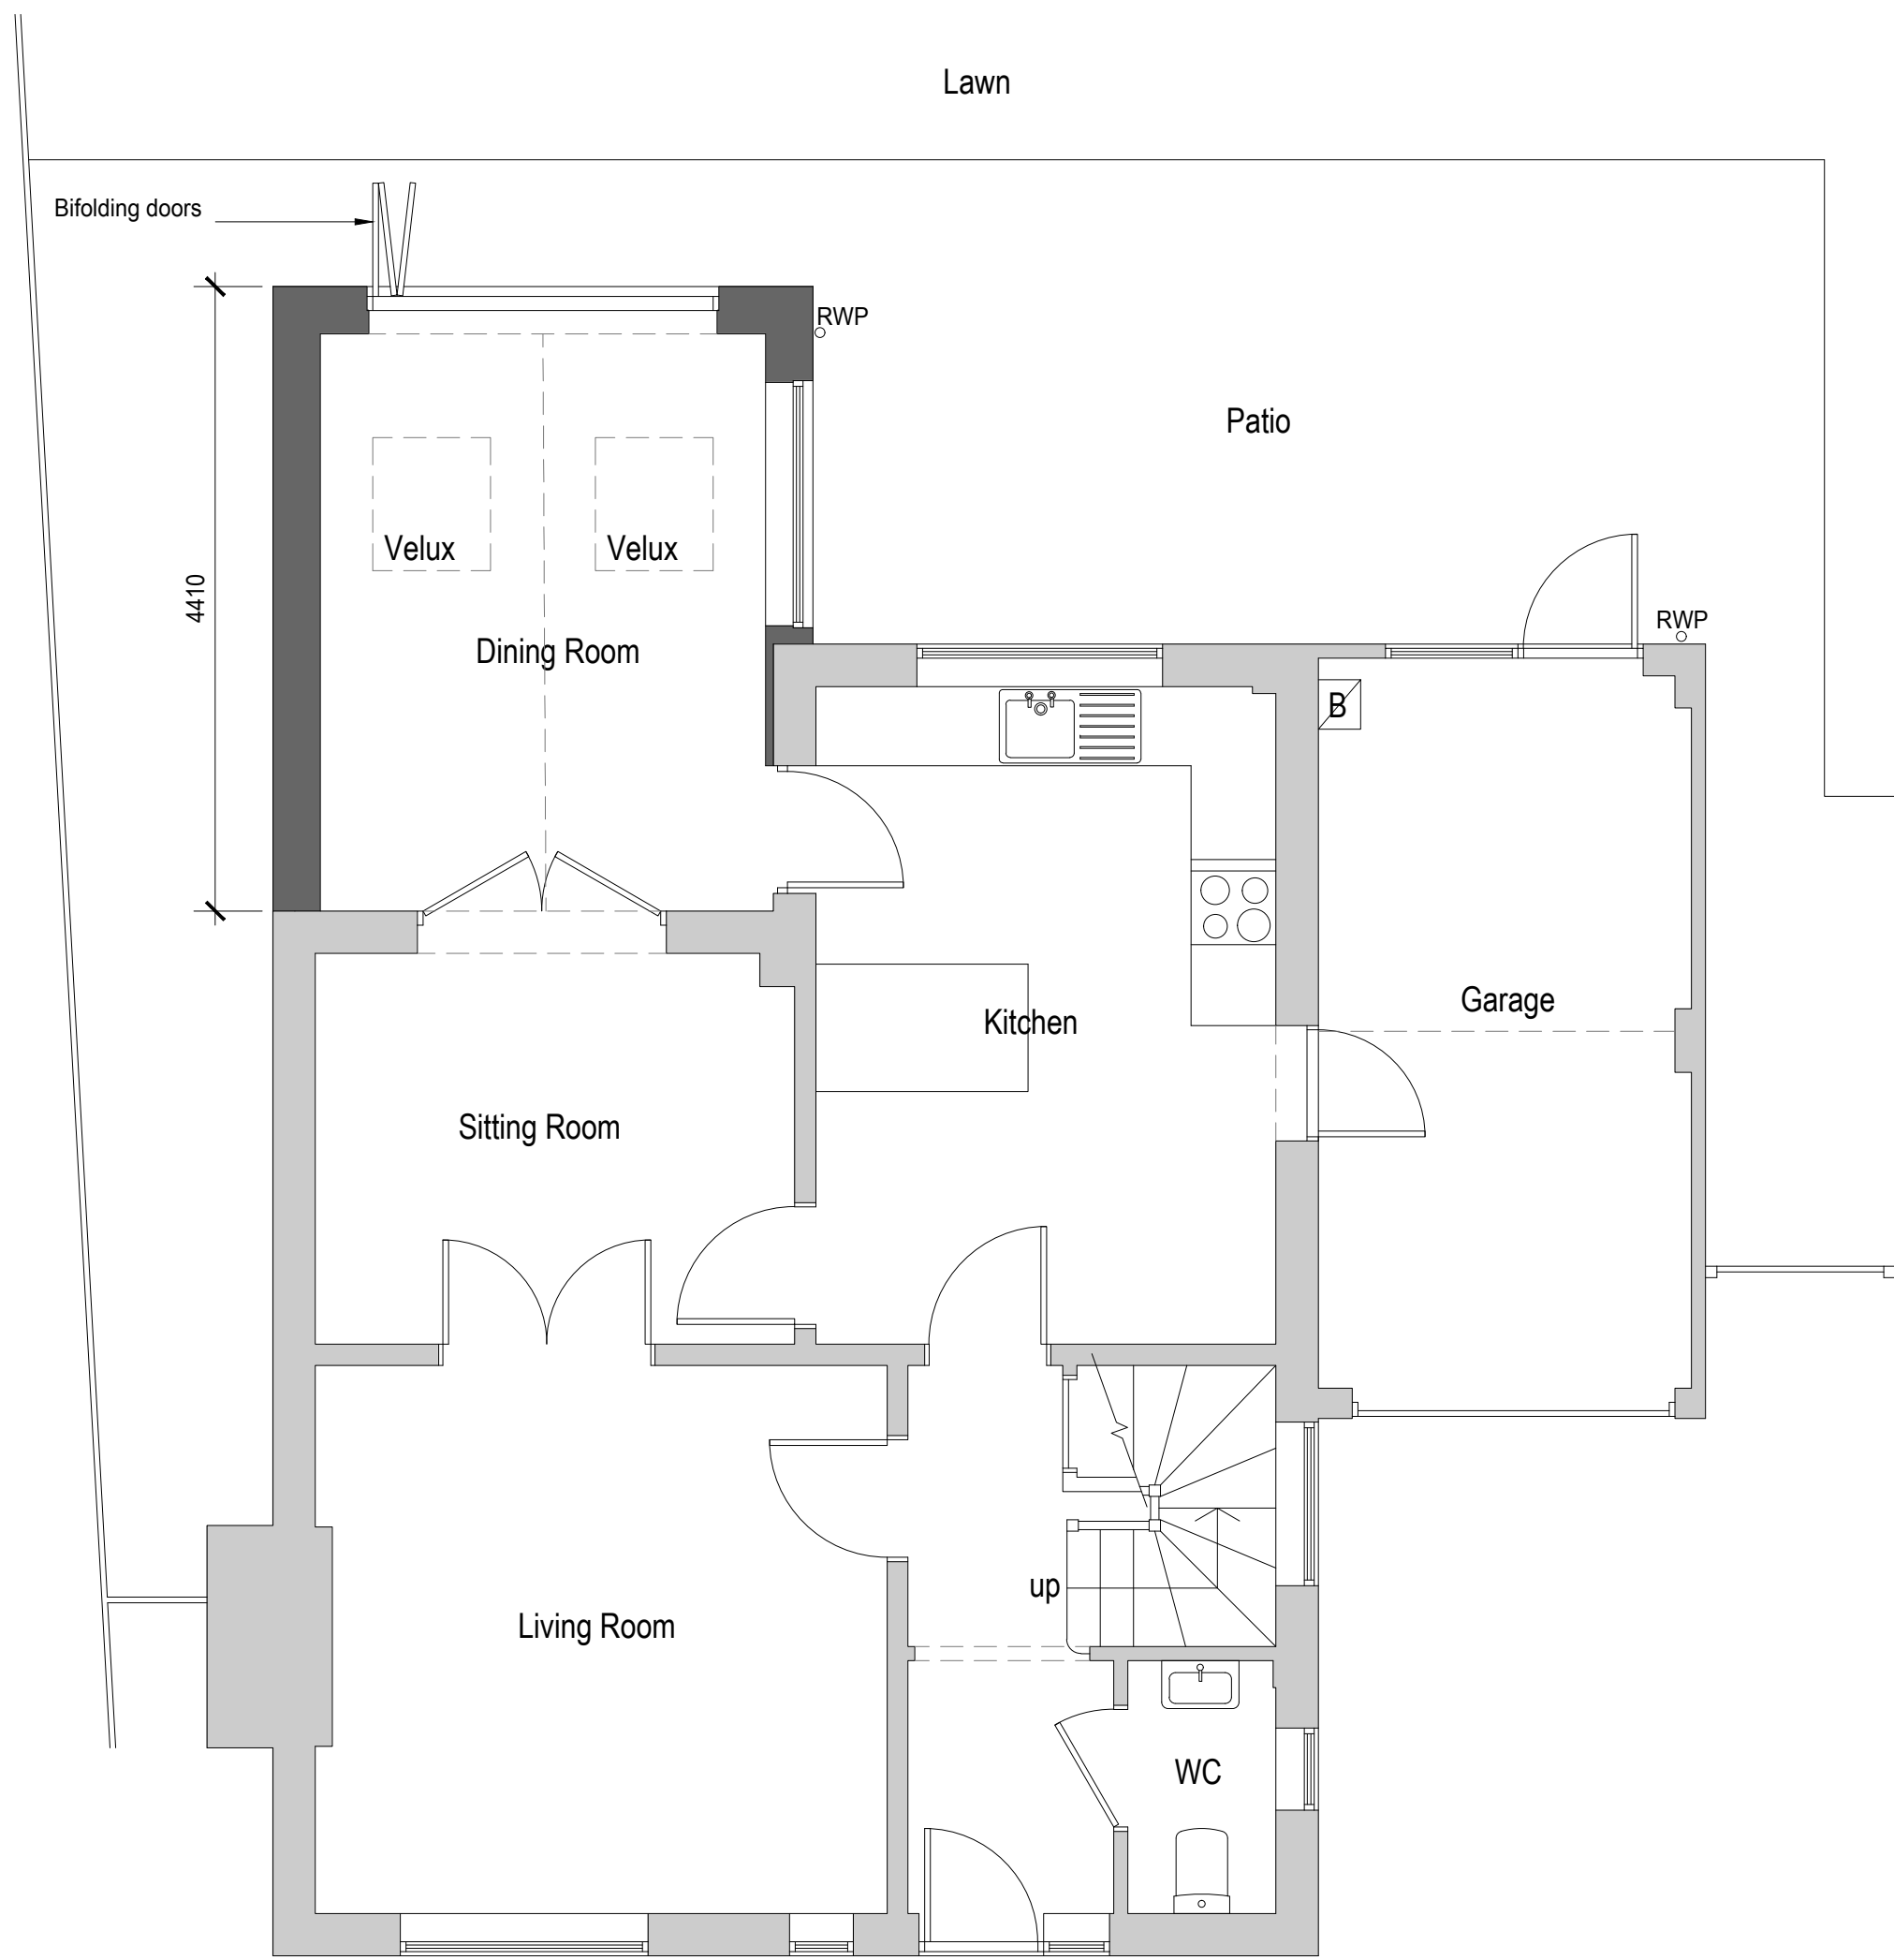


Proposed Ground Floor Plan 1:50

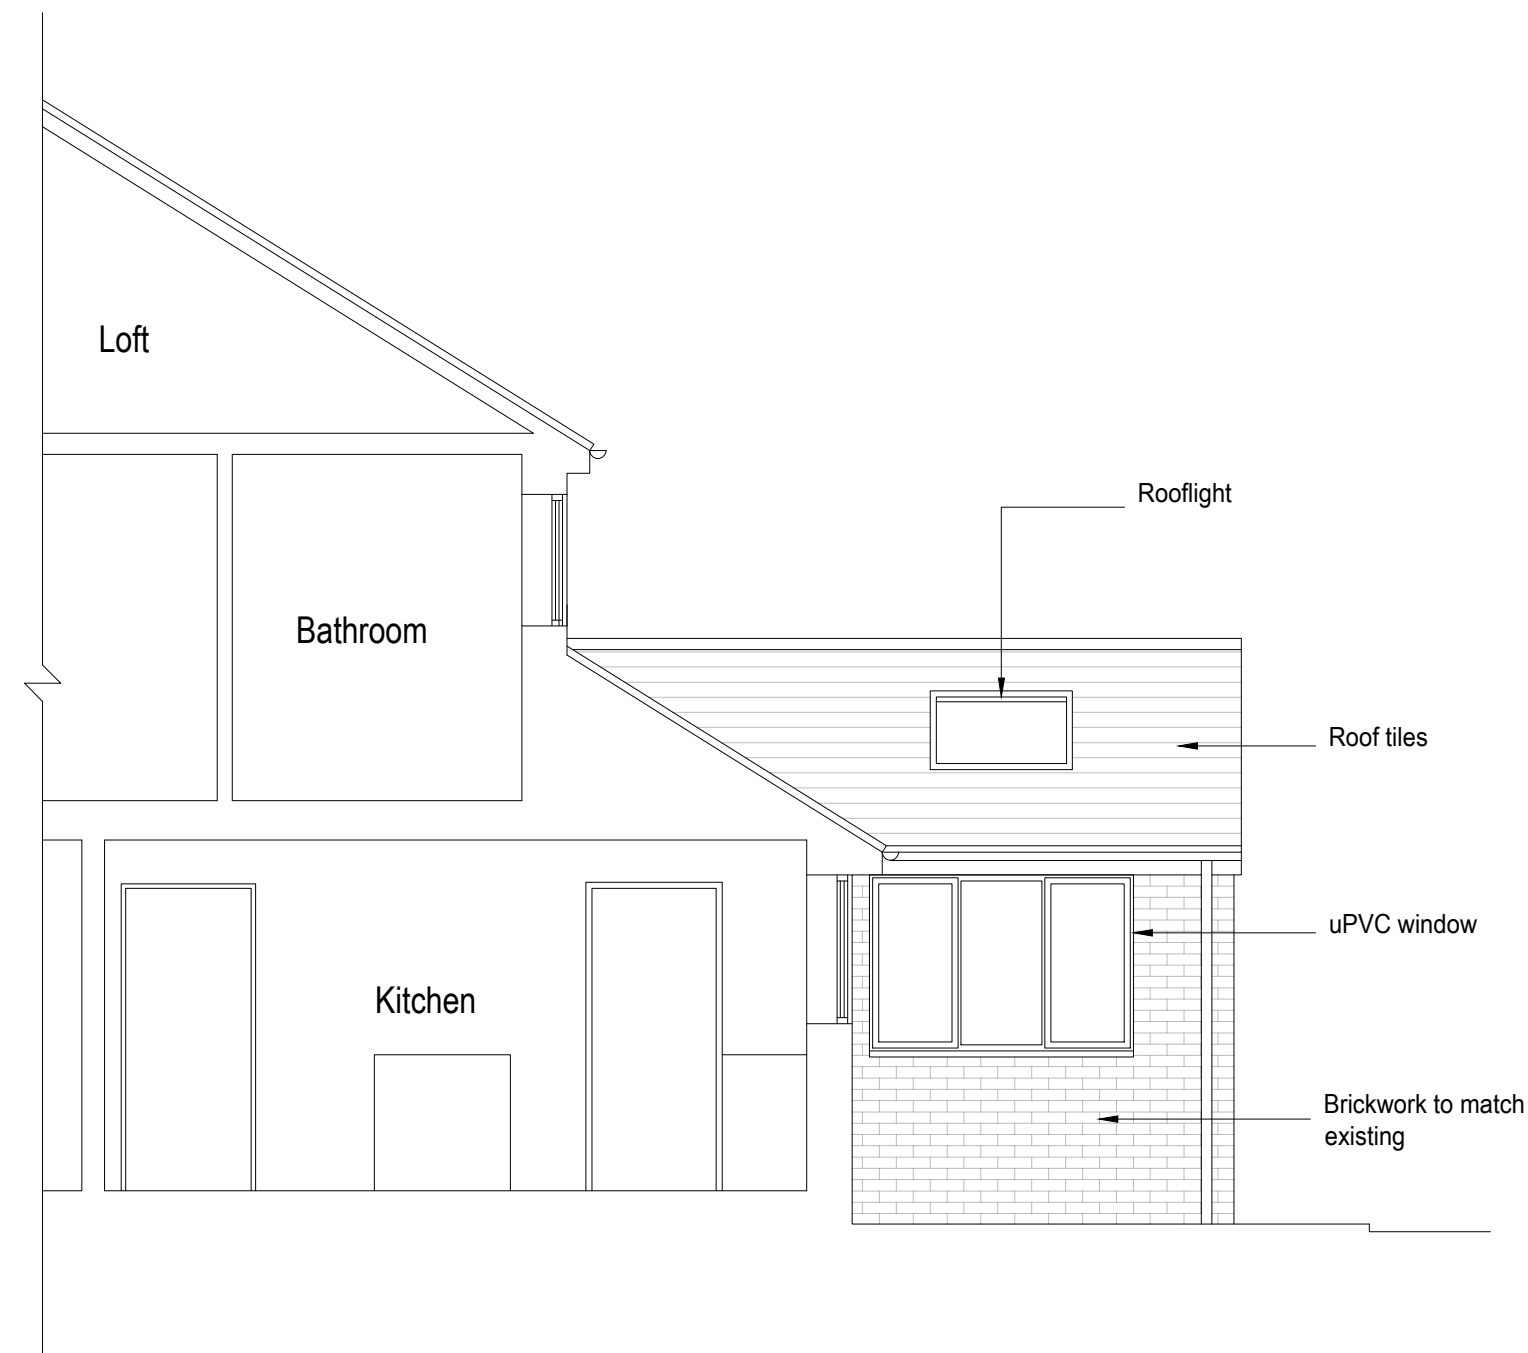


Proposed Section 1:50

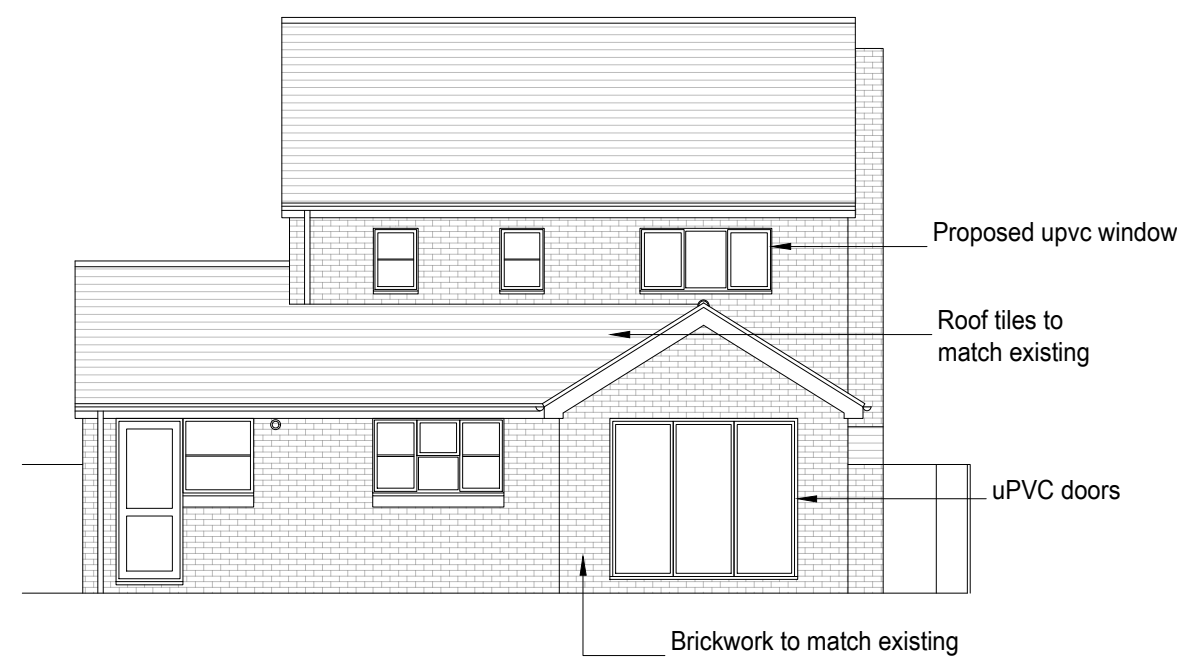


Proposed Rear Elevation 1:100

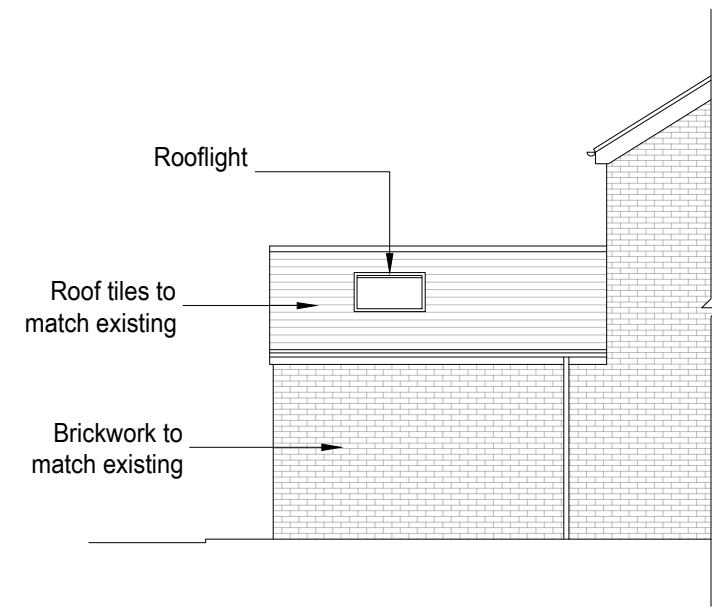



Proposed Side Elevation 1:100

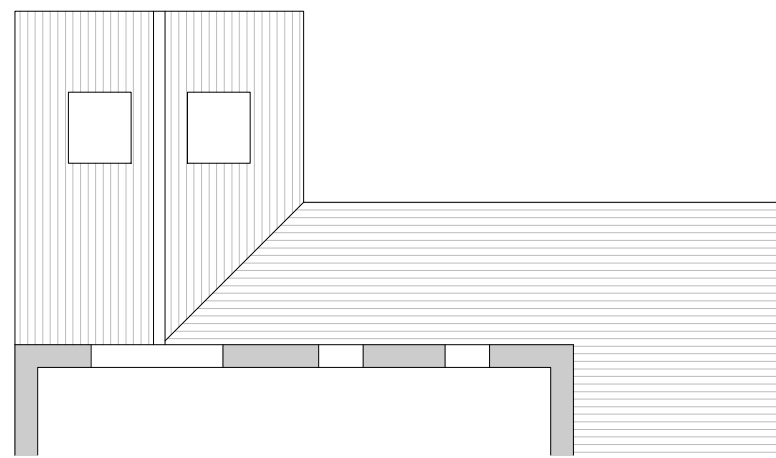

Proposed Rear Roof Plan 1:100

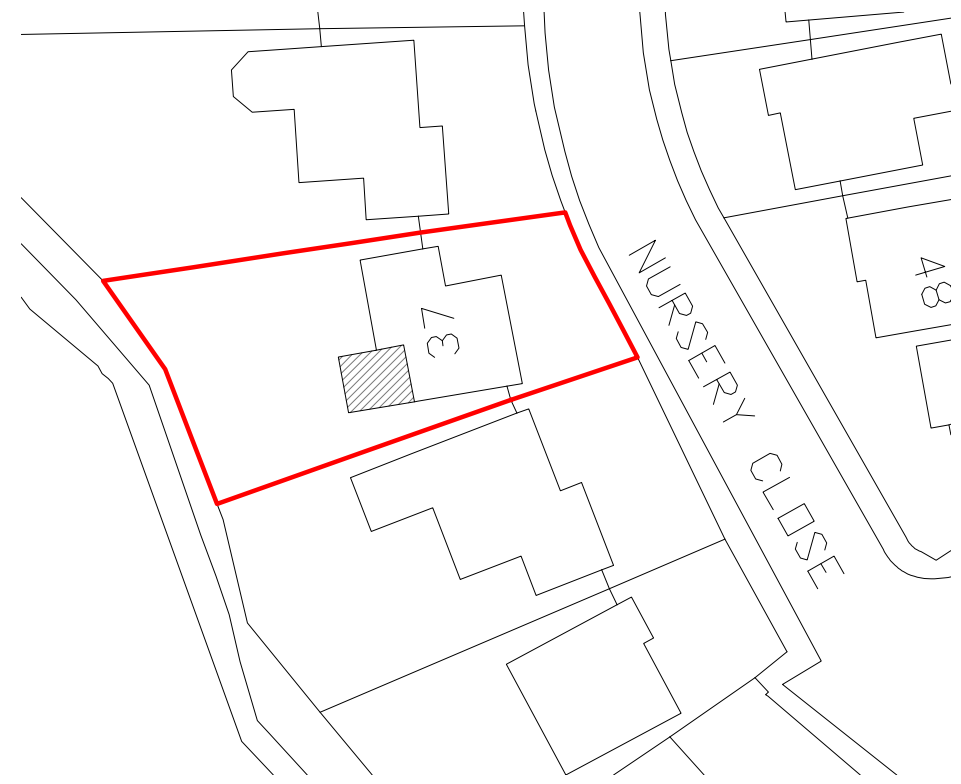

Block plan 1:500

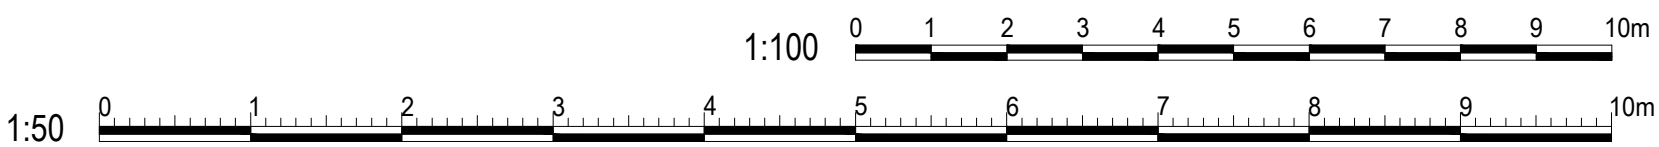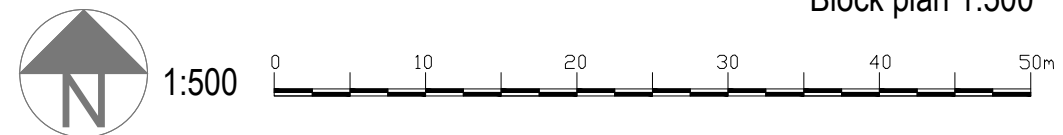

amendments
bpm Architectural
Services Ltd.

client	Alison Palmer		
project	37 Nursery Close Hurstpierpoint BN6 9WA		
project ref.	3079	Drawing No.	02
drawing title	Proposed		
drawn by	AW		
date	Mar 25	scale	1:50/100@ A1
www.bpmnet.co.uk info@bpmnet.co.uk			

Do not scale off drawing, check all dimensions on site before all work is commenced. All goods materials workmanship to conform with current building regs BSS and COP's