



Site Plan 1:500

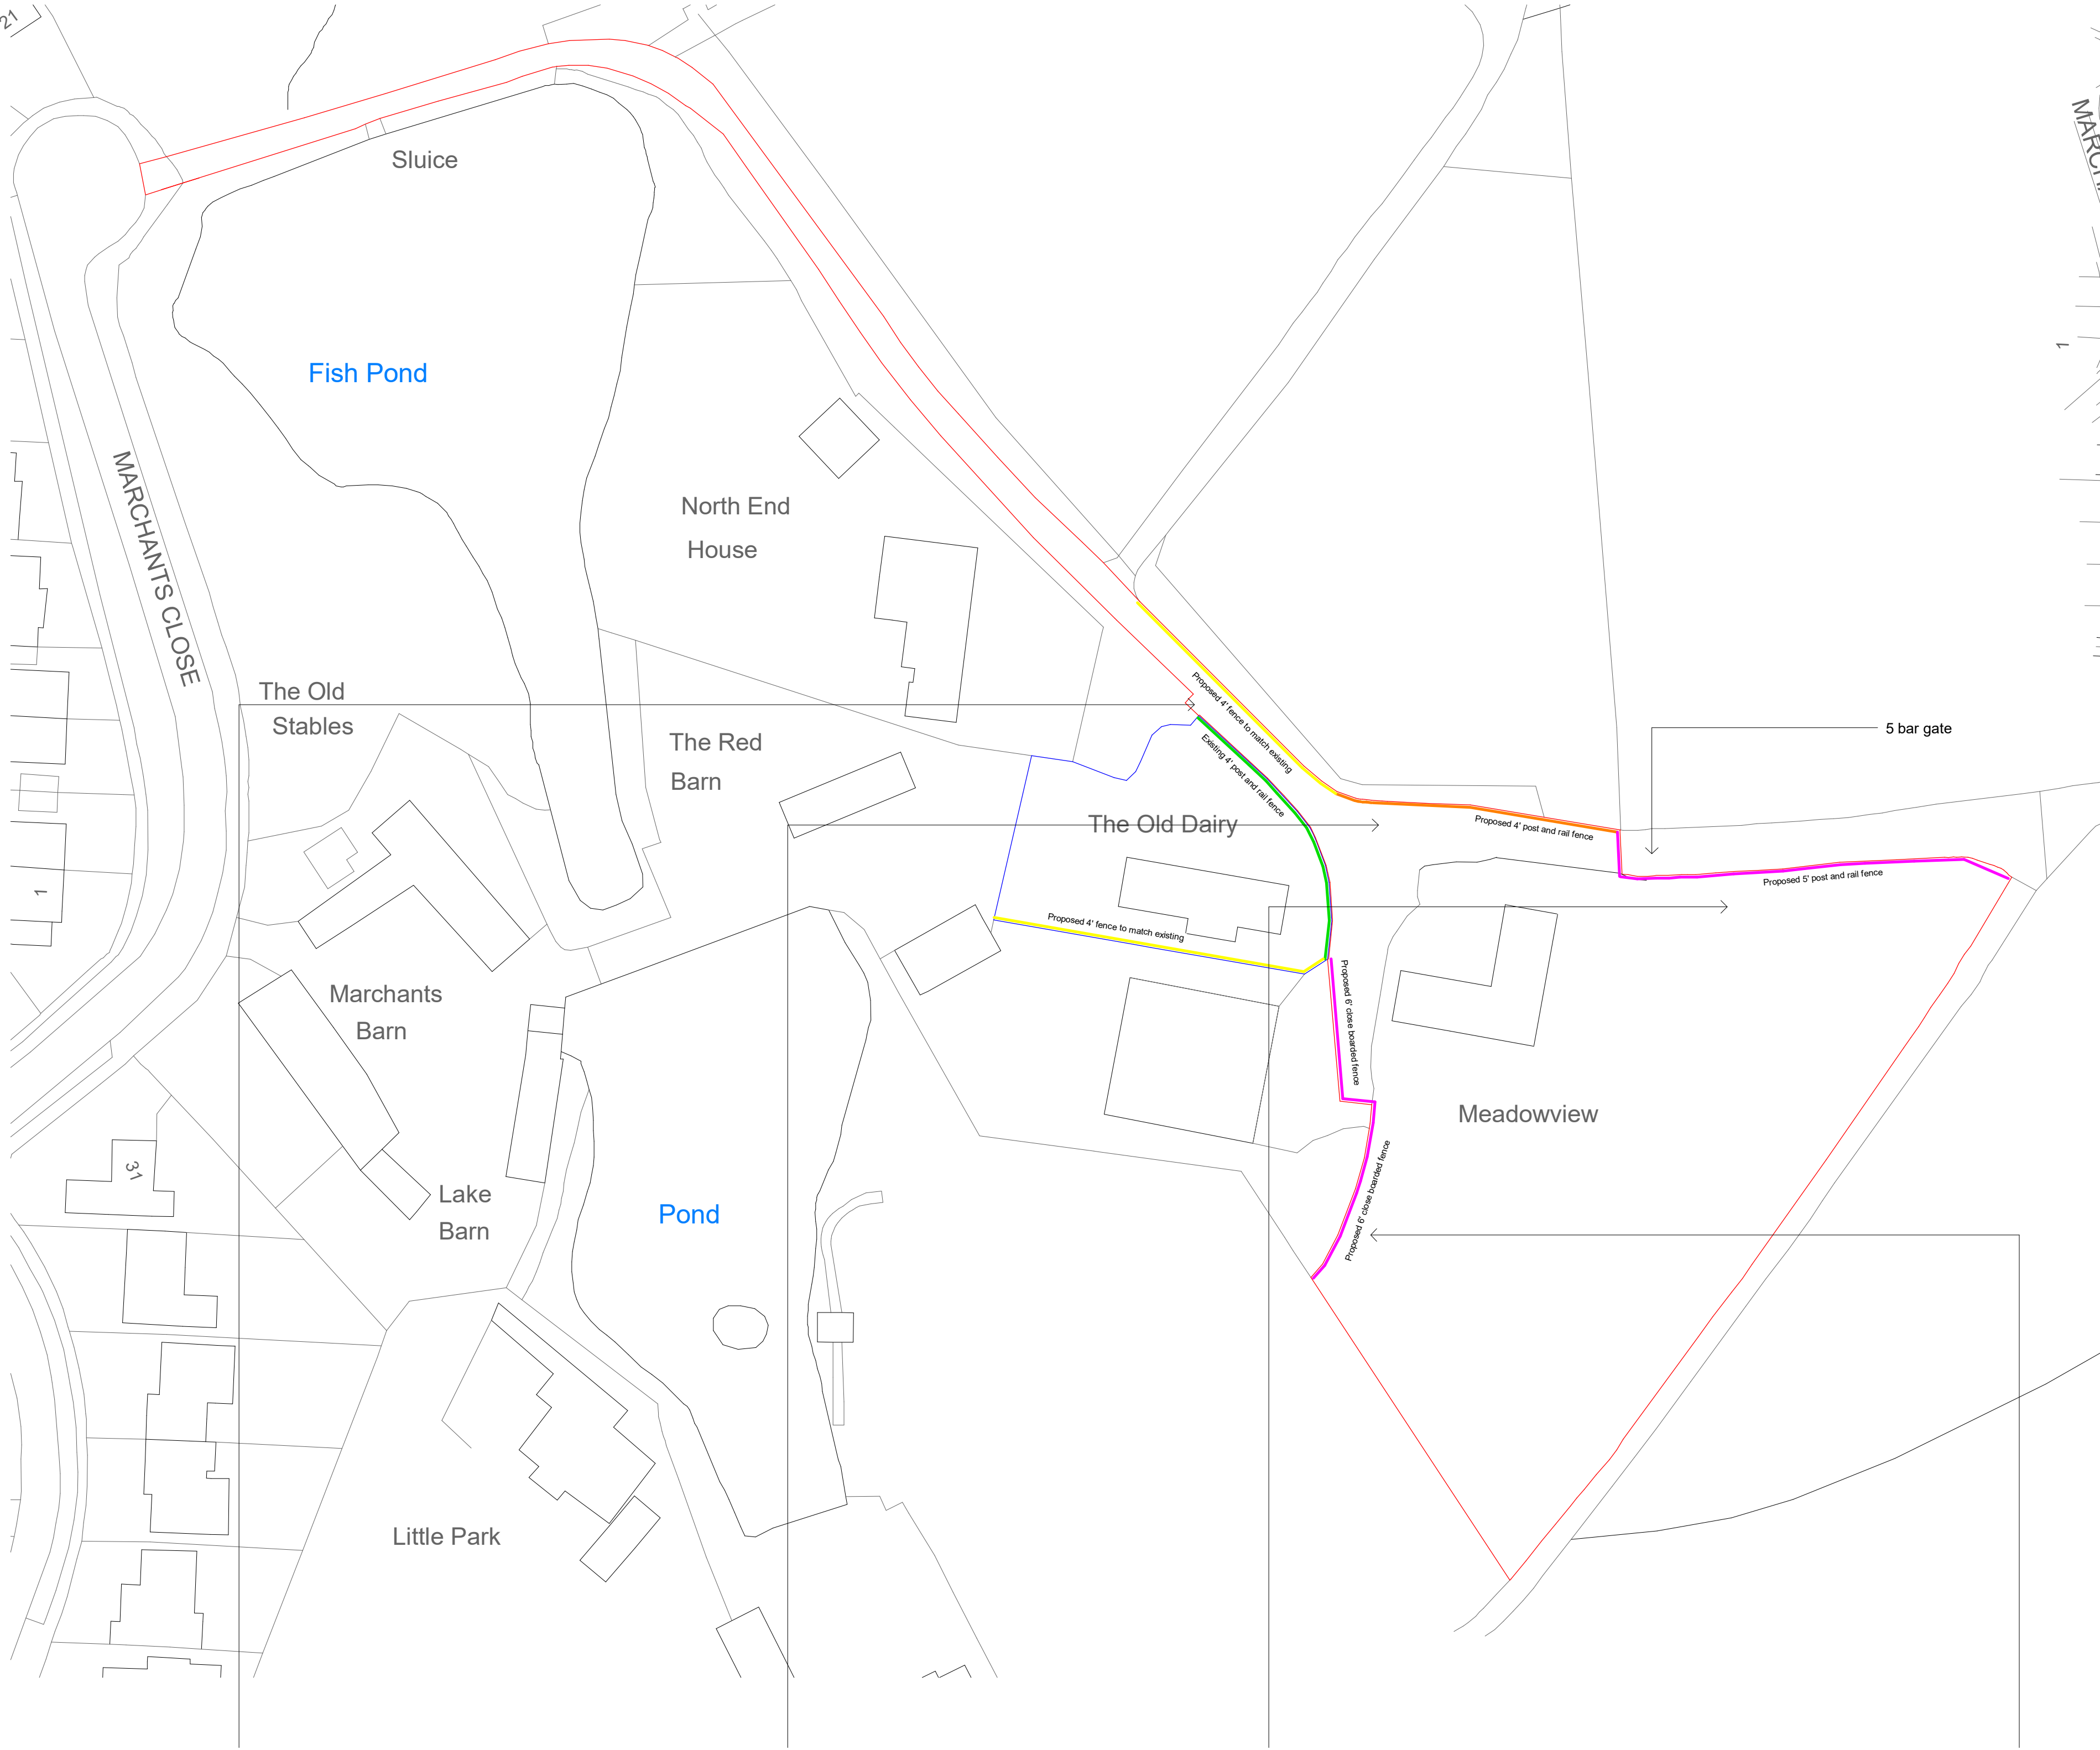


Proposed 4' post and rail fence to match existing

1:20

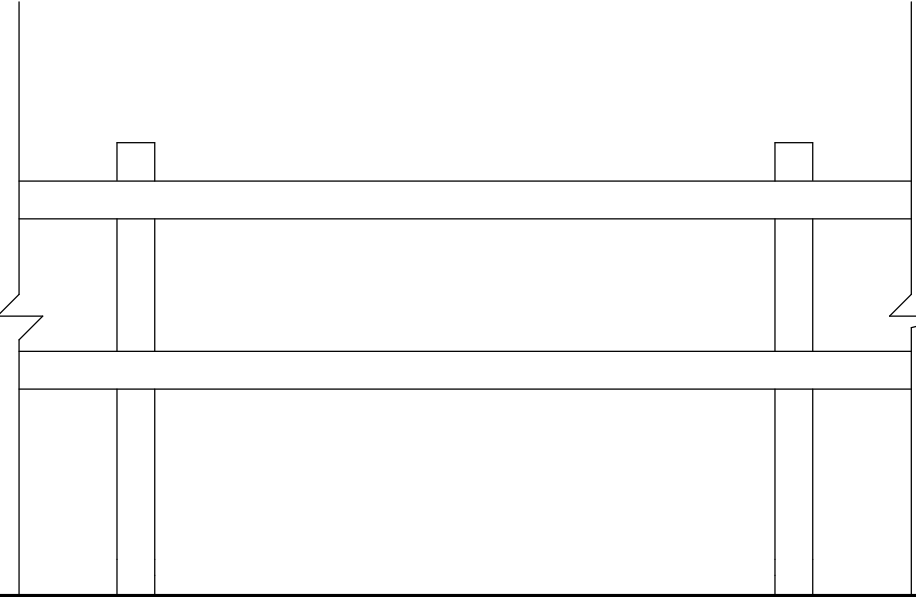


Proposed 4' post and rail fence

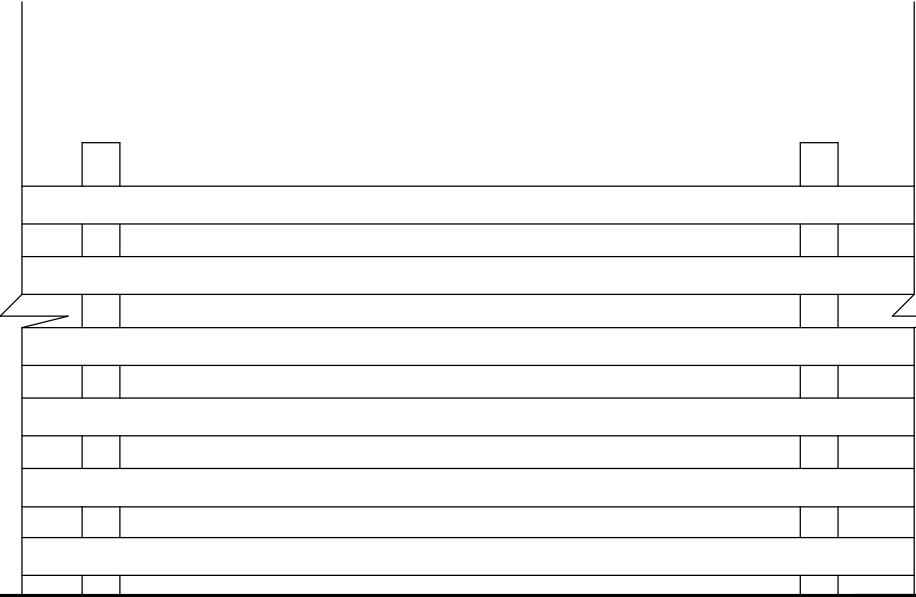



Proposed 5' post and rail fence



Proposed 6' close boarded fence

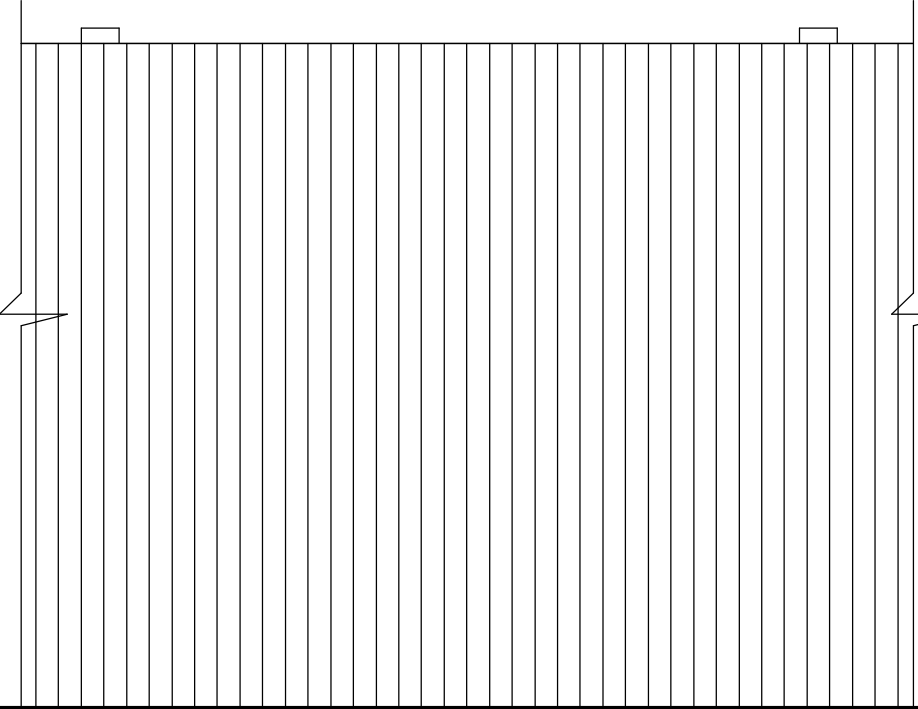

Site Plan 1:1250

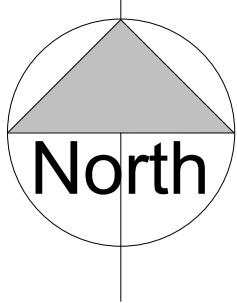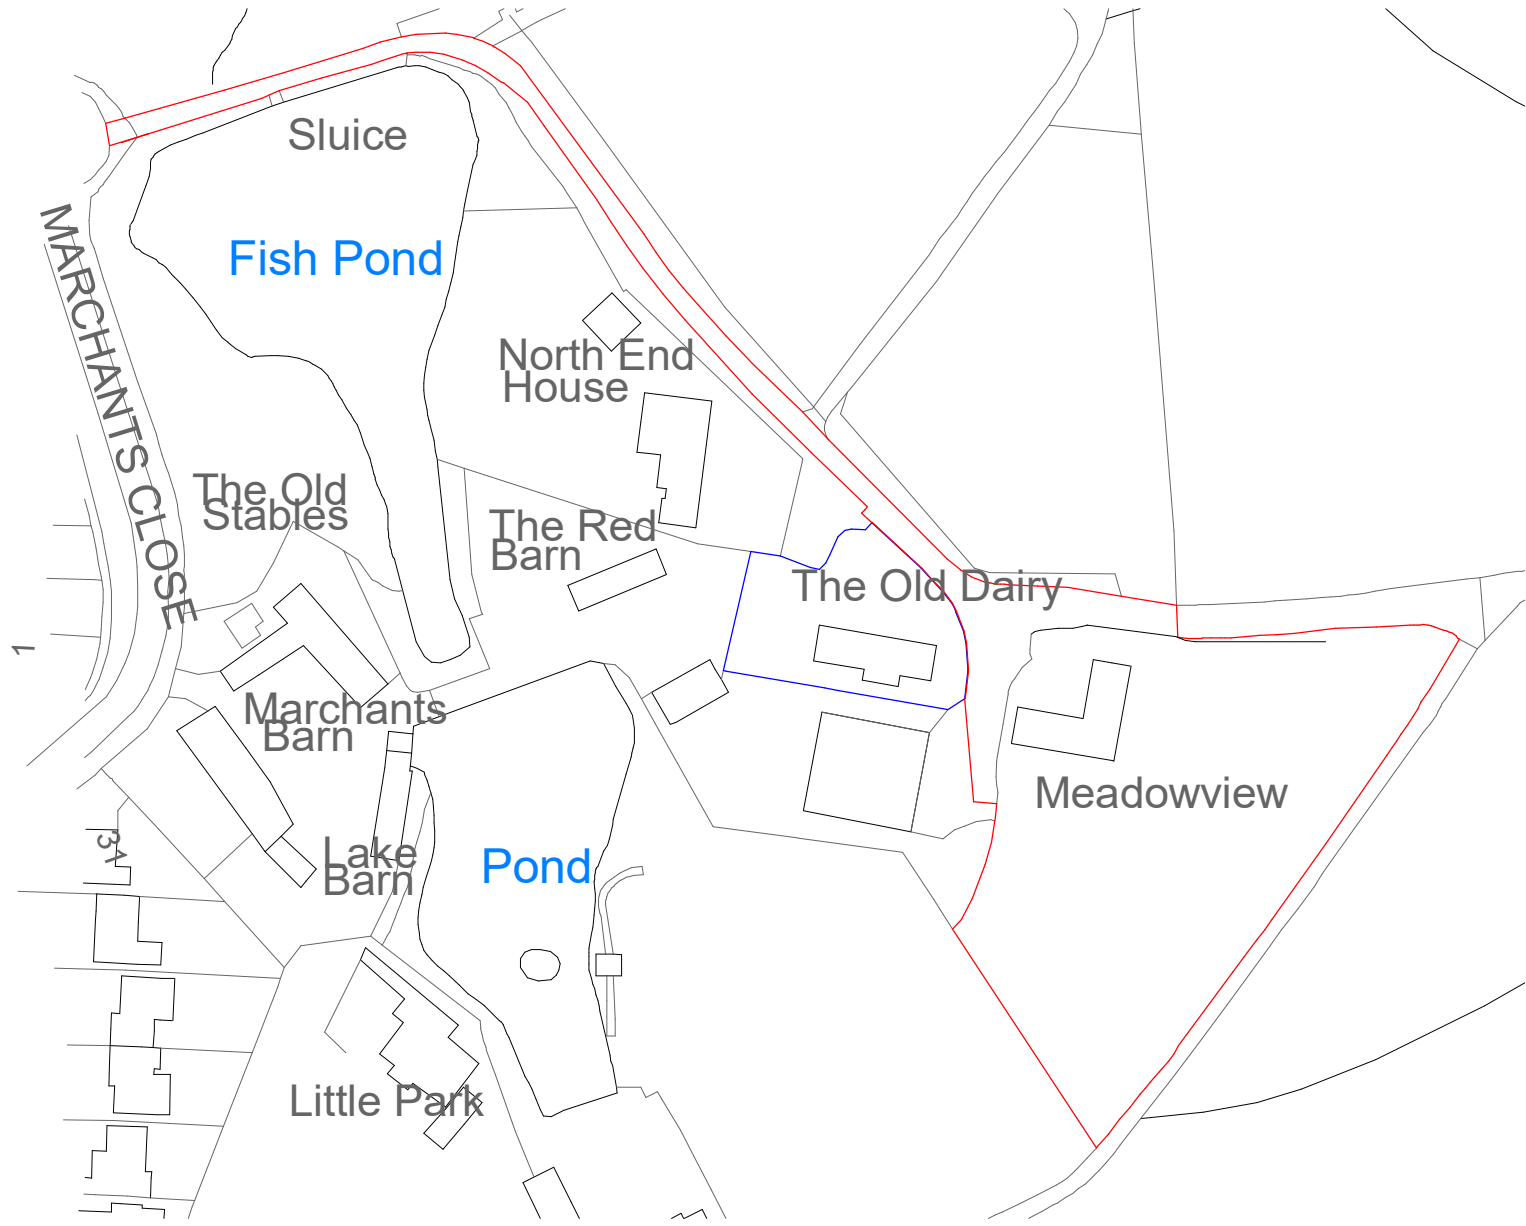

- Existing post and rail fence
- Proposed 5' and 6' fence
- Proposed 4' fence to match existing
- Proposed 4' post and rail fence

Proposed 5' post and rail fence



Revisions

200 0 200 400 600 800 1000
SCALE 20
1: mm

5 0 5 10 15 20 25
SCALE 500
1: m

10 0 10 20 30 40 50
SCALE 1250
1: m

Materials

Drawing Number	2025/21	Sheet	1 of 1
Size	A1	Scale	1:20, 1:500, 1:1250
Project	Proposed details March 2025		
Job Title	The Meadows Little Park Farm Hurstpierpoint BN6 9UZ		
Do Not scale from this drawing except for planning as photocopies will be subject to distortion Drawings to be read in conjunction with all other Designers and structural engineers contract drawings and specifications: Any discrepancies must be brought to the attention of the Designer immediately. The contractor must verify all dimensions by site measurement before ordering materials or manufacturing components Substitute materials and products to those named will be acceptable if proven to be of equal or higher performance and not in conflict with other elements			

M.J.Humphrey

Ltd



RICS



cabe
chartered association
of building engineers

Mel Humphrey MRICS
9 Aldworth Avenue
Goring By Sea
West Sussex
BN12 4XQ

Adam Humphrey MCIOB
21 Pendine Avenue
Worthing
West Sussex
BN11 2NA

Mel@mjhumphrey.co.uk
07701055182

Adam@mjhumphrey.co.uk
07812419142