



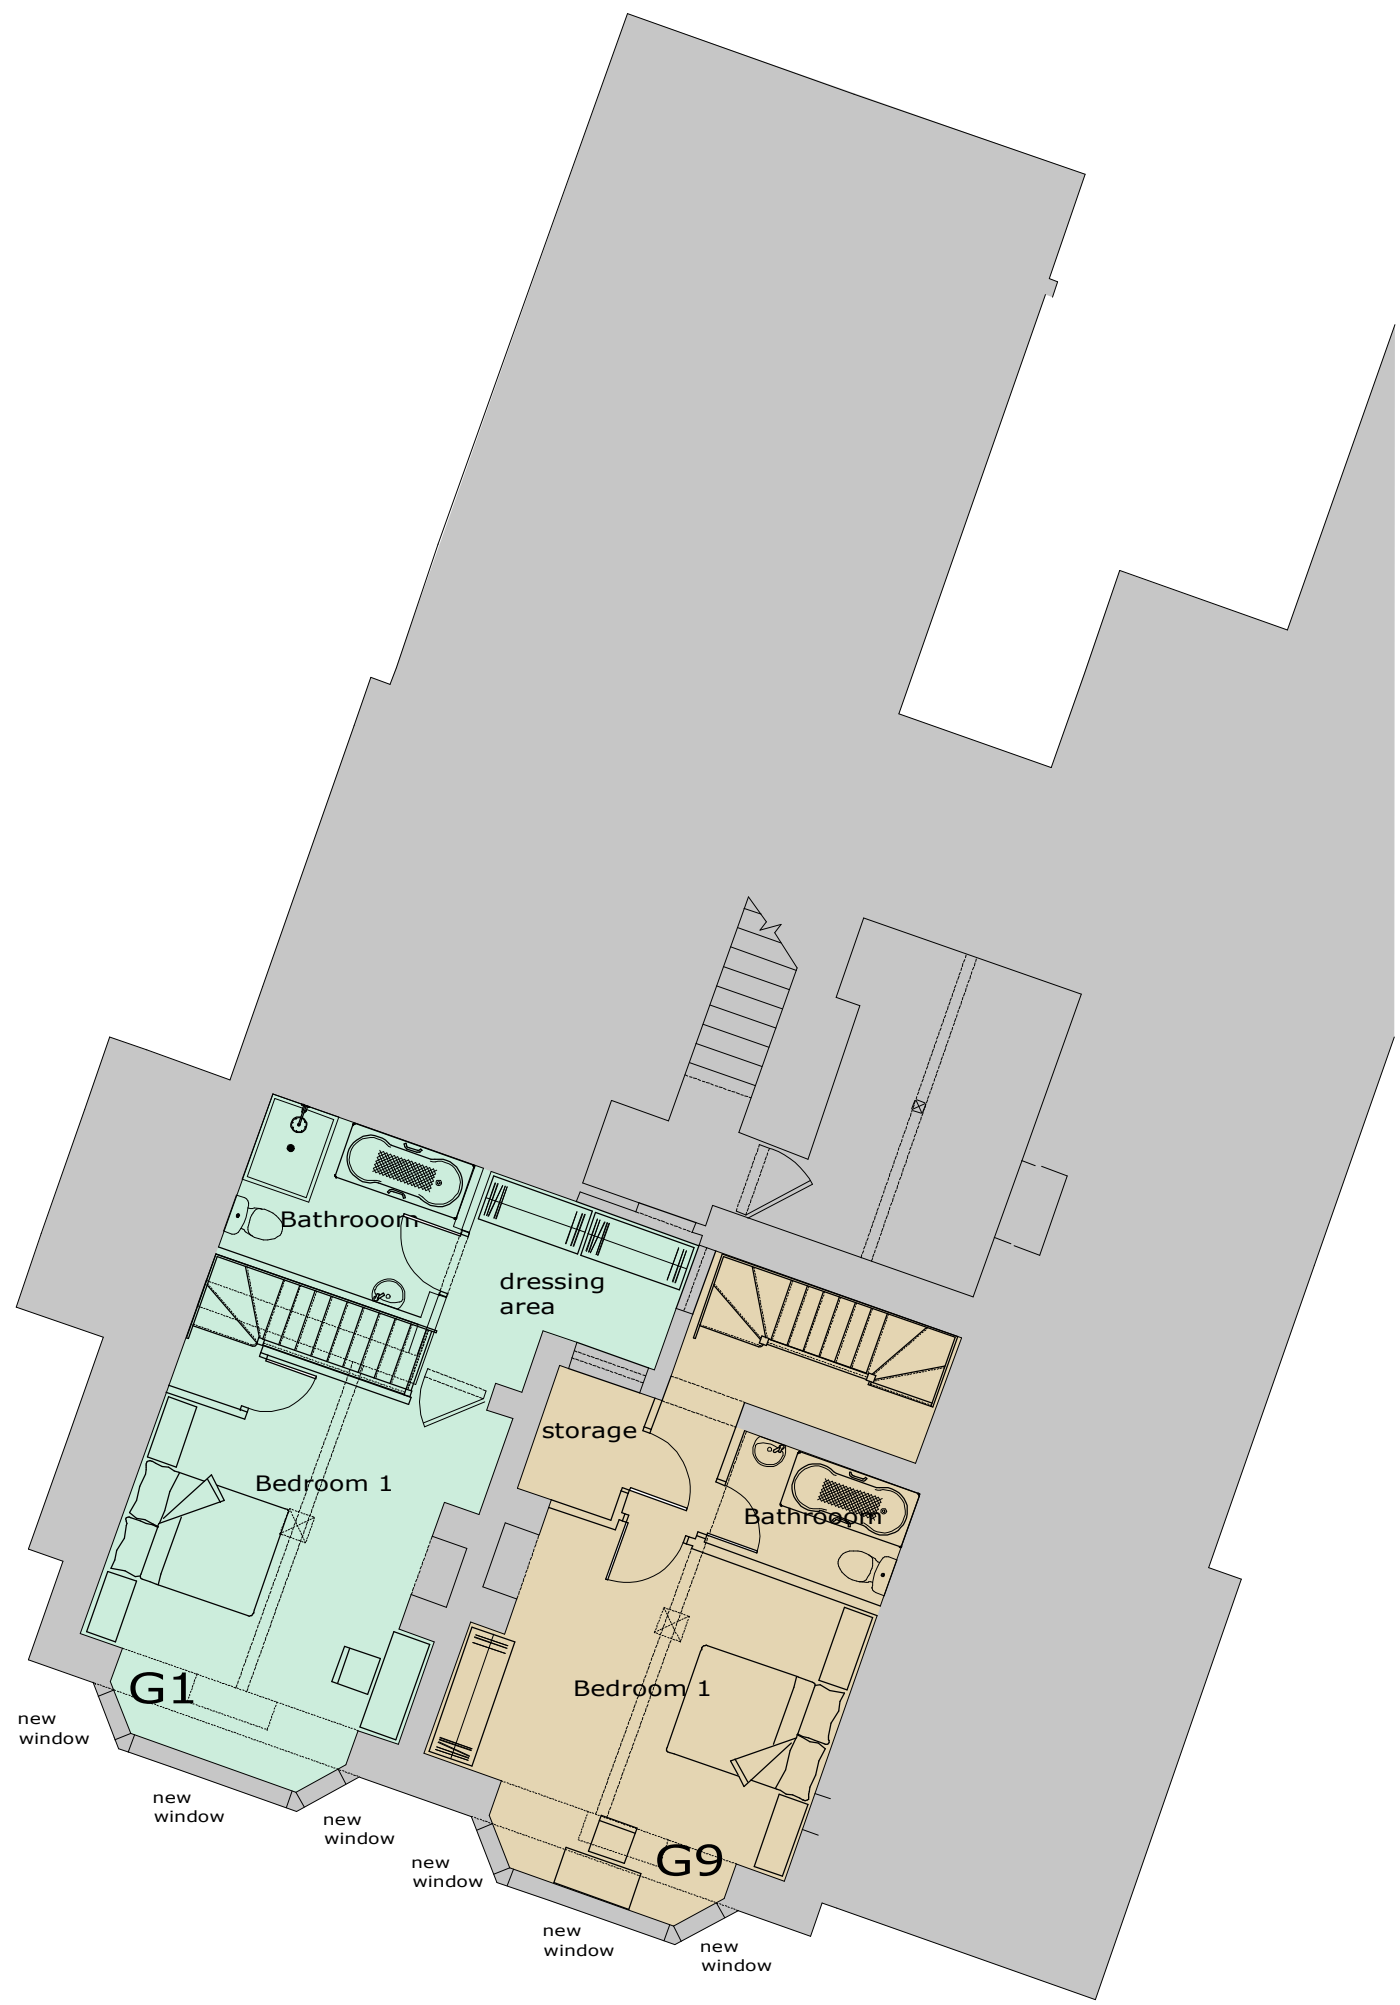

BASEMENT PLAN
scale 1:100

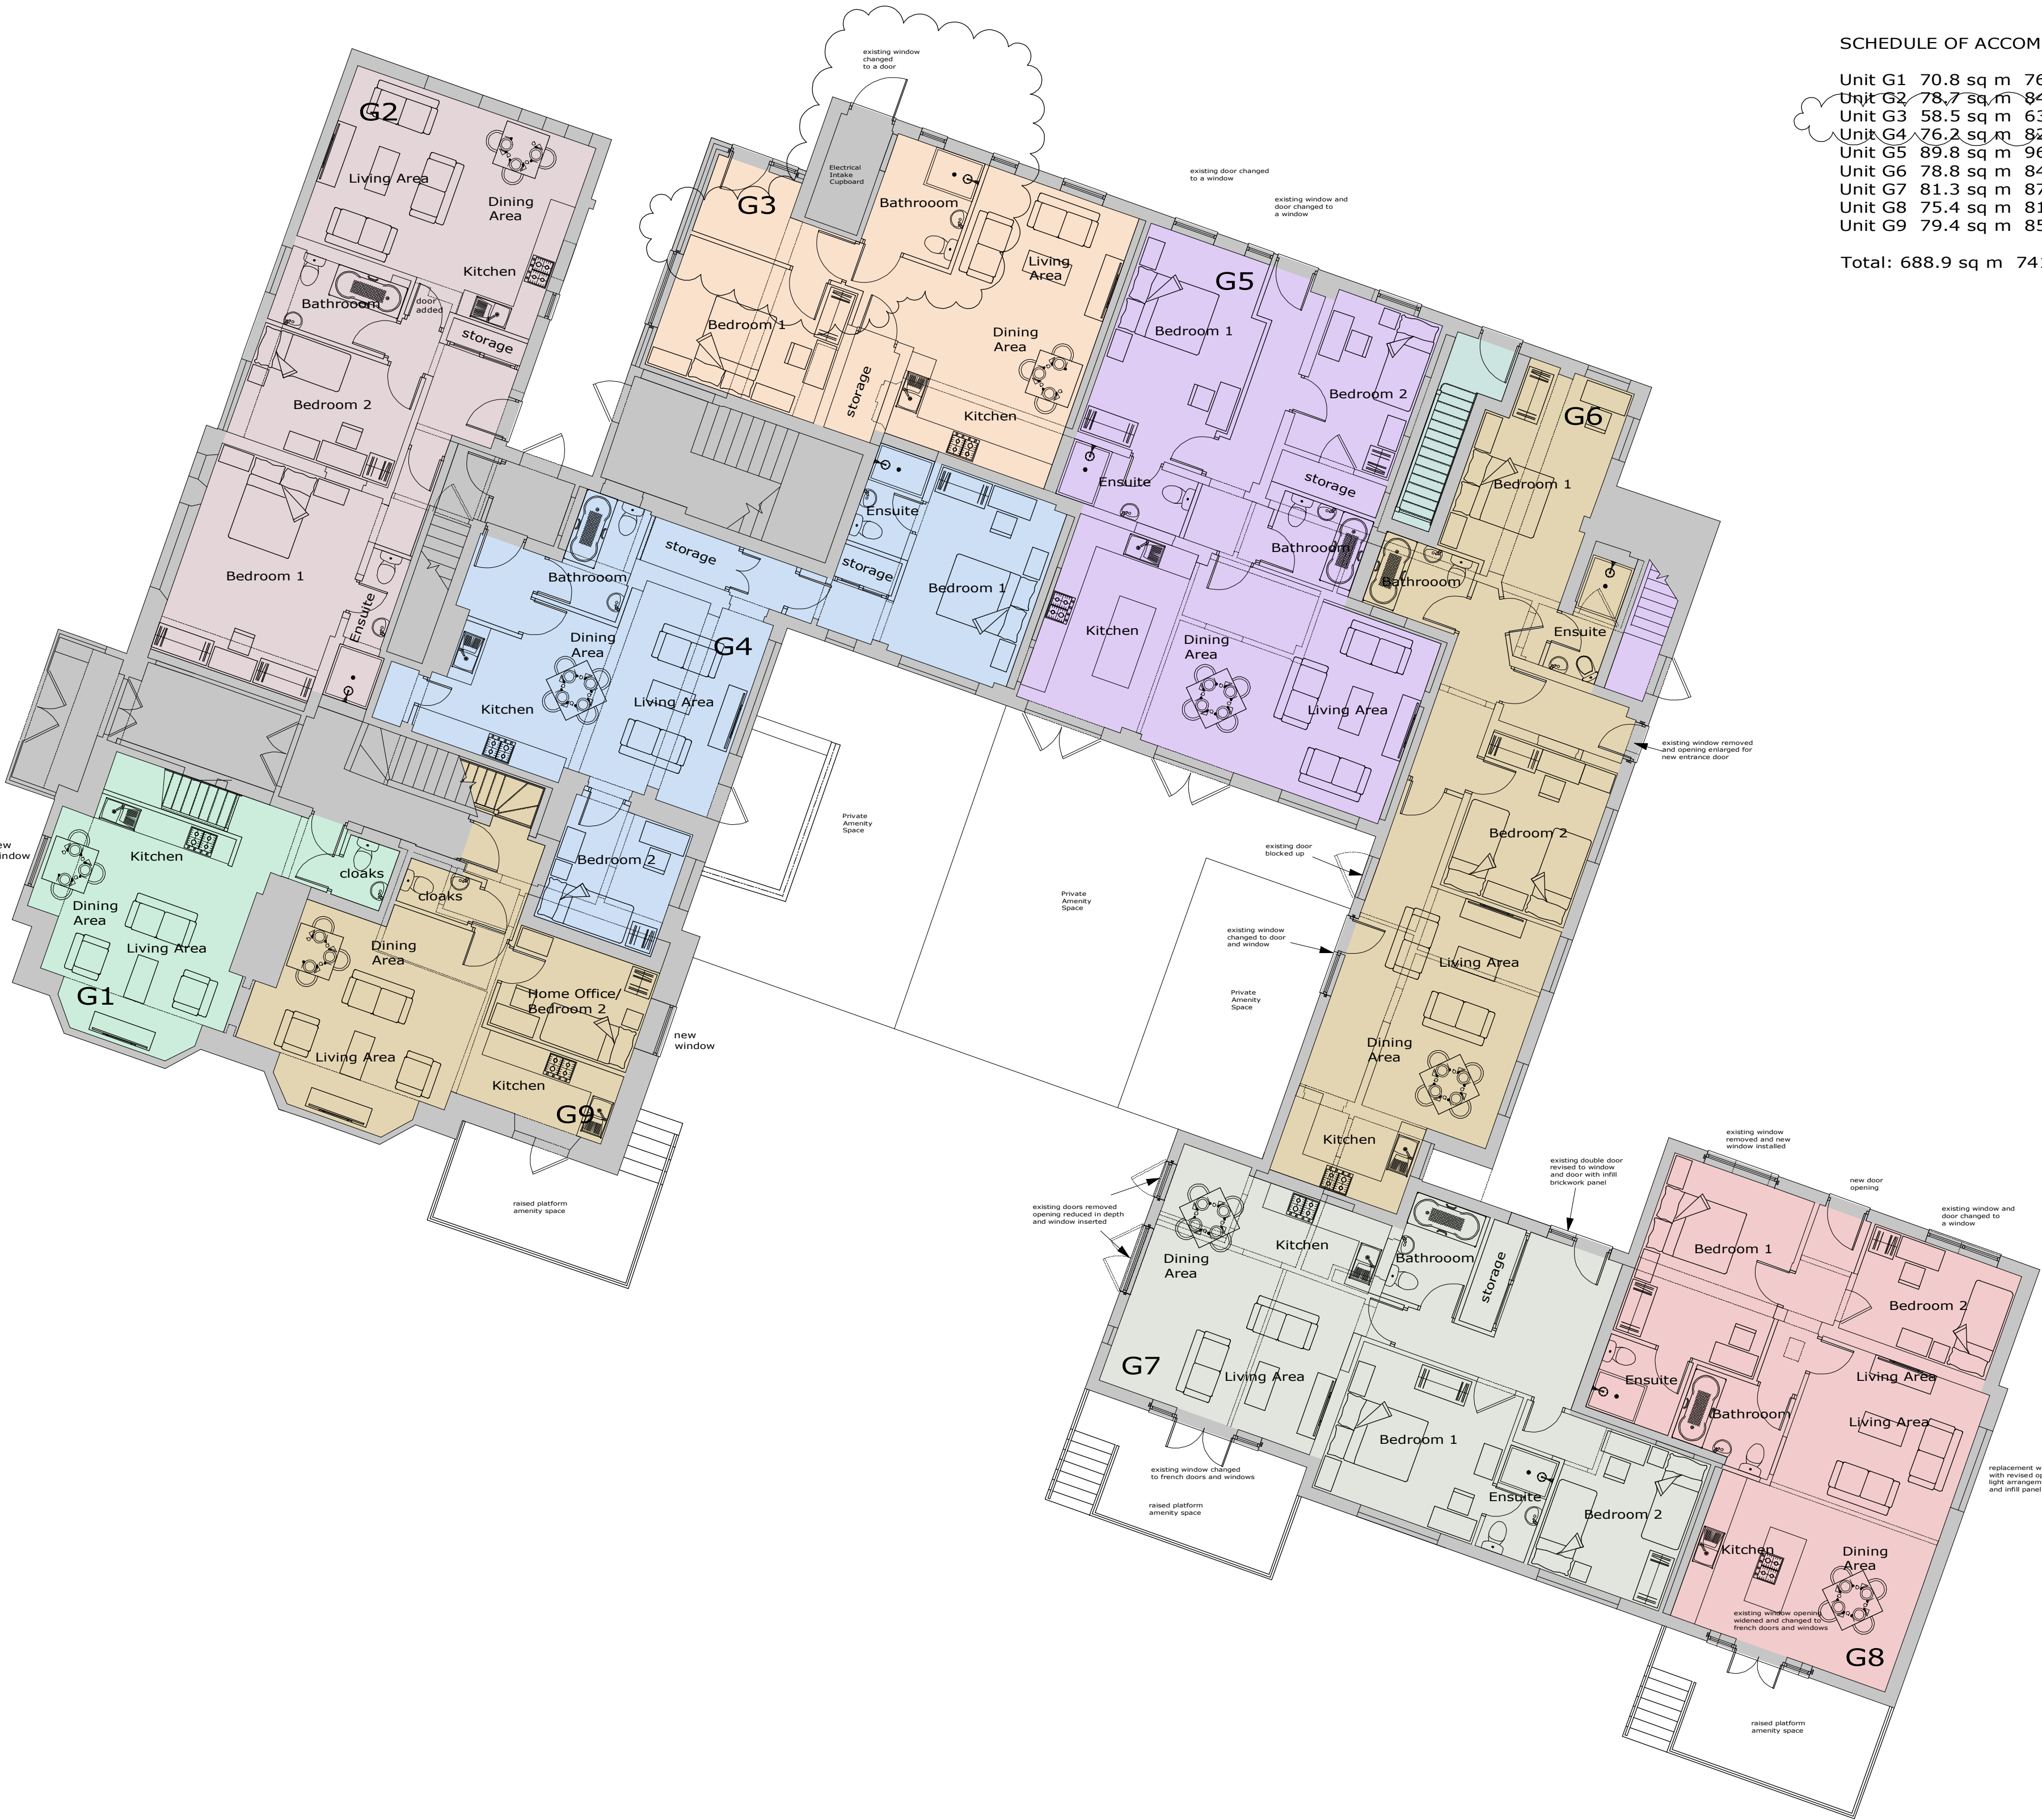

GROUND FLOOR PLAN
scale 1:100

SCHEDULE OF ACCOMMODATION

Unit G1	70.8 sq m	762 sq ft	1 Bed	2 person
Unit G2	78.7 sq m	847 sq ft	2 Bed	3 person
Unit G3	58.5 sq m	630 sq ft	1 Bed	2 person M4(3)
Unit G4	76.2 sq m	820 sq ft	2 Bed	3 person
Unit G5	89.8 sq m	966 sq ft	2 Bed	3 person
Unit G6	78.8 sq m	848 sq ft	2 Bed	4 person
Unit G7	81.3 sq m	875 sq ft	2 Bed	3 person
Unit G8	75.4 sq m	811 sq ft	2 Bed	3 person
Unit G9	79.4 sq m	855 sq ft	2 Bed	2 person
Total: 688.9 sq m 7415 sq ft				

E	04/11/25	ELECTRICAL CUPBOARD MODIFICATIONS TO G3
D	09/01/25	ENVIRONMENTAL HEALTH OFFICER COMMENTS
C	22/10/24	PLANNING APPLICATION
B	05/09/24	DESIGN DEVELOPMENT
A	03/09/24	DESIGN DEVELOPMENT

Rev.	Date	Description
------	------	-------------

Client
ST MARKS PROPERTIES (XVII) LTD

Project
RESIDENTIAL DEVELOPMENT
HOLLYWOOD HOUSE
ARDINGLEY ROAD
LINDFIELD
RH16 2QY

Drawing Title
DESIGN PROPOSAL:
BASEMENT AND
GROUND FLOOR PLANS

Scale	1:100	Job No.	3404
Date	JULY'24	Drawing No.	12
Drawn	KLS	Revision	E

