
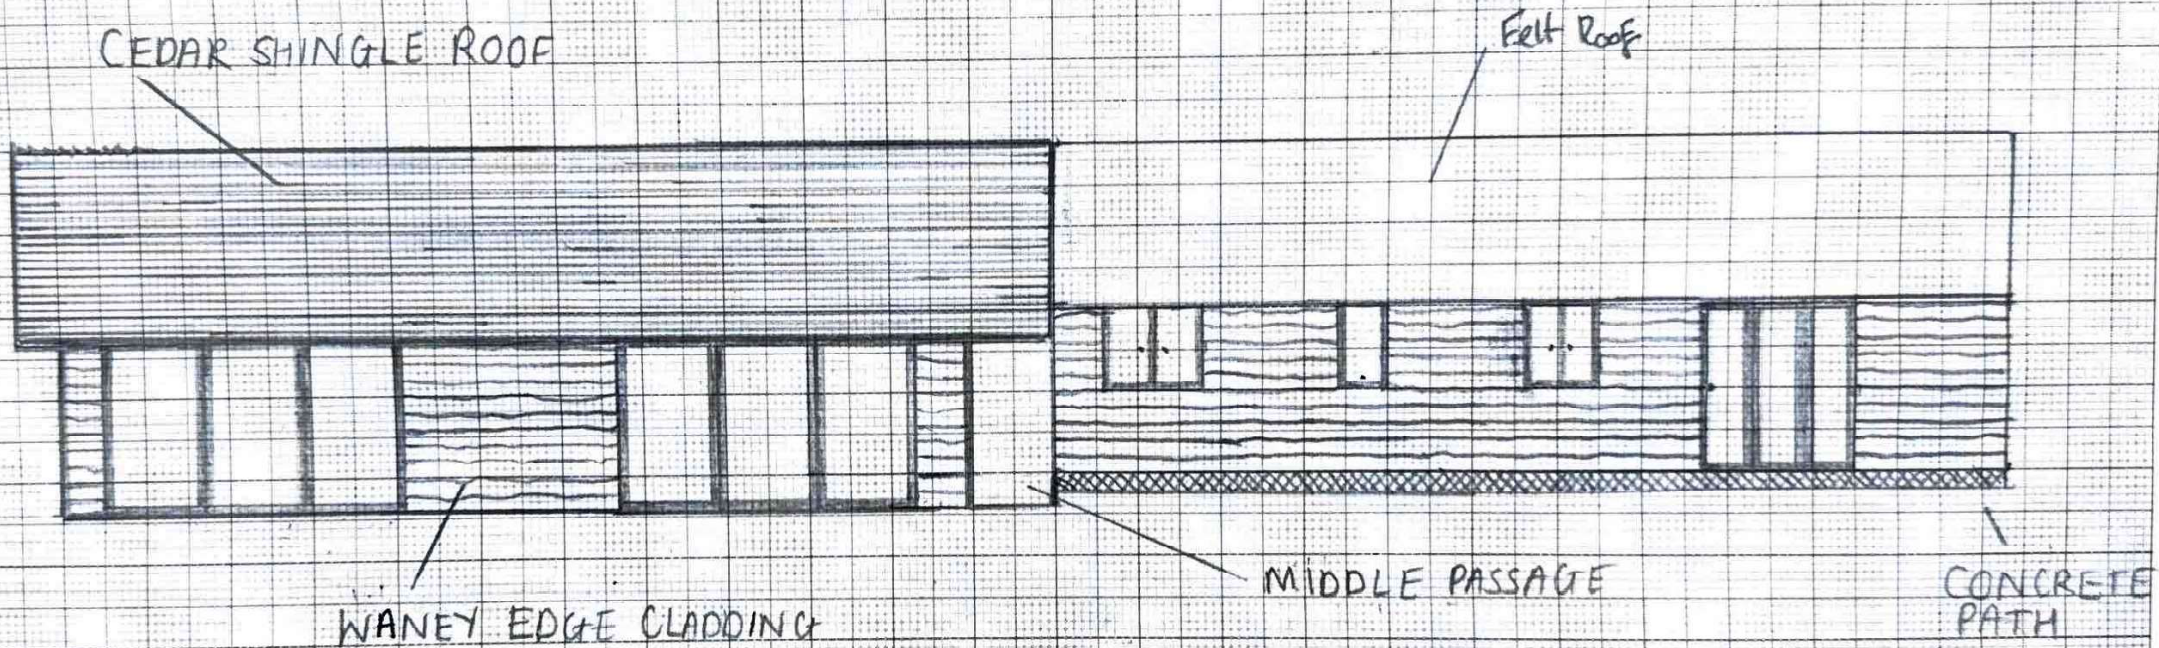


REAR ELEVATIONS

SCALE 1:100

 

WEST FACE