




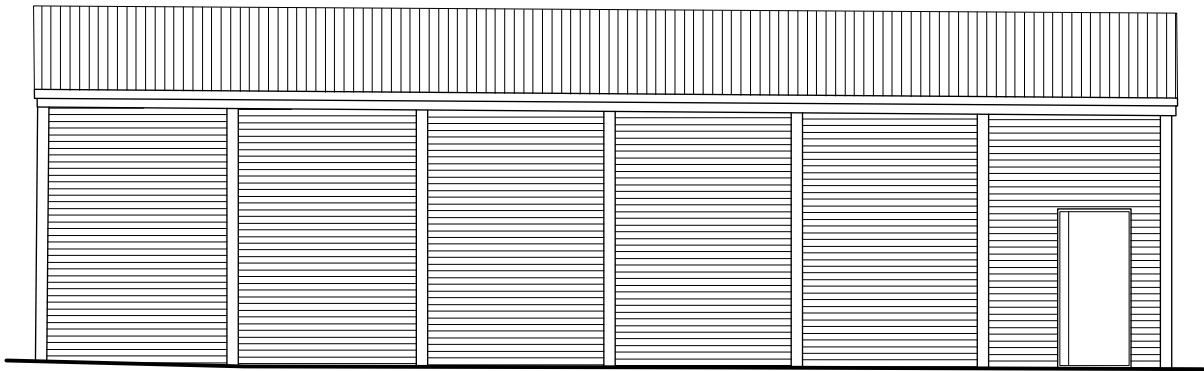


South Elevation

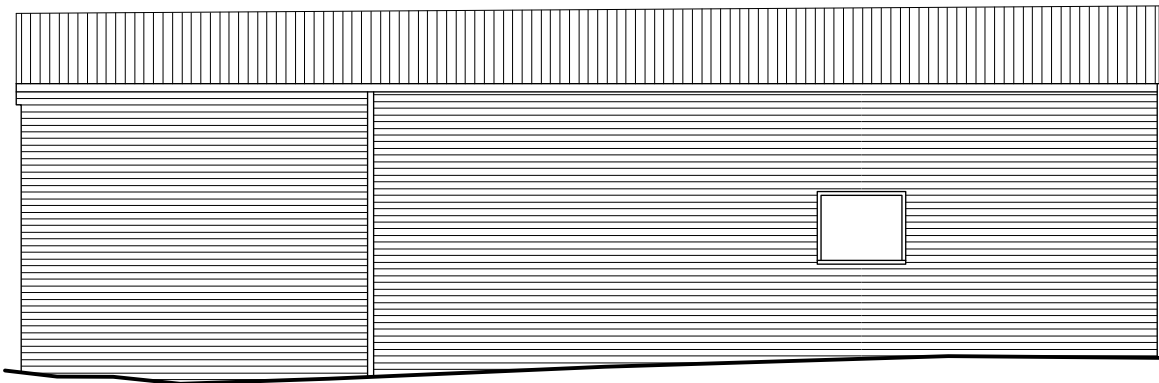


North Elevation

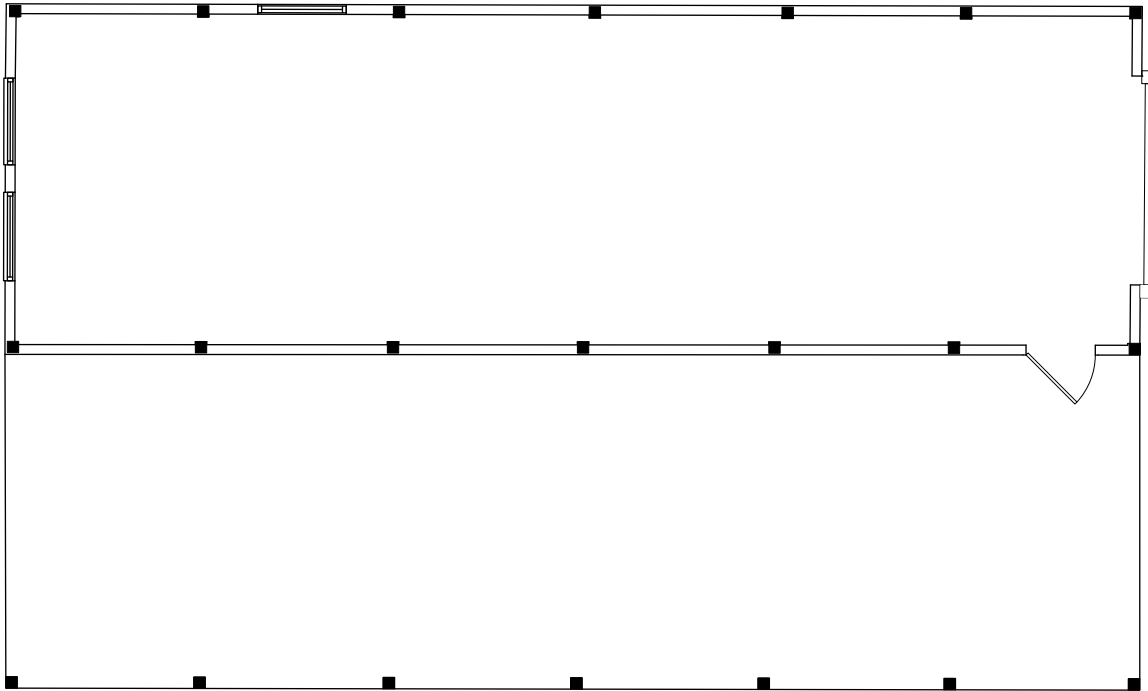


Ground Floor Layout

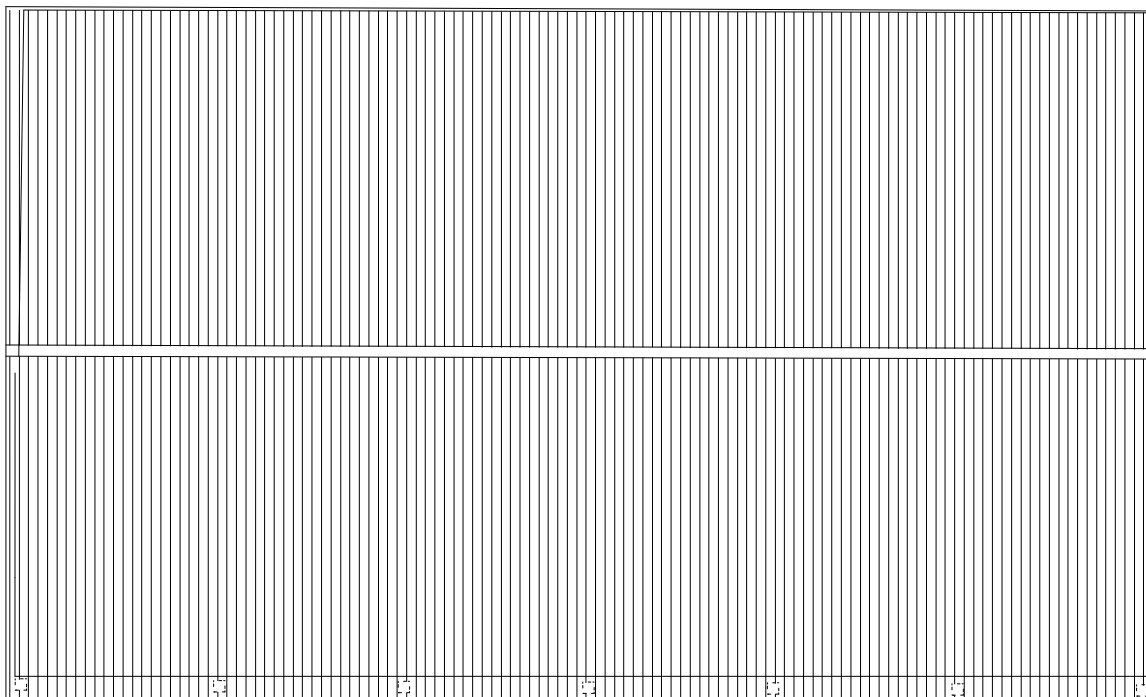

Roof Plan

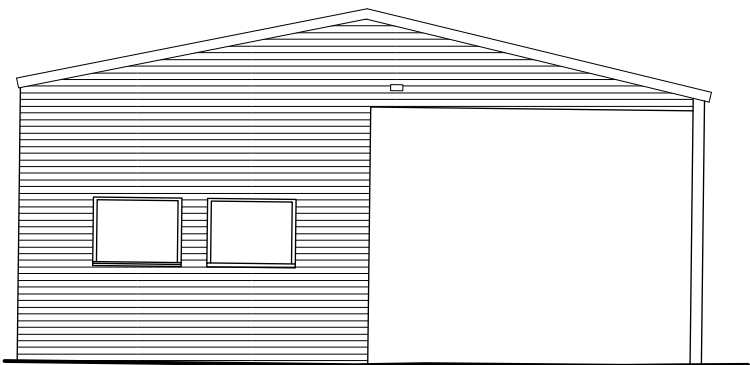

West Facing Elevation

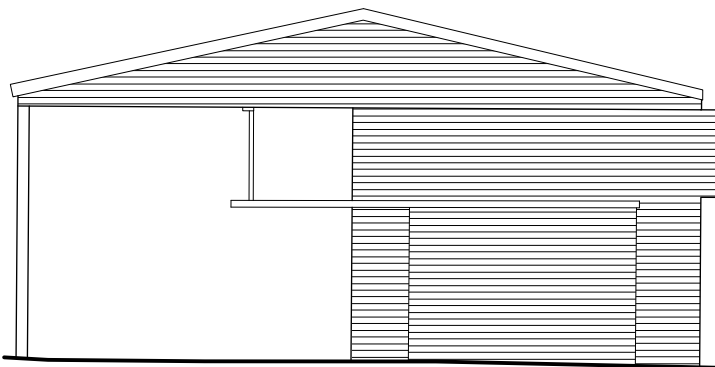

East Elevation

23 Vine Street, Brighton BN1 4AG
 e: studio@sticklandwright.co.uk
 t: 01273 964051
 Company registered in England No. 11222477



Disclaimer:
 This drawing is the copyright of Stickland Wright Ltd. and may not be reproduced or used except by written permission.
 Figured dimensions to have precedence over scaling. Check all site dimensions prior to fabrication. Refer any discrepancies found to Stickland Wright.

Revisions:

Rev	16/12/2024	Issue for planning

Checked

ns

  

Dwg No. 16019-P-100 Rev

Drawing Title Existing GAs
 Address Pollards Farm, Ditchling Rd
 Client DIM South Ltd
 Scale 1:100 @A3
 Stage Planning
 Drawn by SB
 Checked by NS



architecture +
 interiors
www.sticklandwright.co.uk