

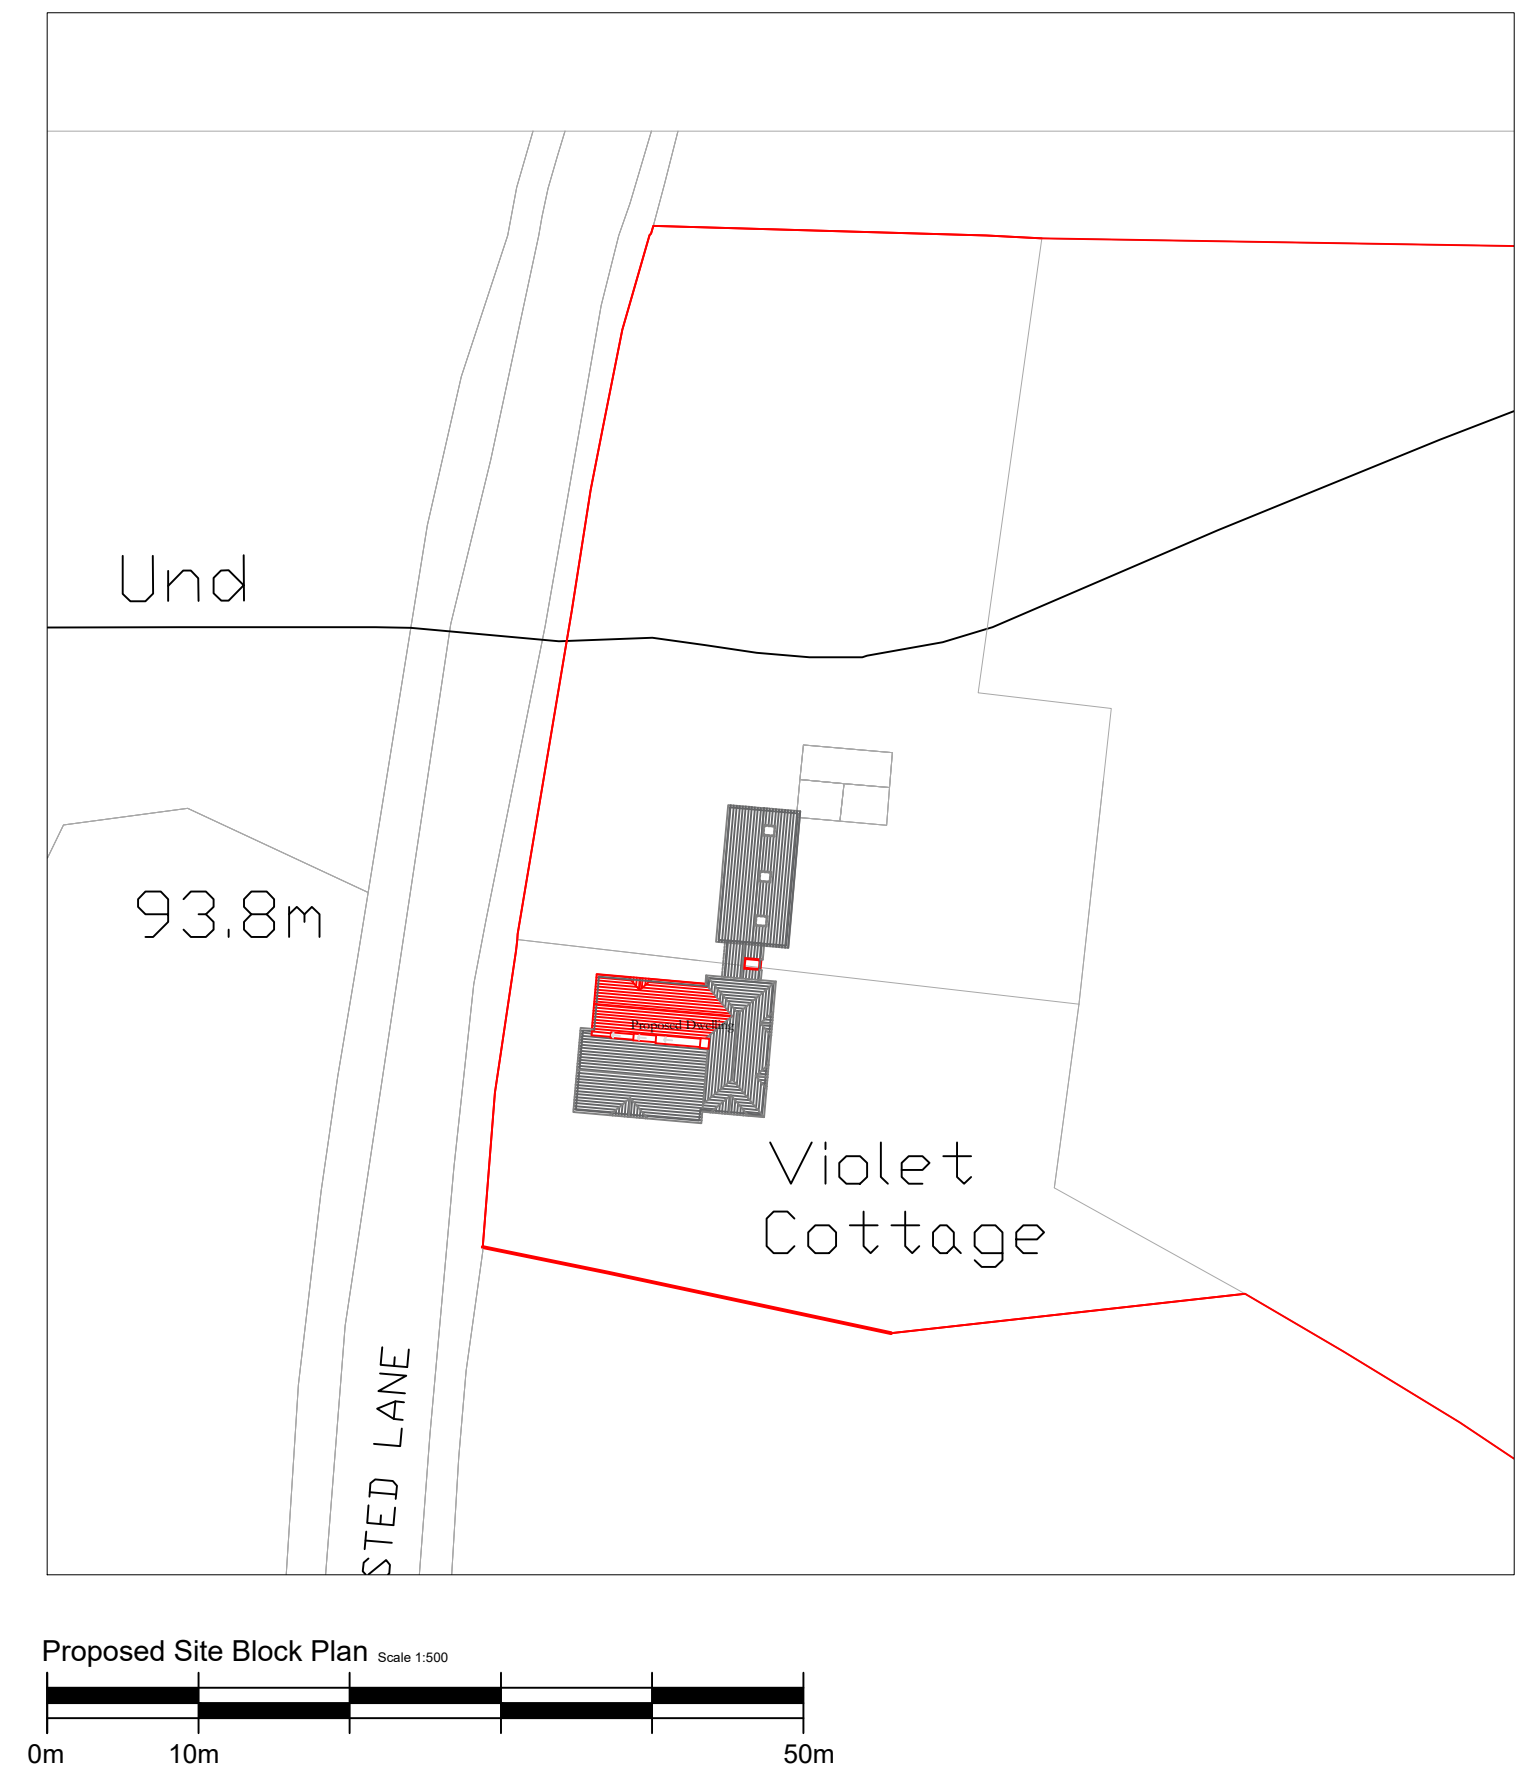
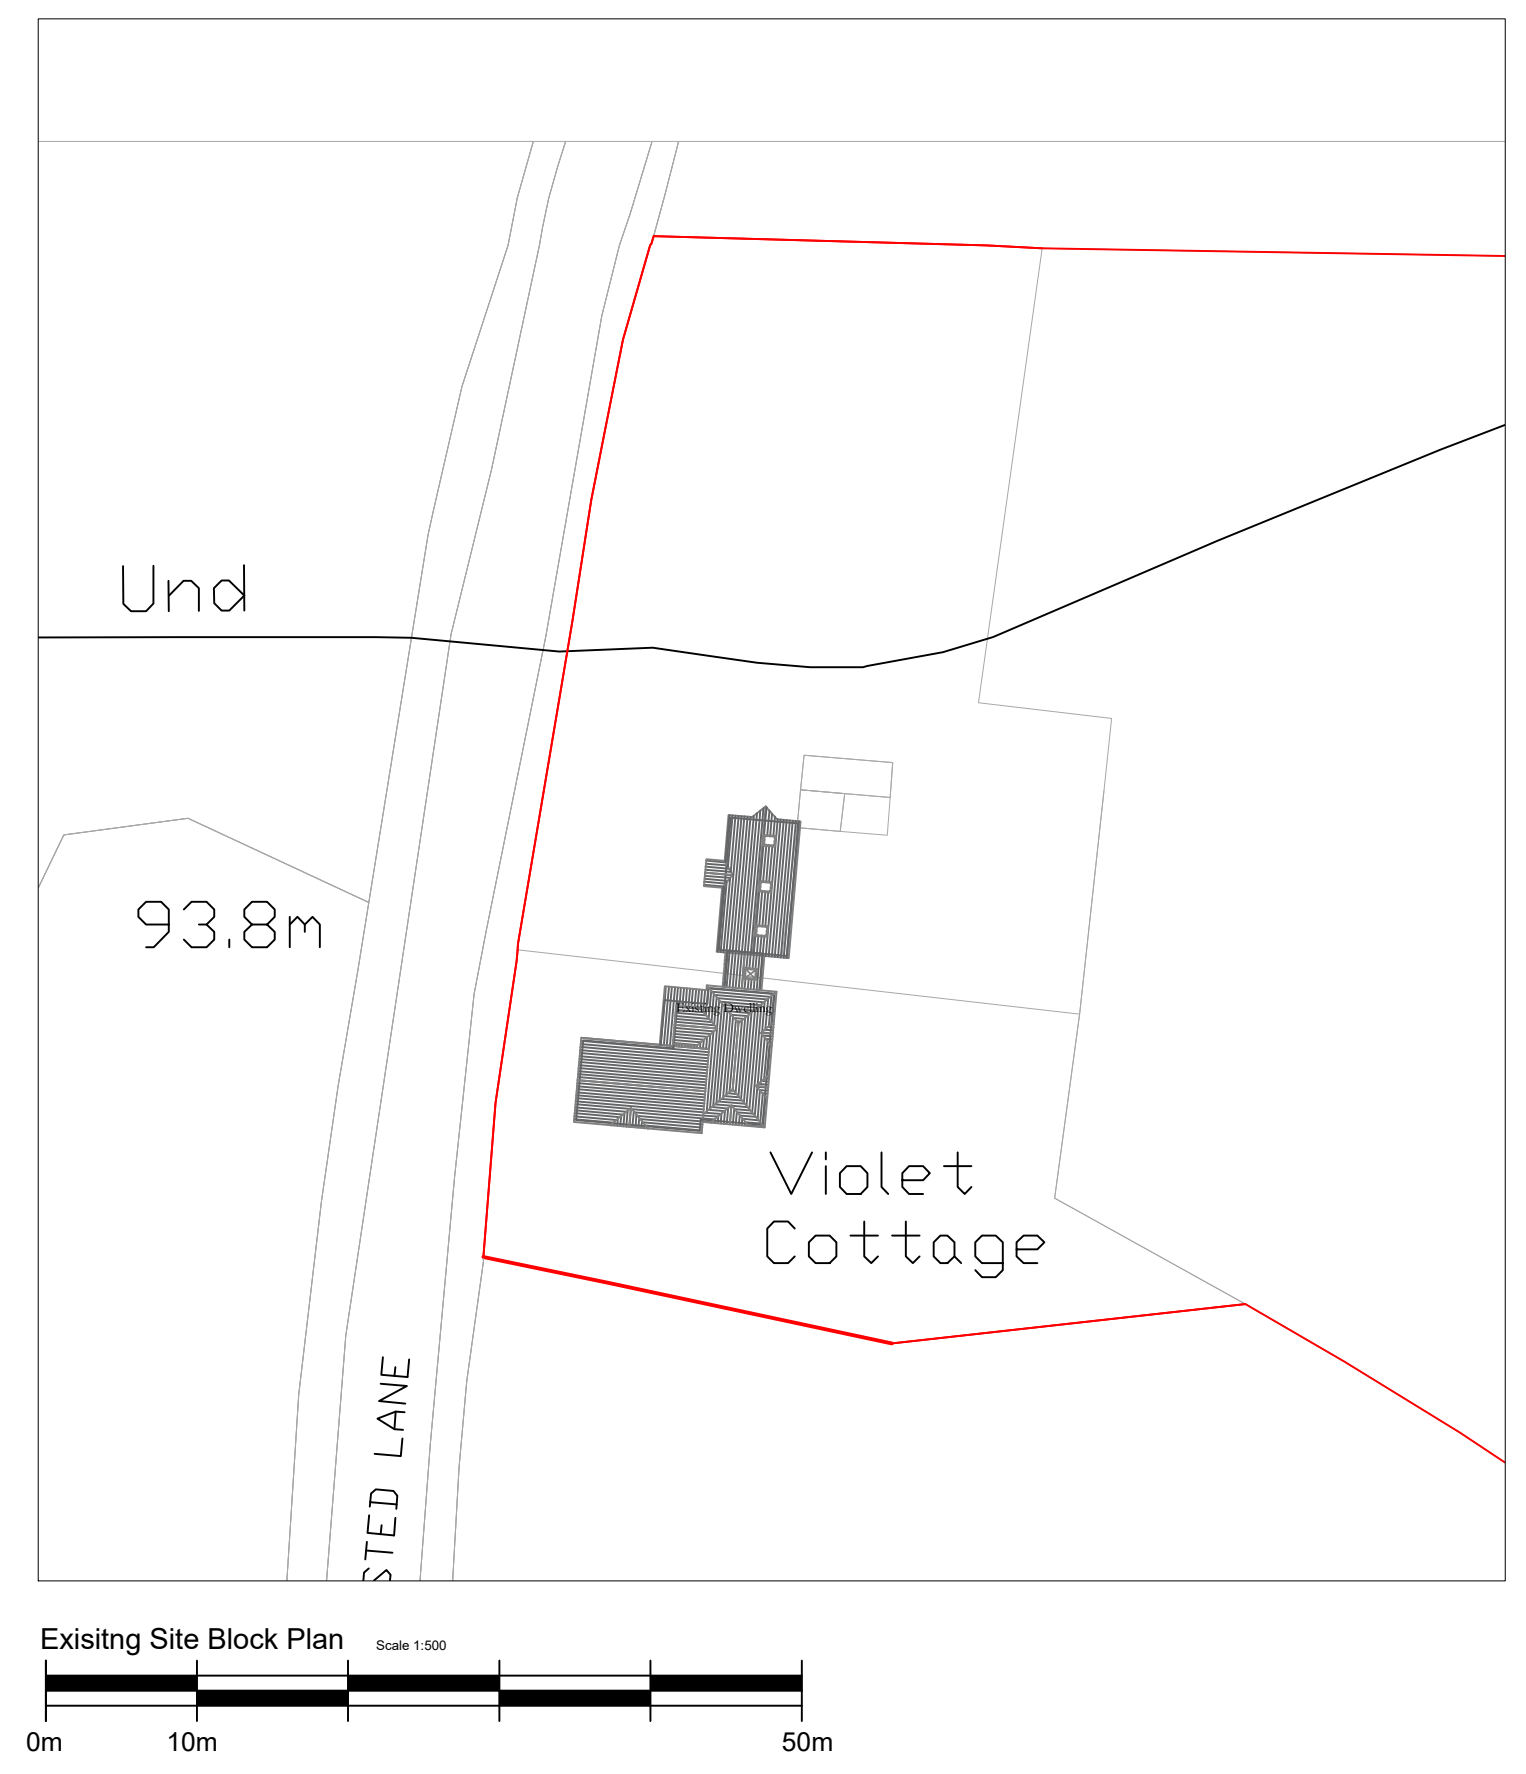
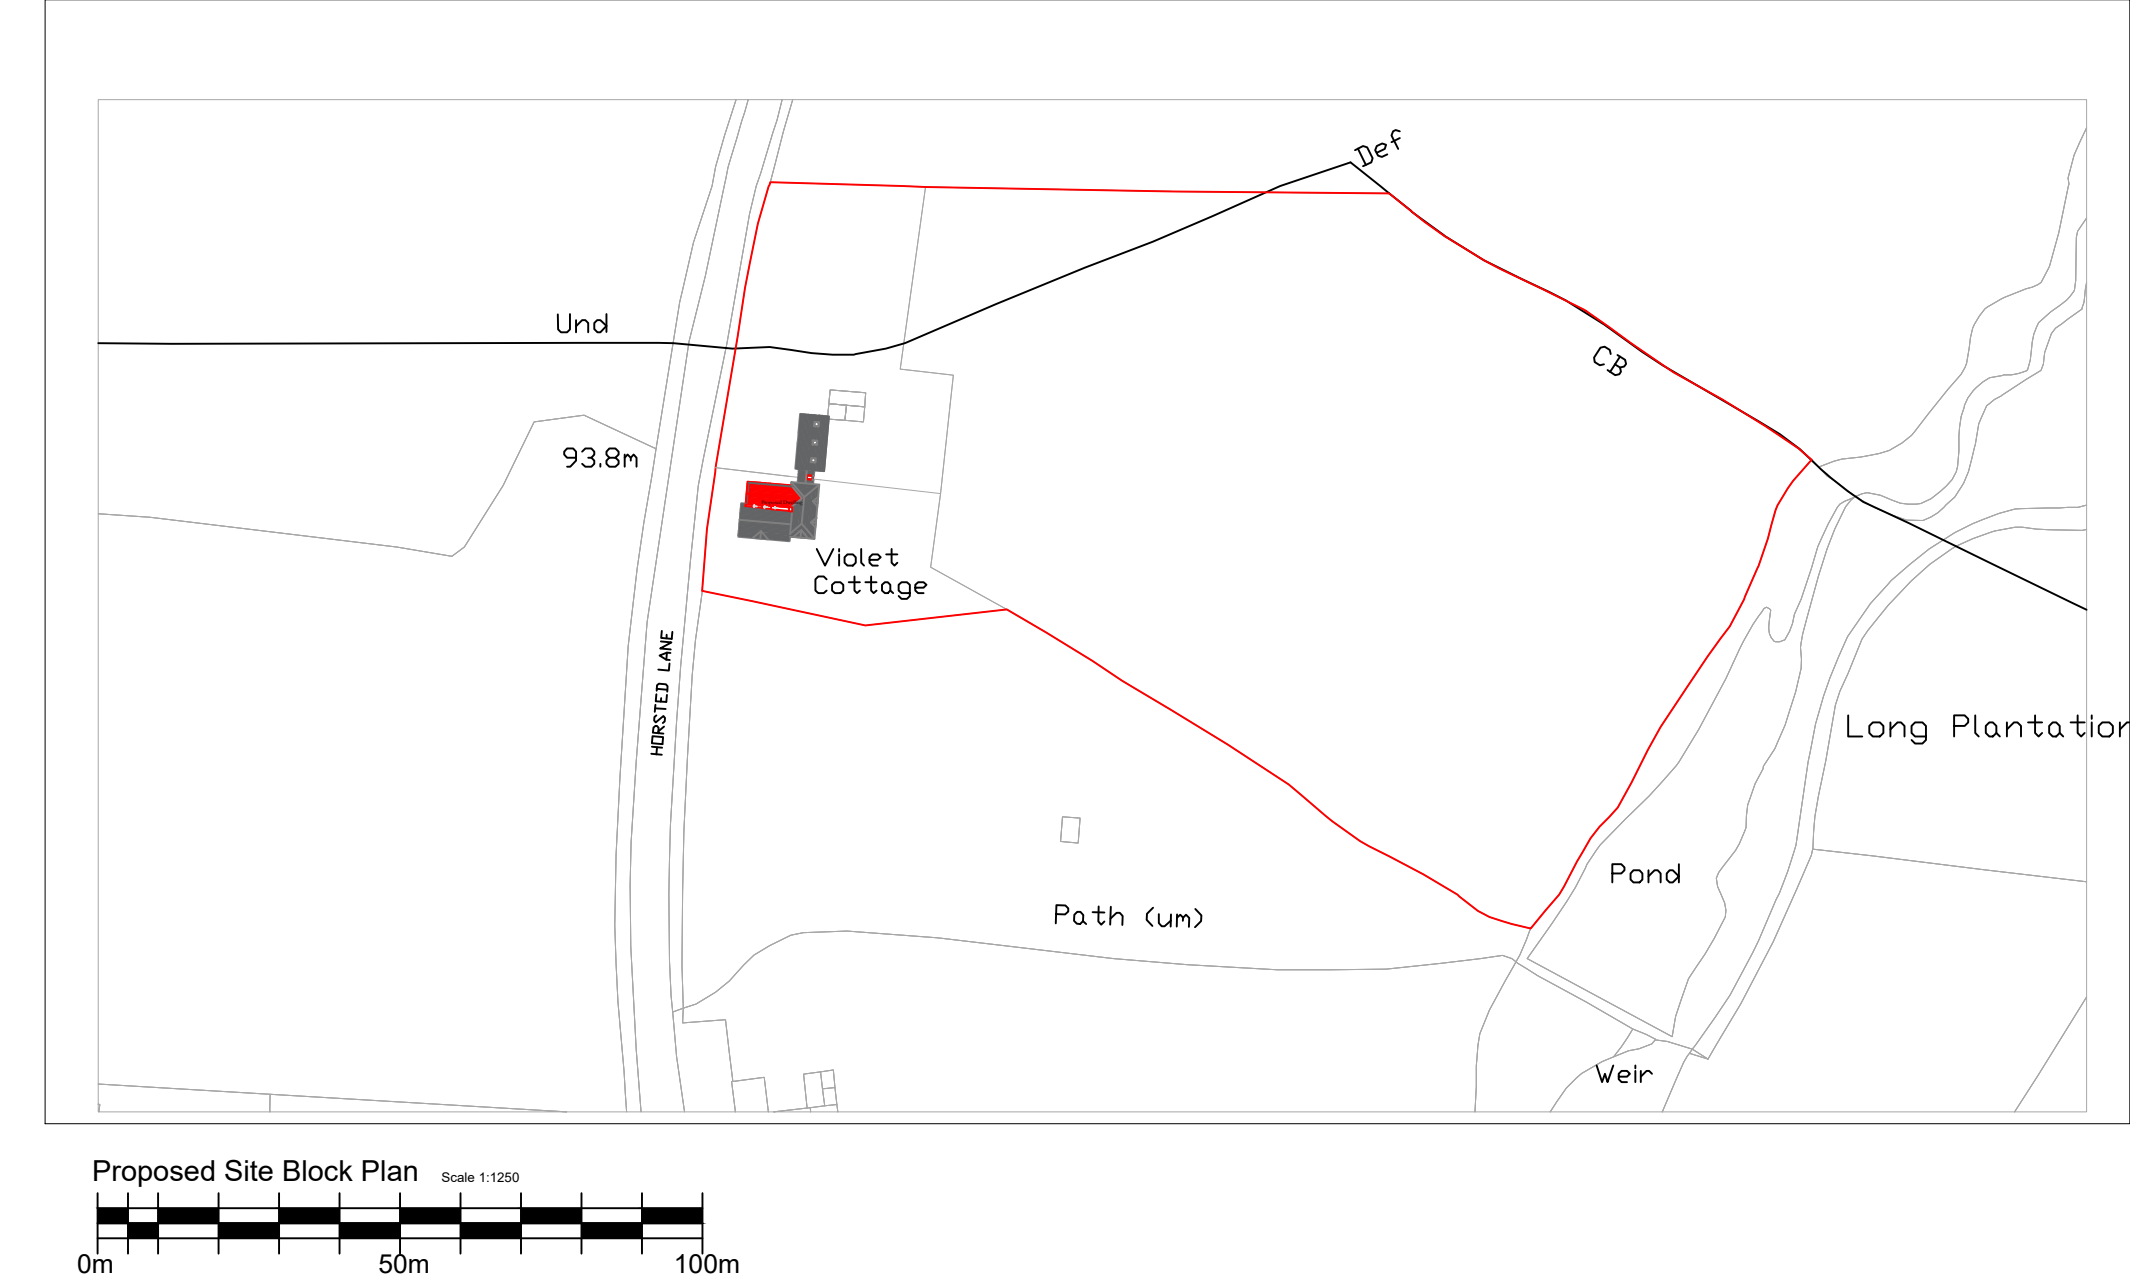


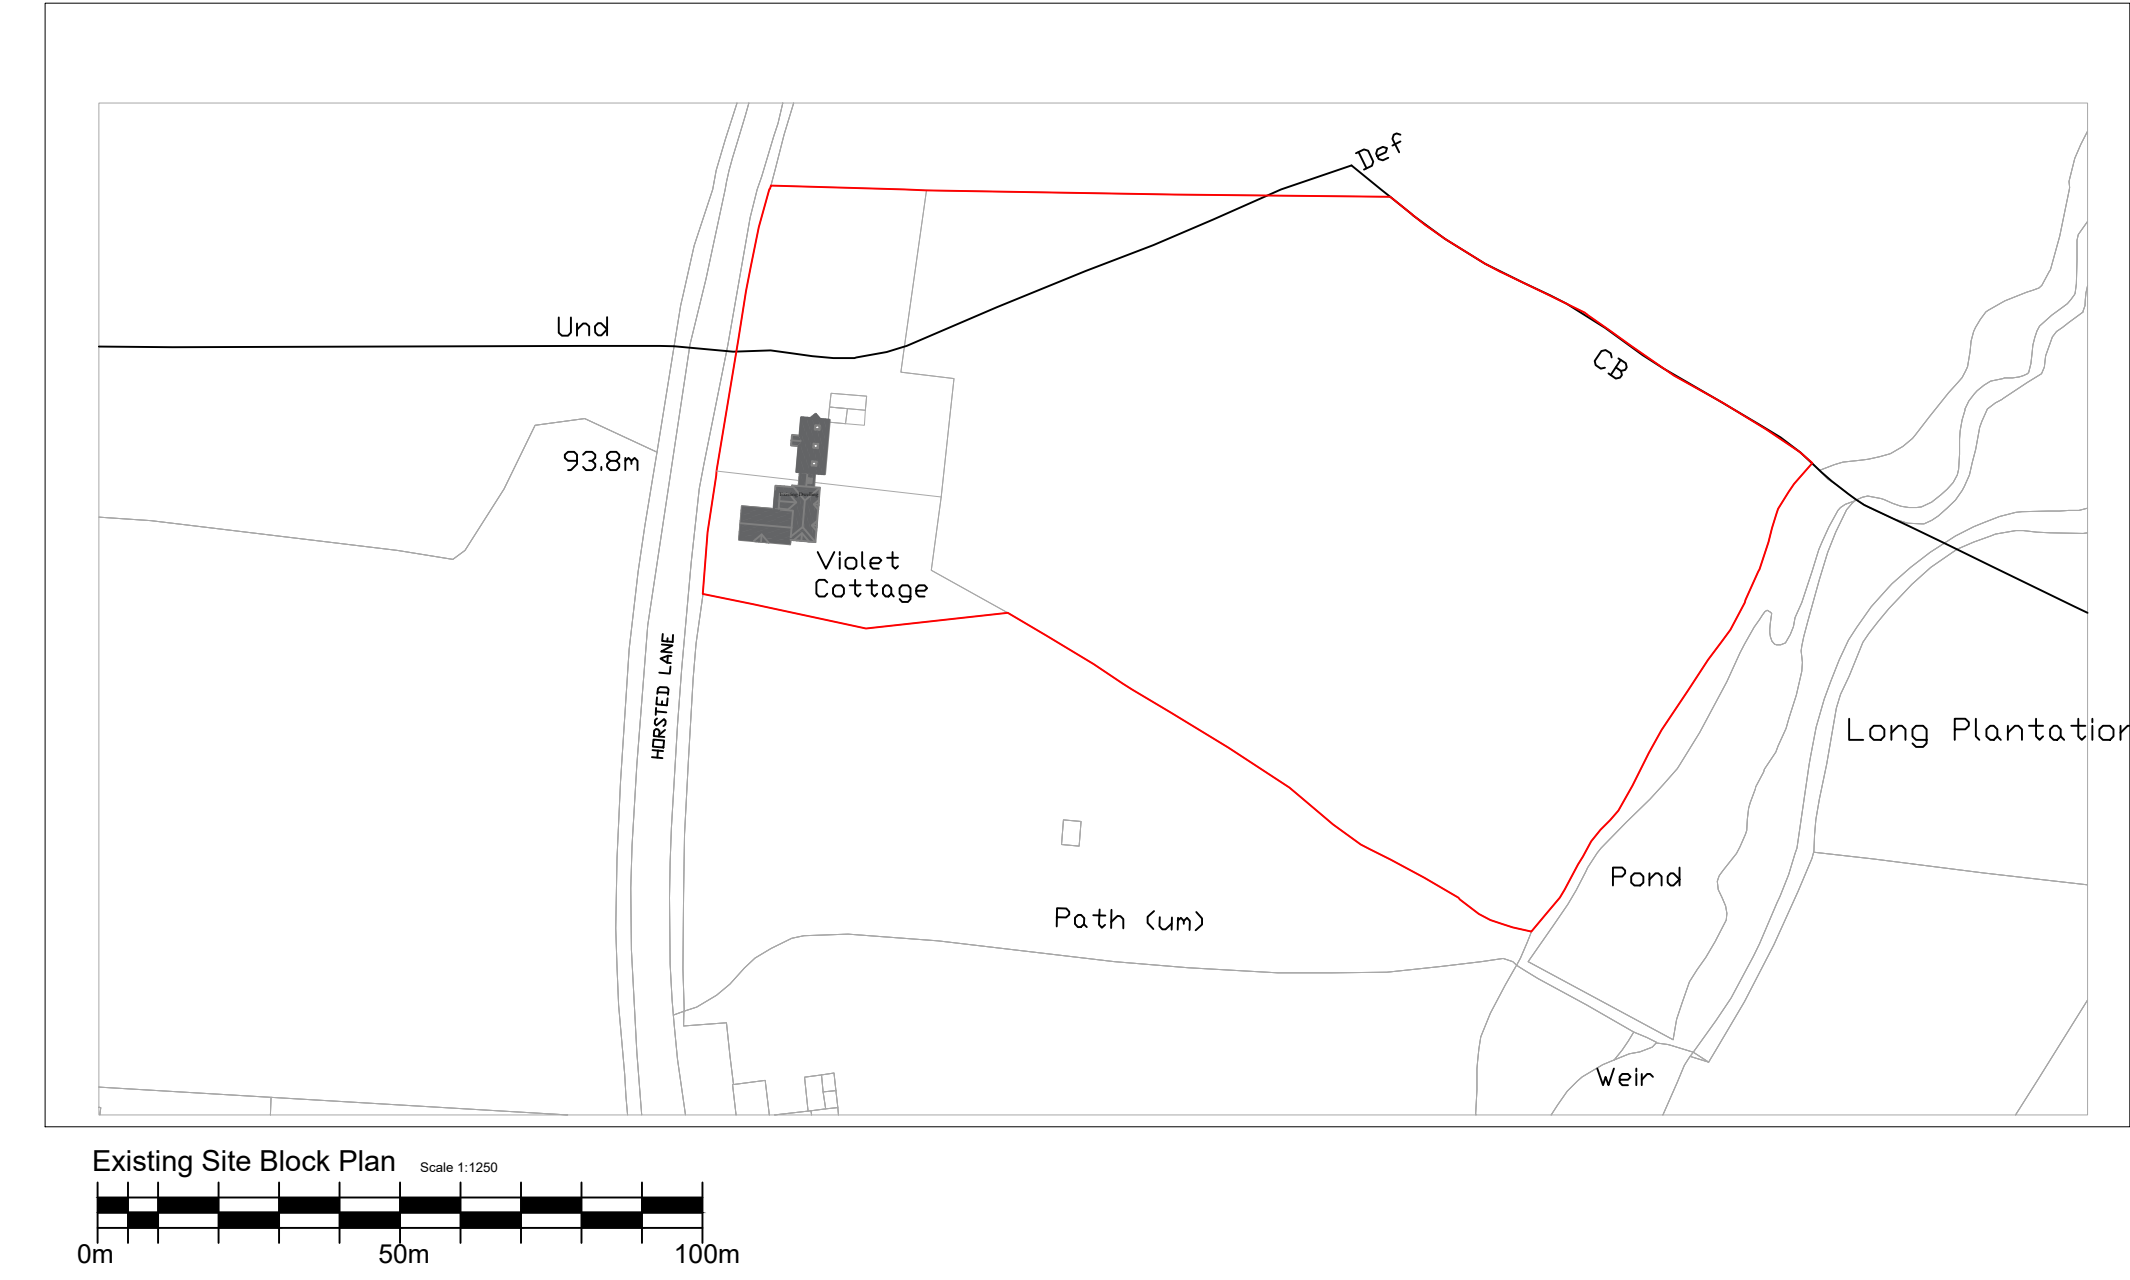

Do not scale. Written dimensions only are to be taken from this drawing.
All dimensions are to be checked on site before work is commenced.

Revisions:		
Rev.	Alterations.	Date.

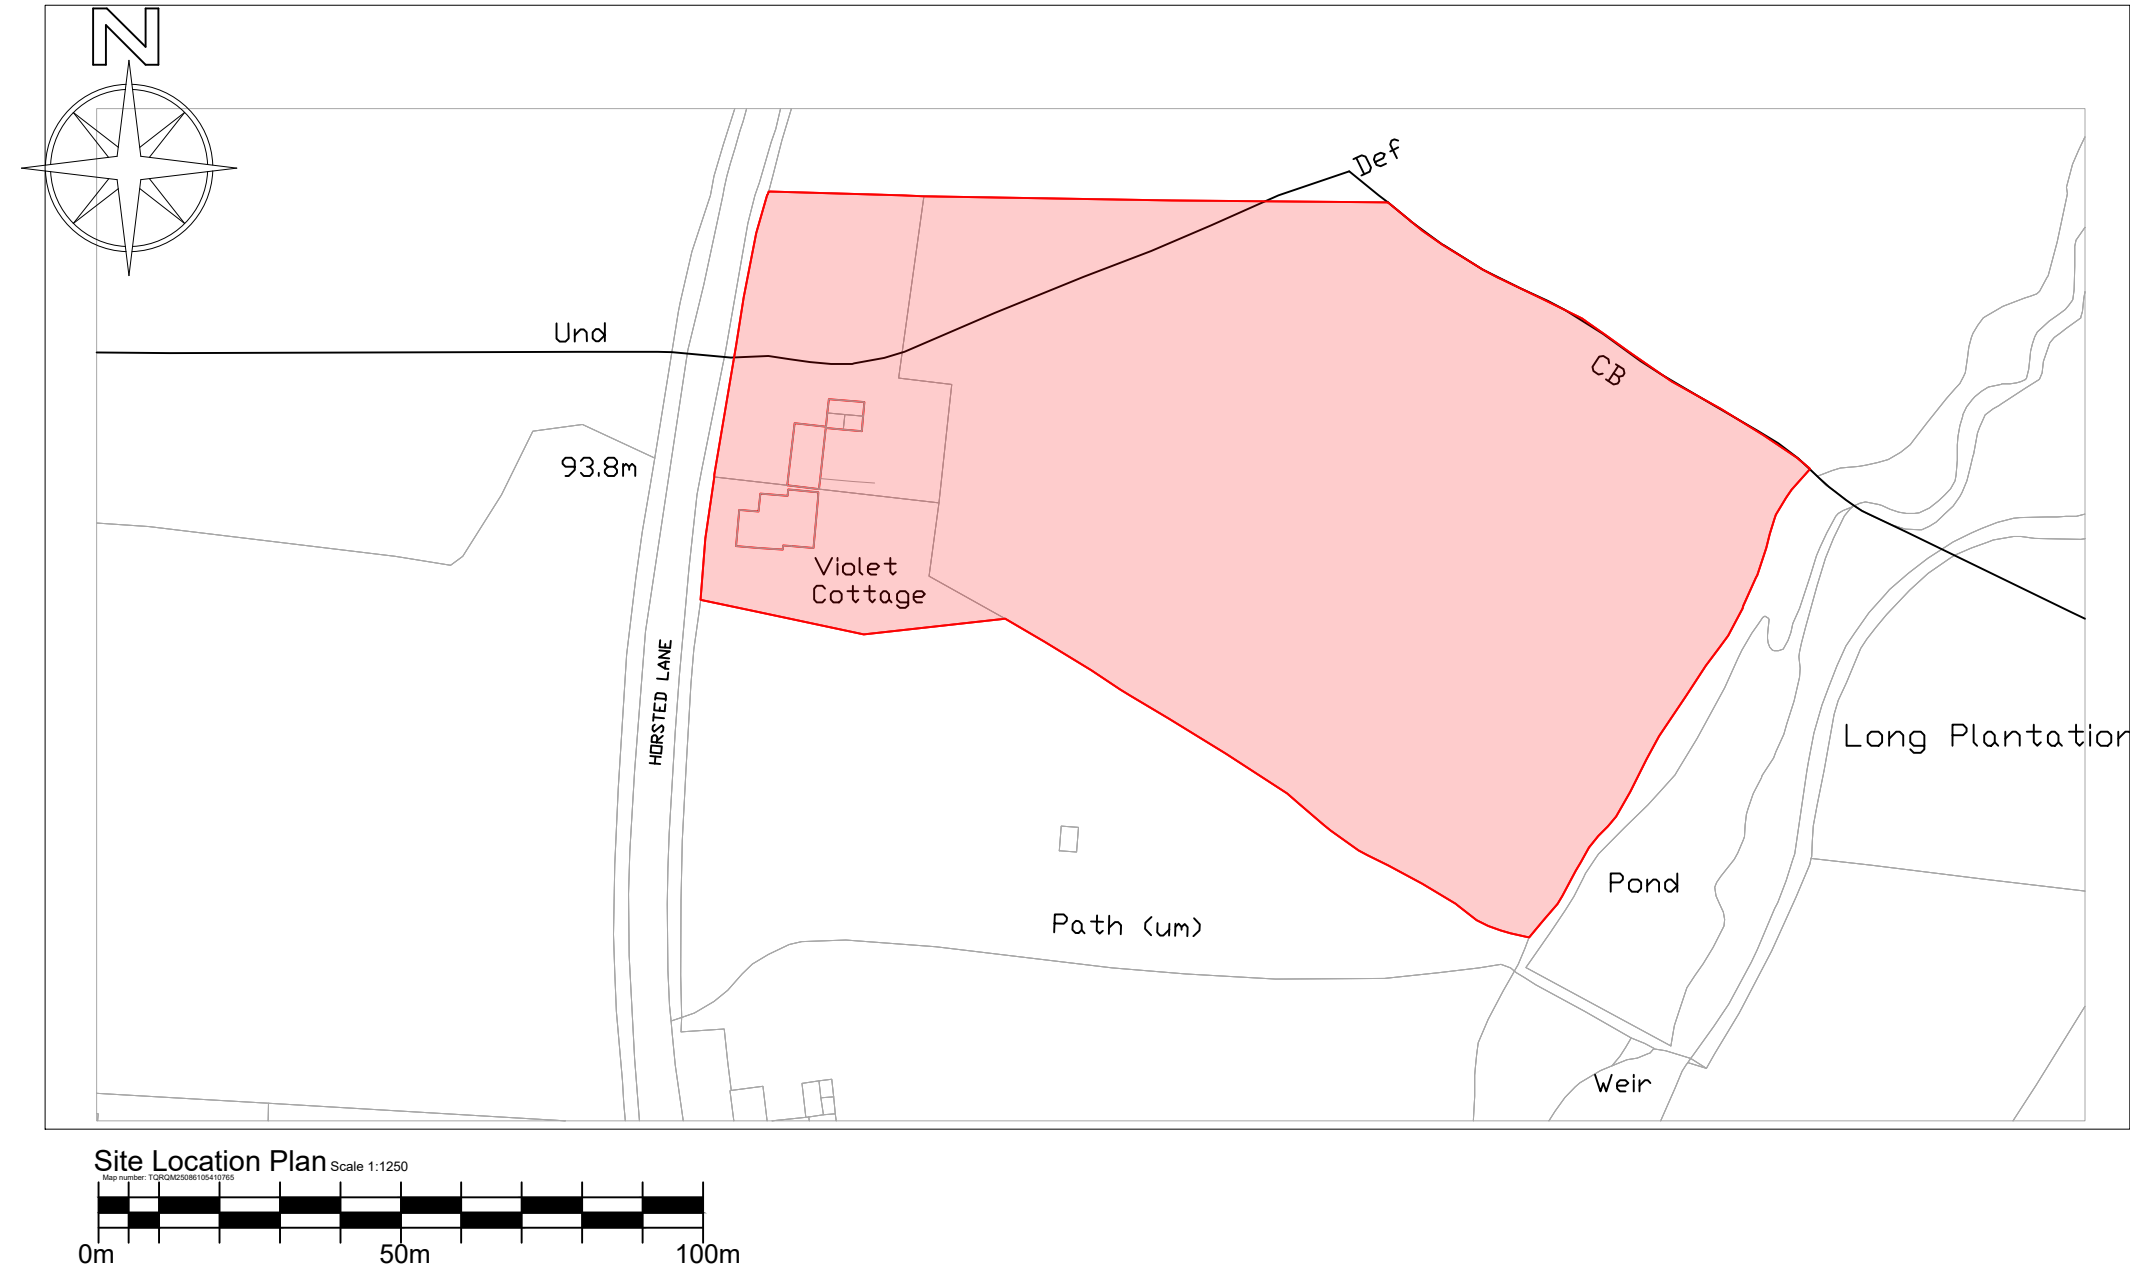

37 Turners Mill Road
Haywards Heath, West Sussex
RH16 1NW

TEL : 07711 422567

Client **Mr & Mrs Shapiro**

Title **Site Plans**

Site **Violet cottage,
Sharpthorne,
East Grinstead
RH194HY**

Drawn by **SABRINE** | Date **24/03/2025** | Project No **2501SJ** | Scale **1:1250 @ A1**

Drawing number : **01**

Revision : **-**

Drawing status :
☐ - Concept / Design
☒ - Planning Permission
☐ - Building Control