
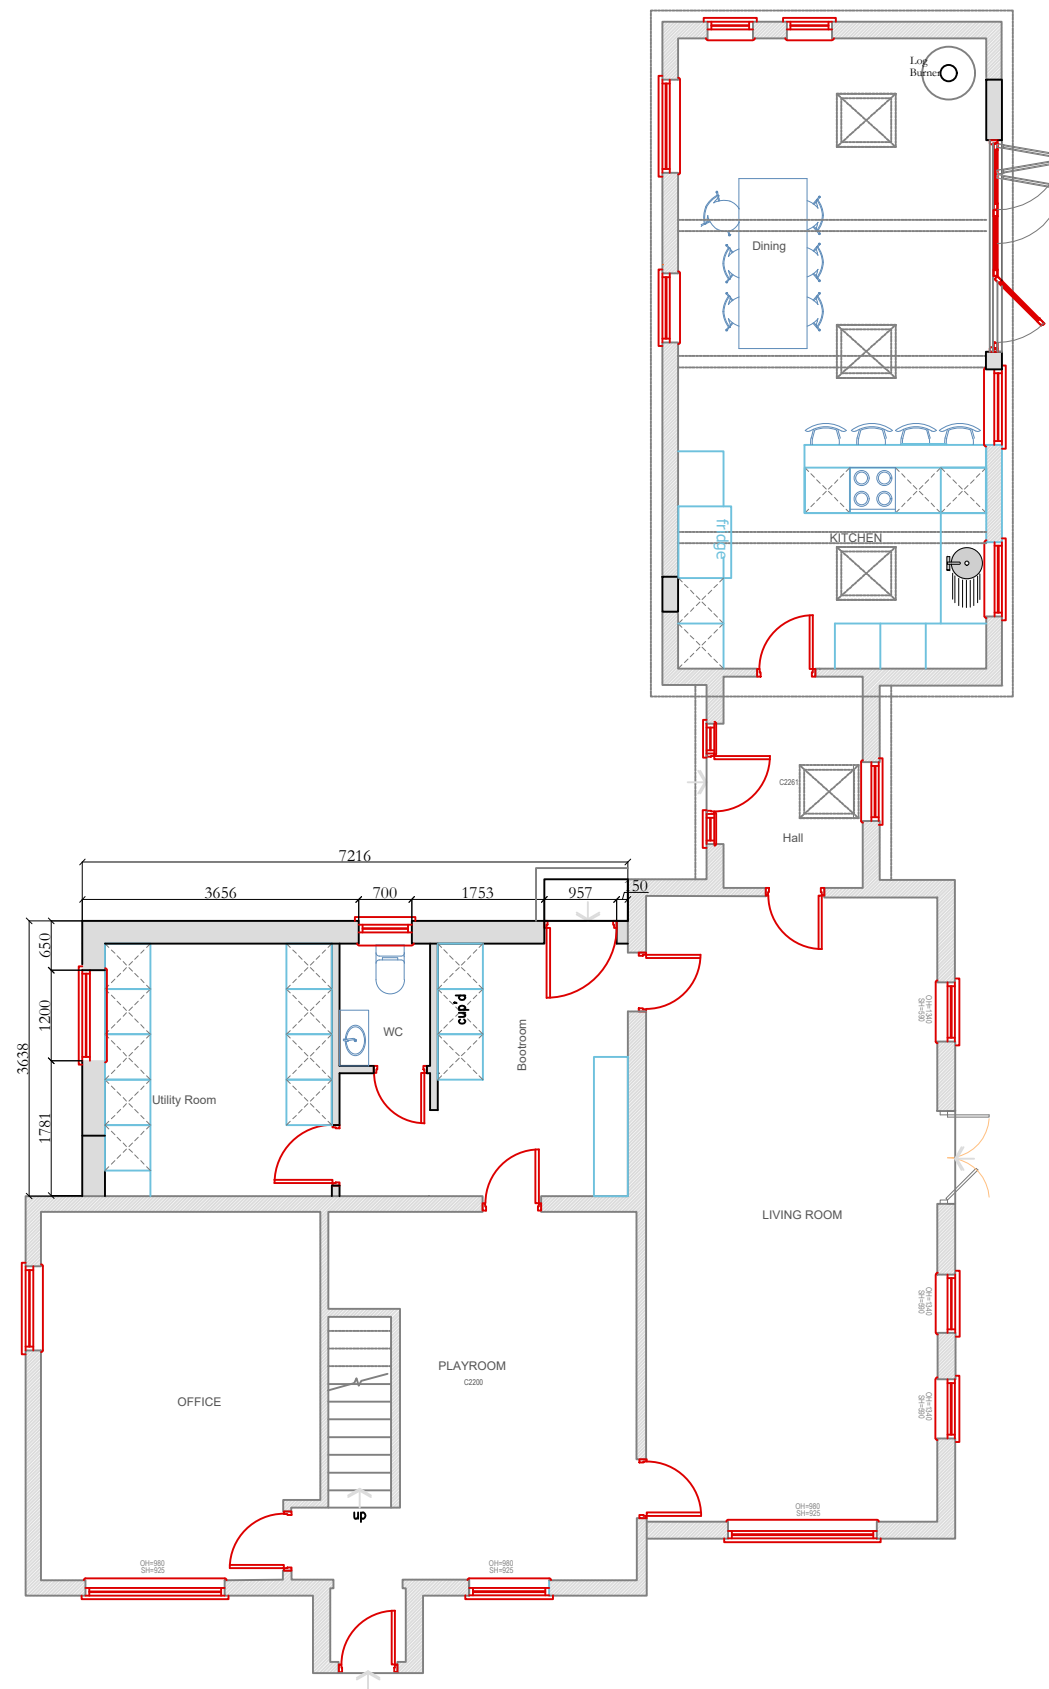


NOTES:
Do not scale off this drawing except for planning purposes.
This drawing is to be read in conjunction with any other relevant to the project, including, where necessary, the structural engineers report.
The builder must check all dimensions on site before any work commences and notify S&S Ltd of any discrepancies.
It is the builders responsibility to liaise with the building control officer on site and notify the customer and S&S Ltd of any changes/additional requirements.
Any site survey undertaken is for the preparation of planning and building regulations only.

Revisions:		
Rev.	Alterations.	Date.

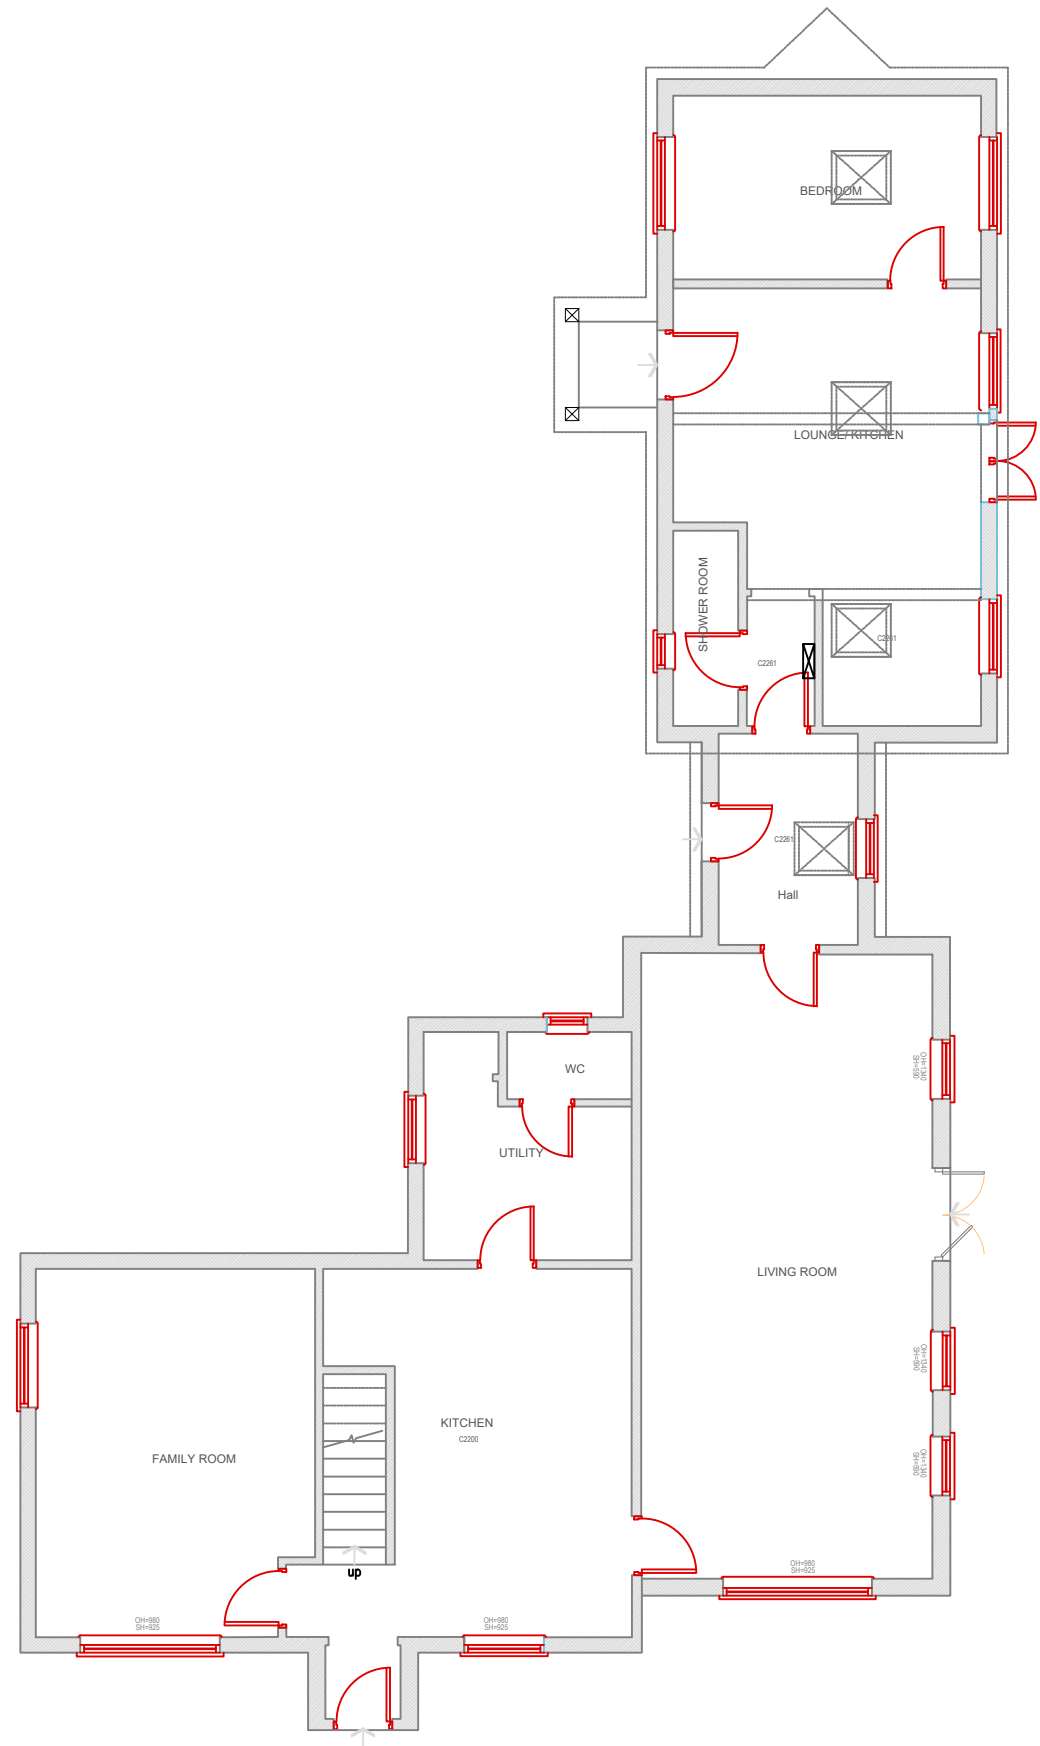

37 Turners Mill Road
Haywards Heath, West Sussex
RH16 1NW

TEL : 07711 422567

Client Mr & Mrs Shapiro
Existing and proposed
Title Ground floor plans
Site Violet cottage,
Sharpthorne, East Grinstead
RH194HY

Drawn by	Date	Project No	Scale
SABRINE	21/03/2025	2501SJ	1:100@A3

Drawing number : 02

Revision : -

Drawing status : ☒ Concept / Design
☒ Planning Permission
☒ Building Control