



TILNIGHURST FARM - MACHINE + FODDER STORE

NORTH ELEVATION (BACK)

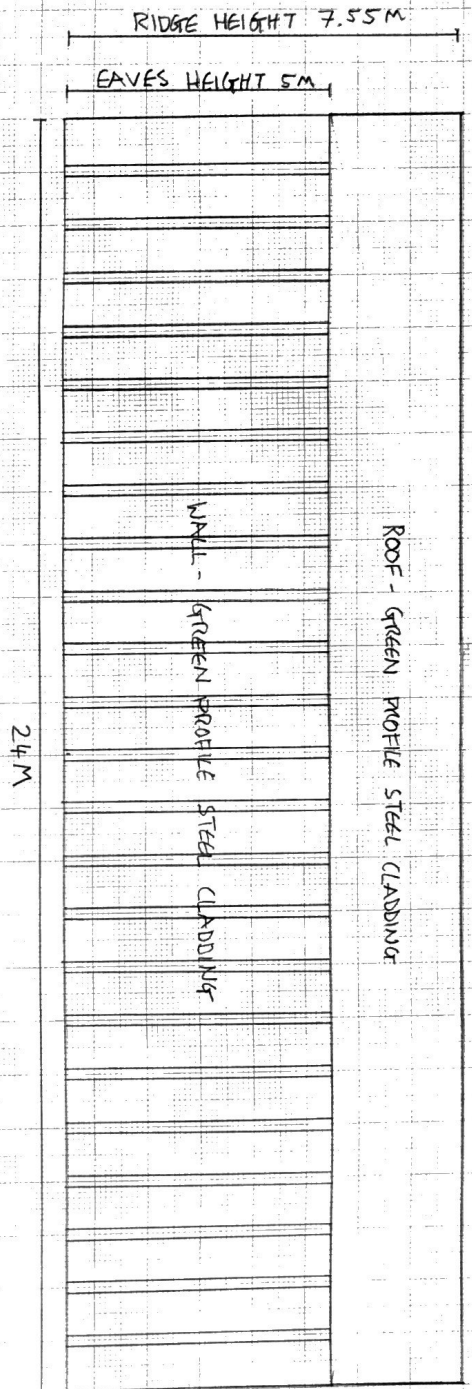

SOUTH ELEVATION (FRONT)

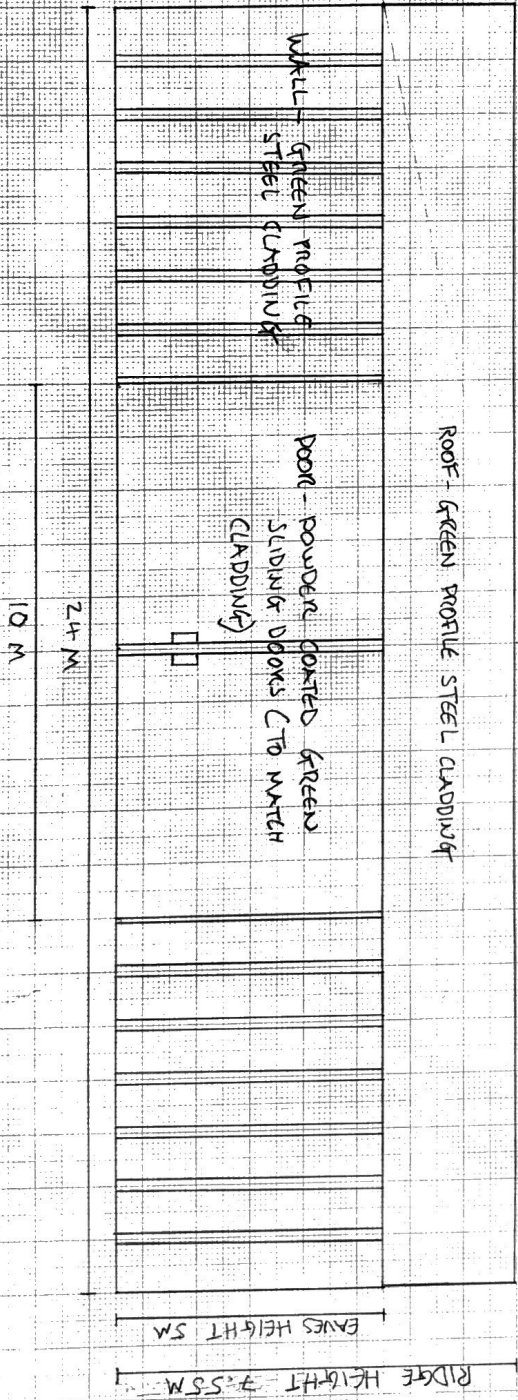

SCALE 1:100 A3

0m 5m 10m