




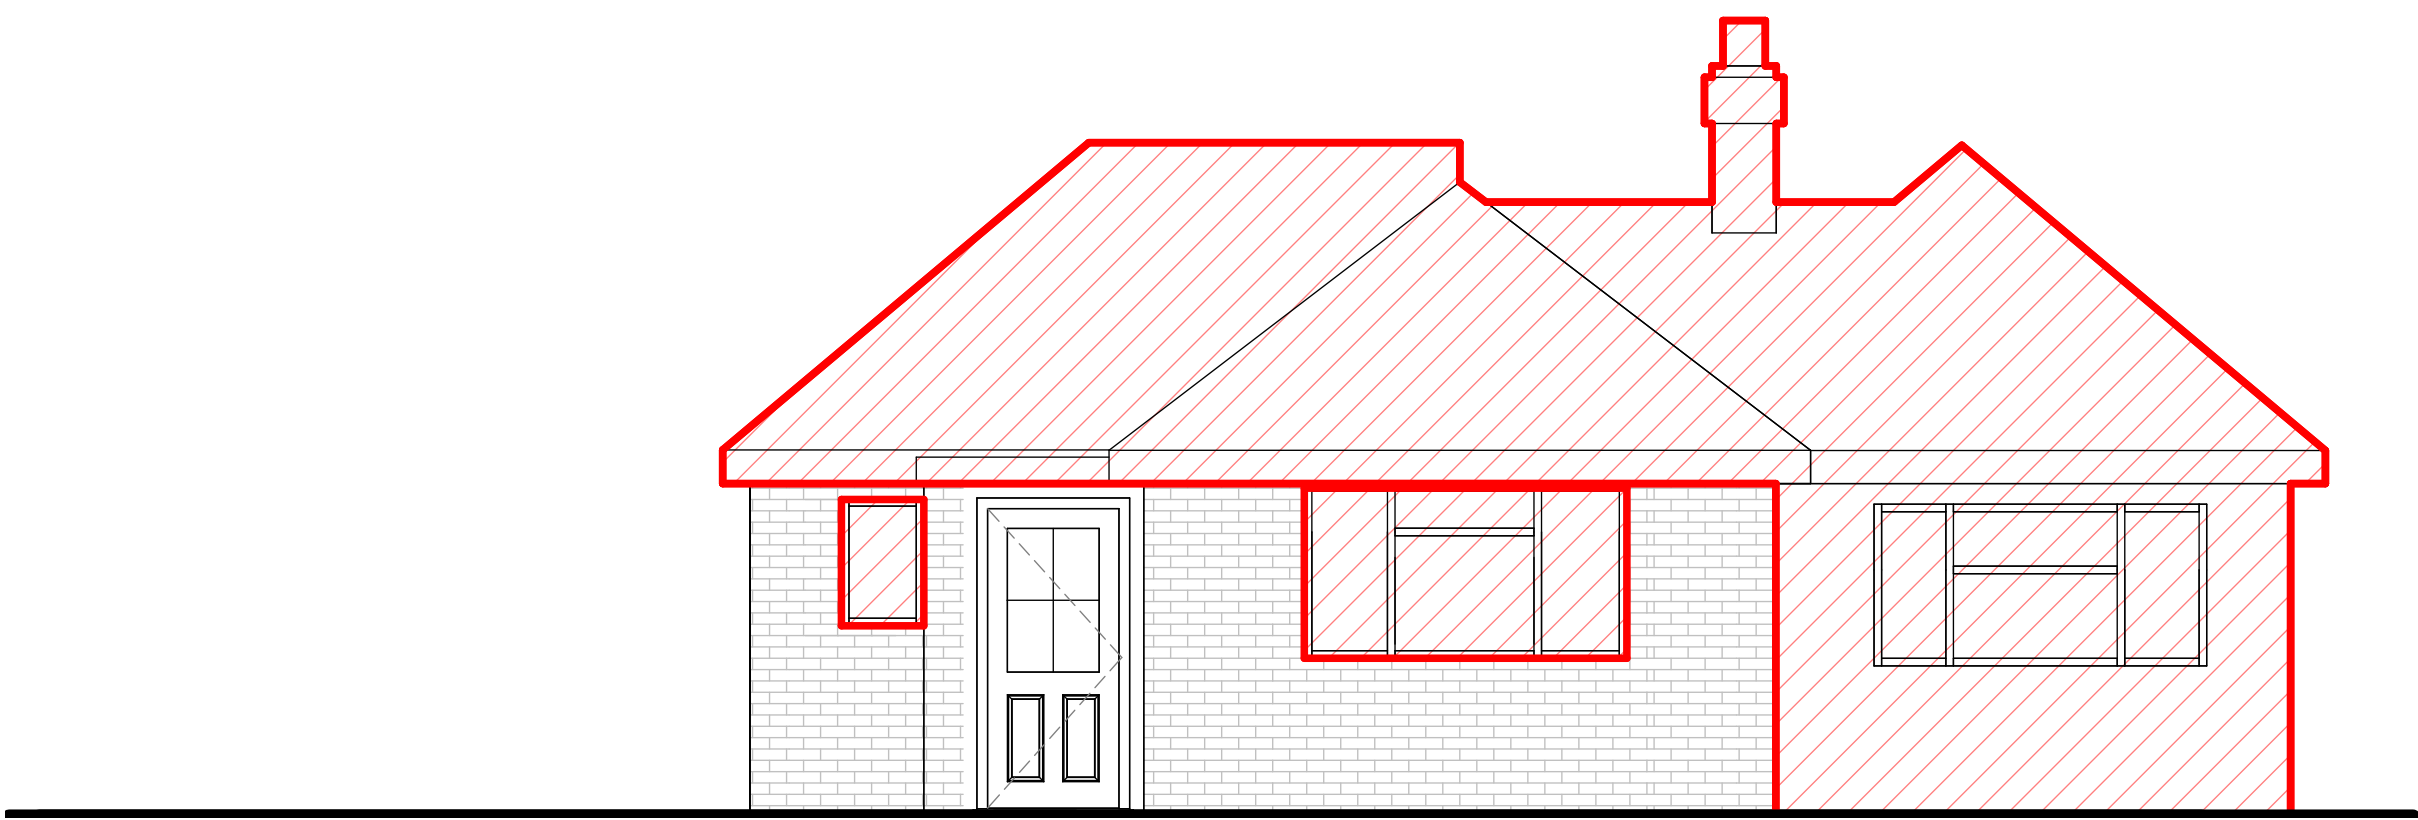


1 East Elevation
1 : 50

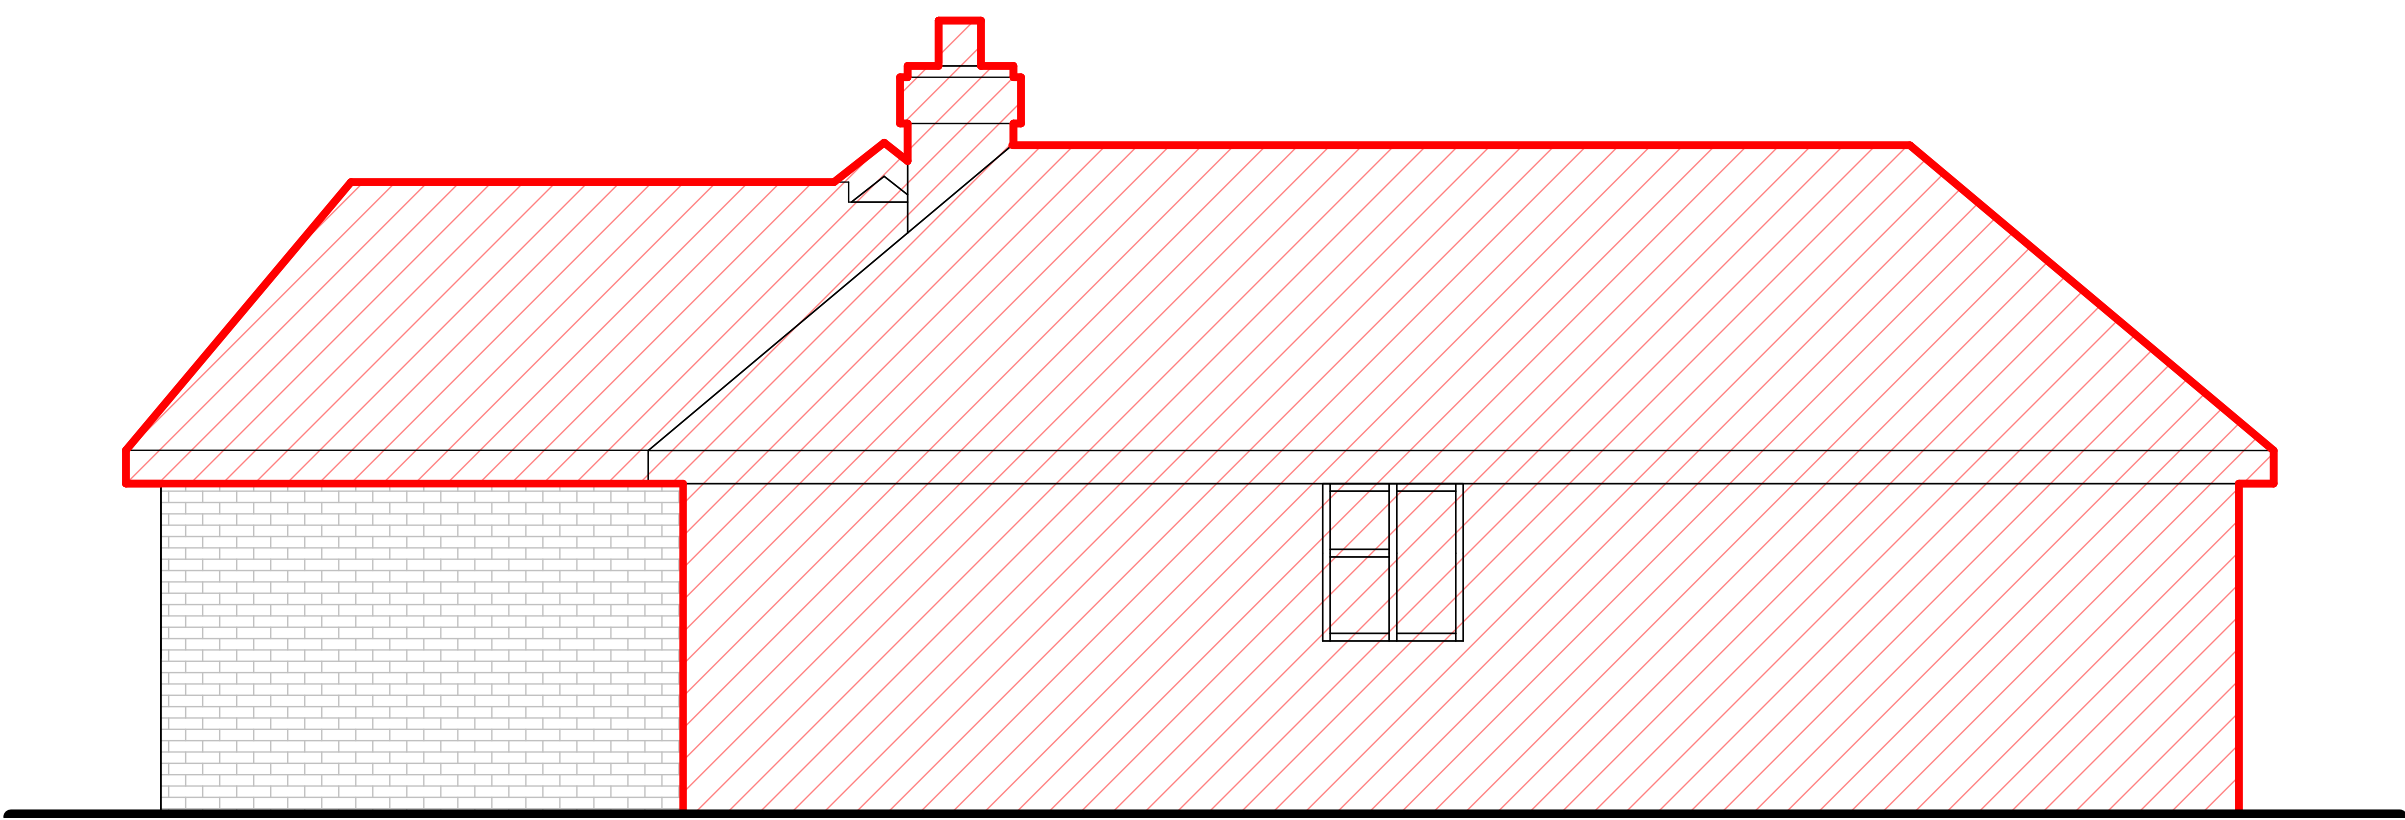

2 North Elevation
1 : 50

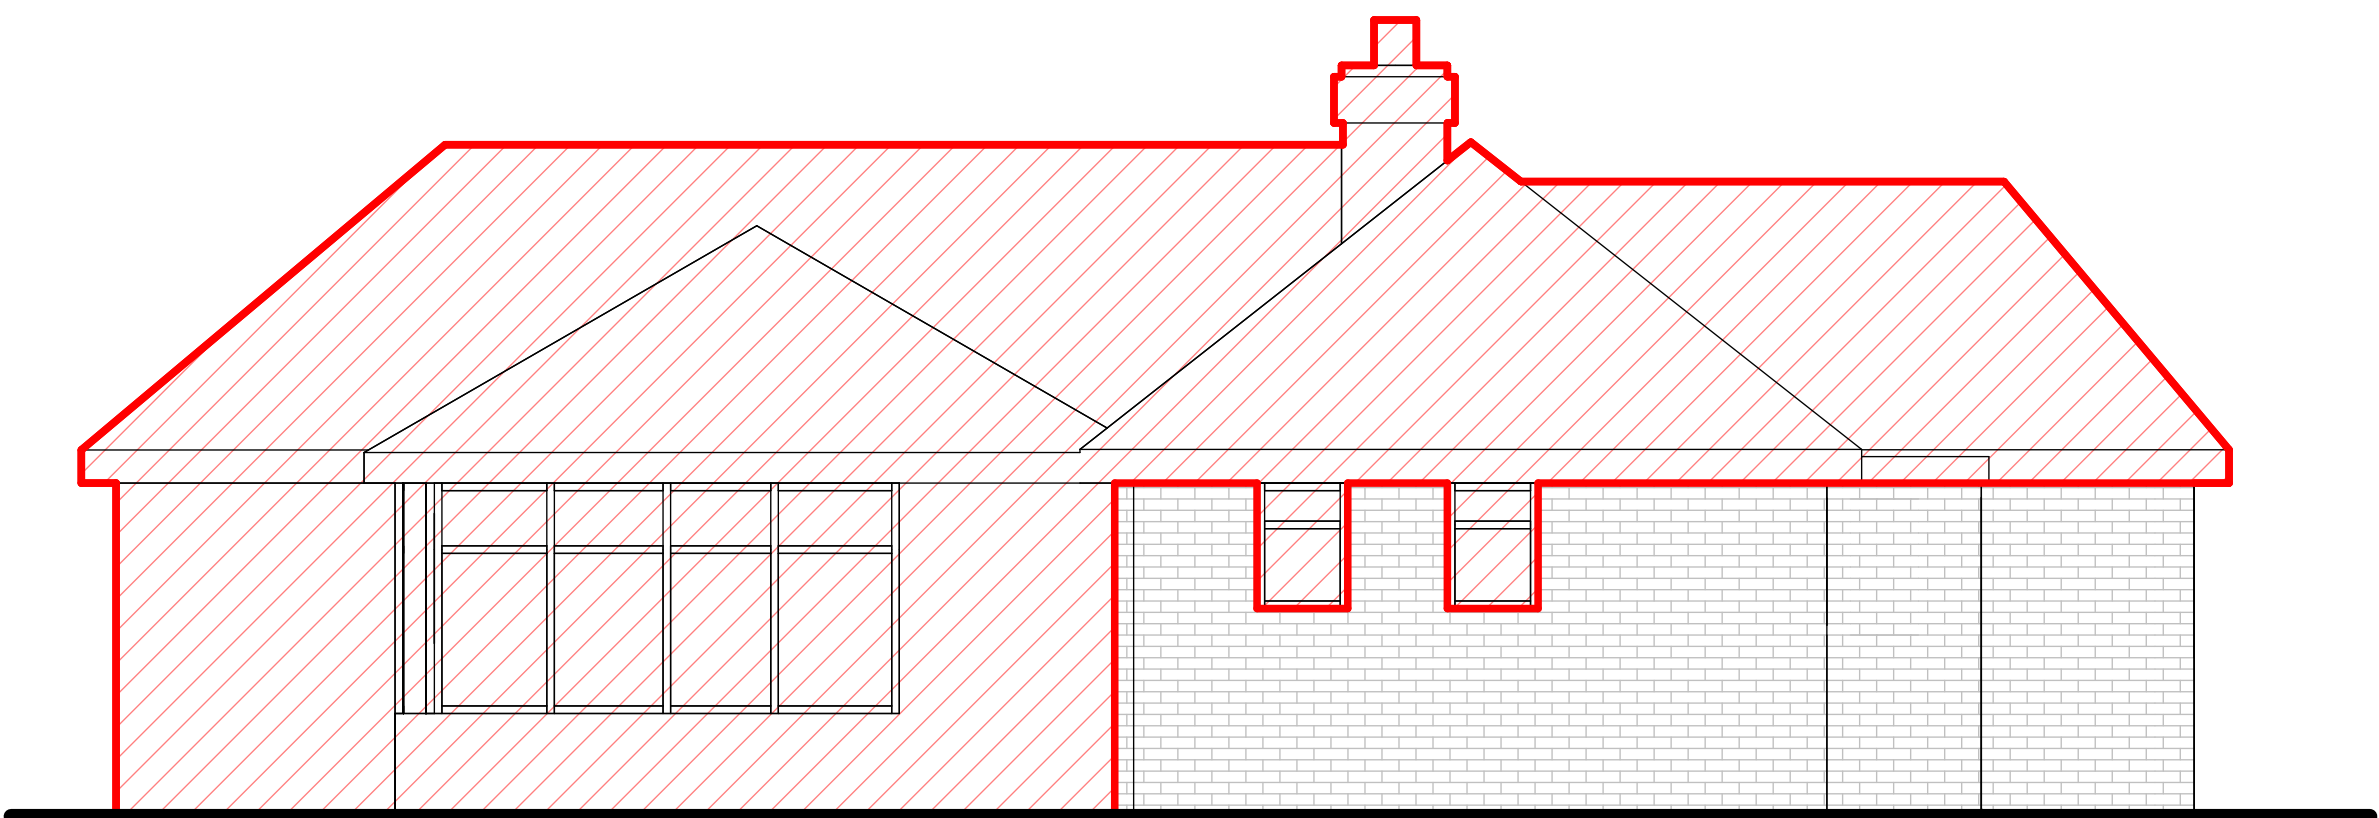

3 South Elevation
1 : 50

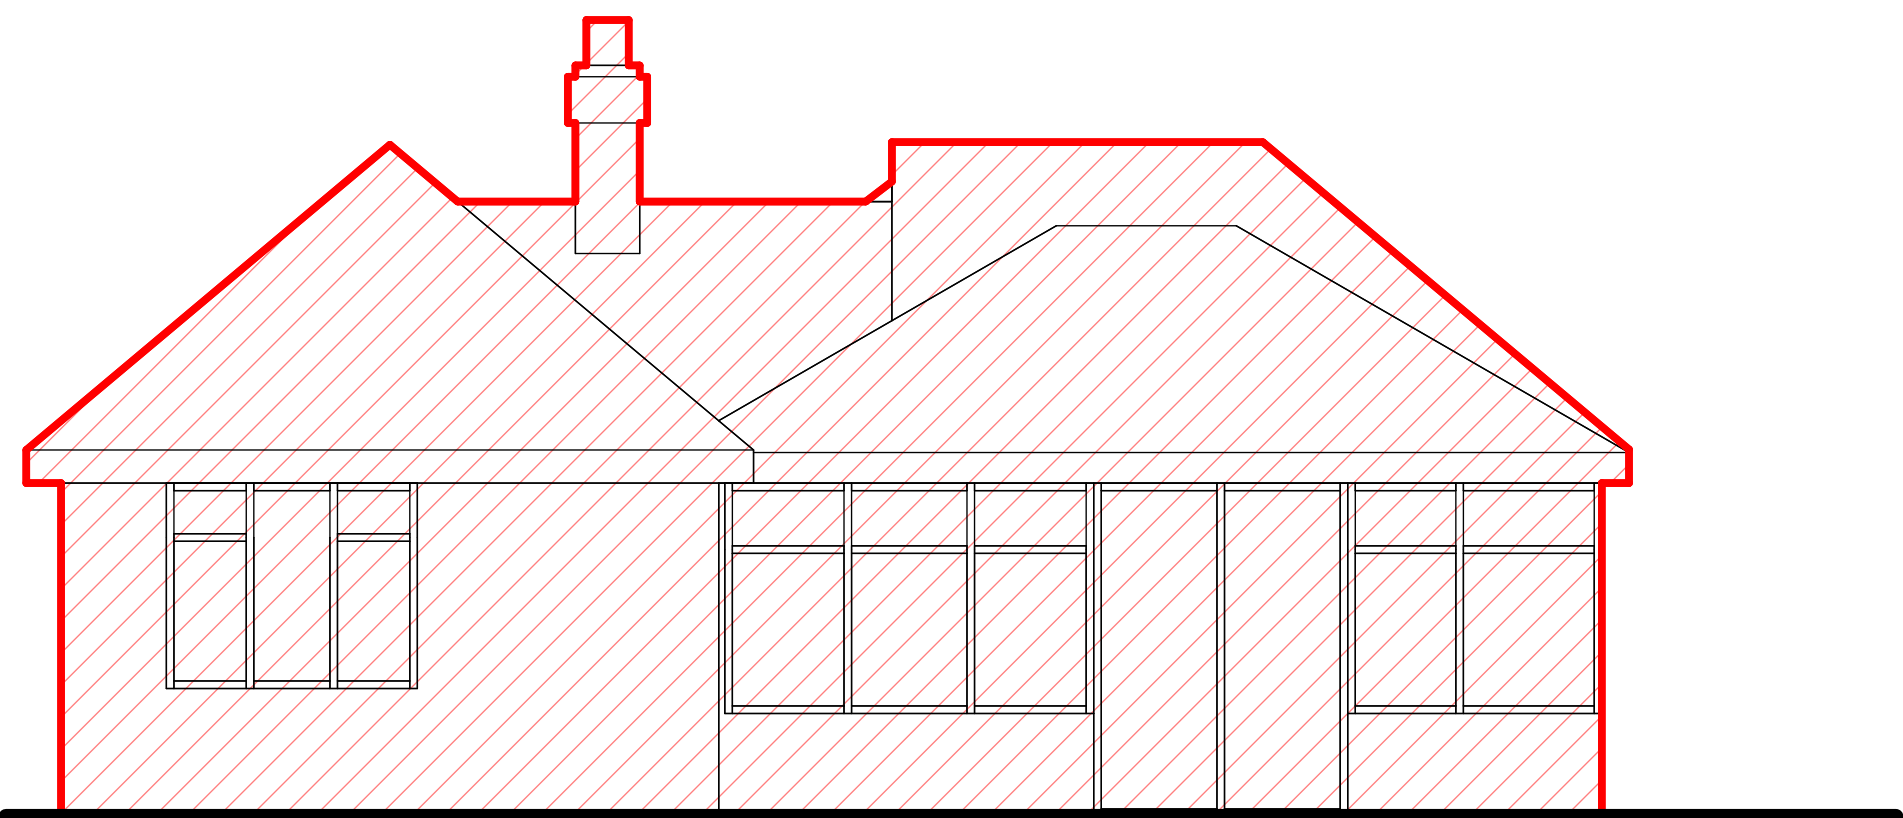

4 West Elevation
1 : 50

REV.	DATE	ISSUE
Robinshaw Conversion Haywards Heath Road Balcombe		
Demolition Elevations		
STATUS	SIZE	REV
Planning	A1	
DRAWING NO. 26501-FLA-ZZ-ZZ-DR-A-006		