



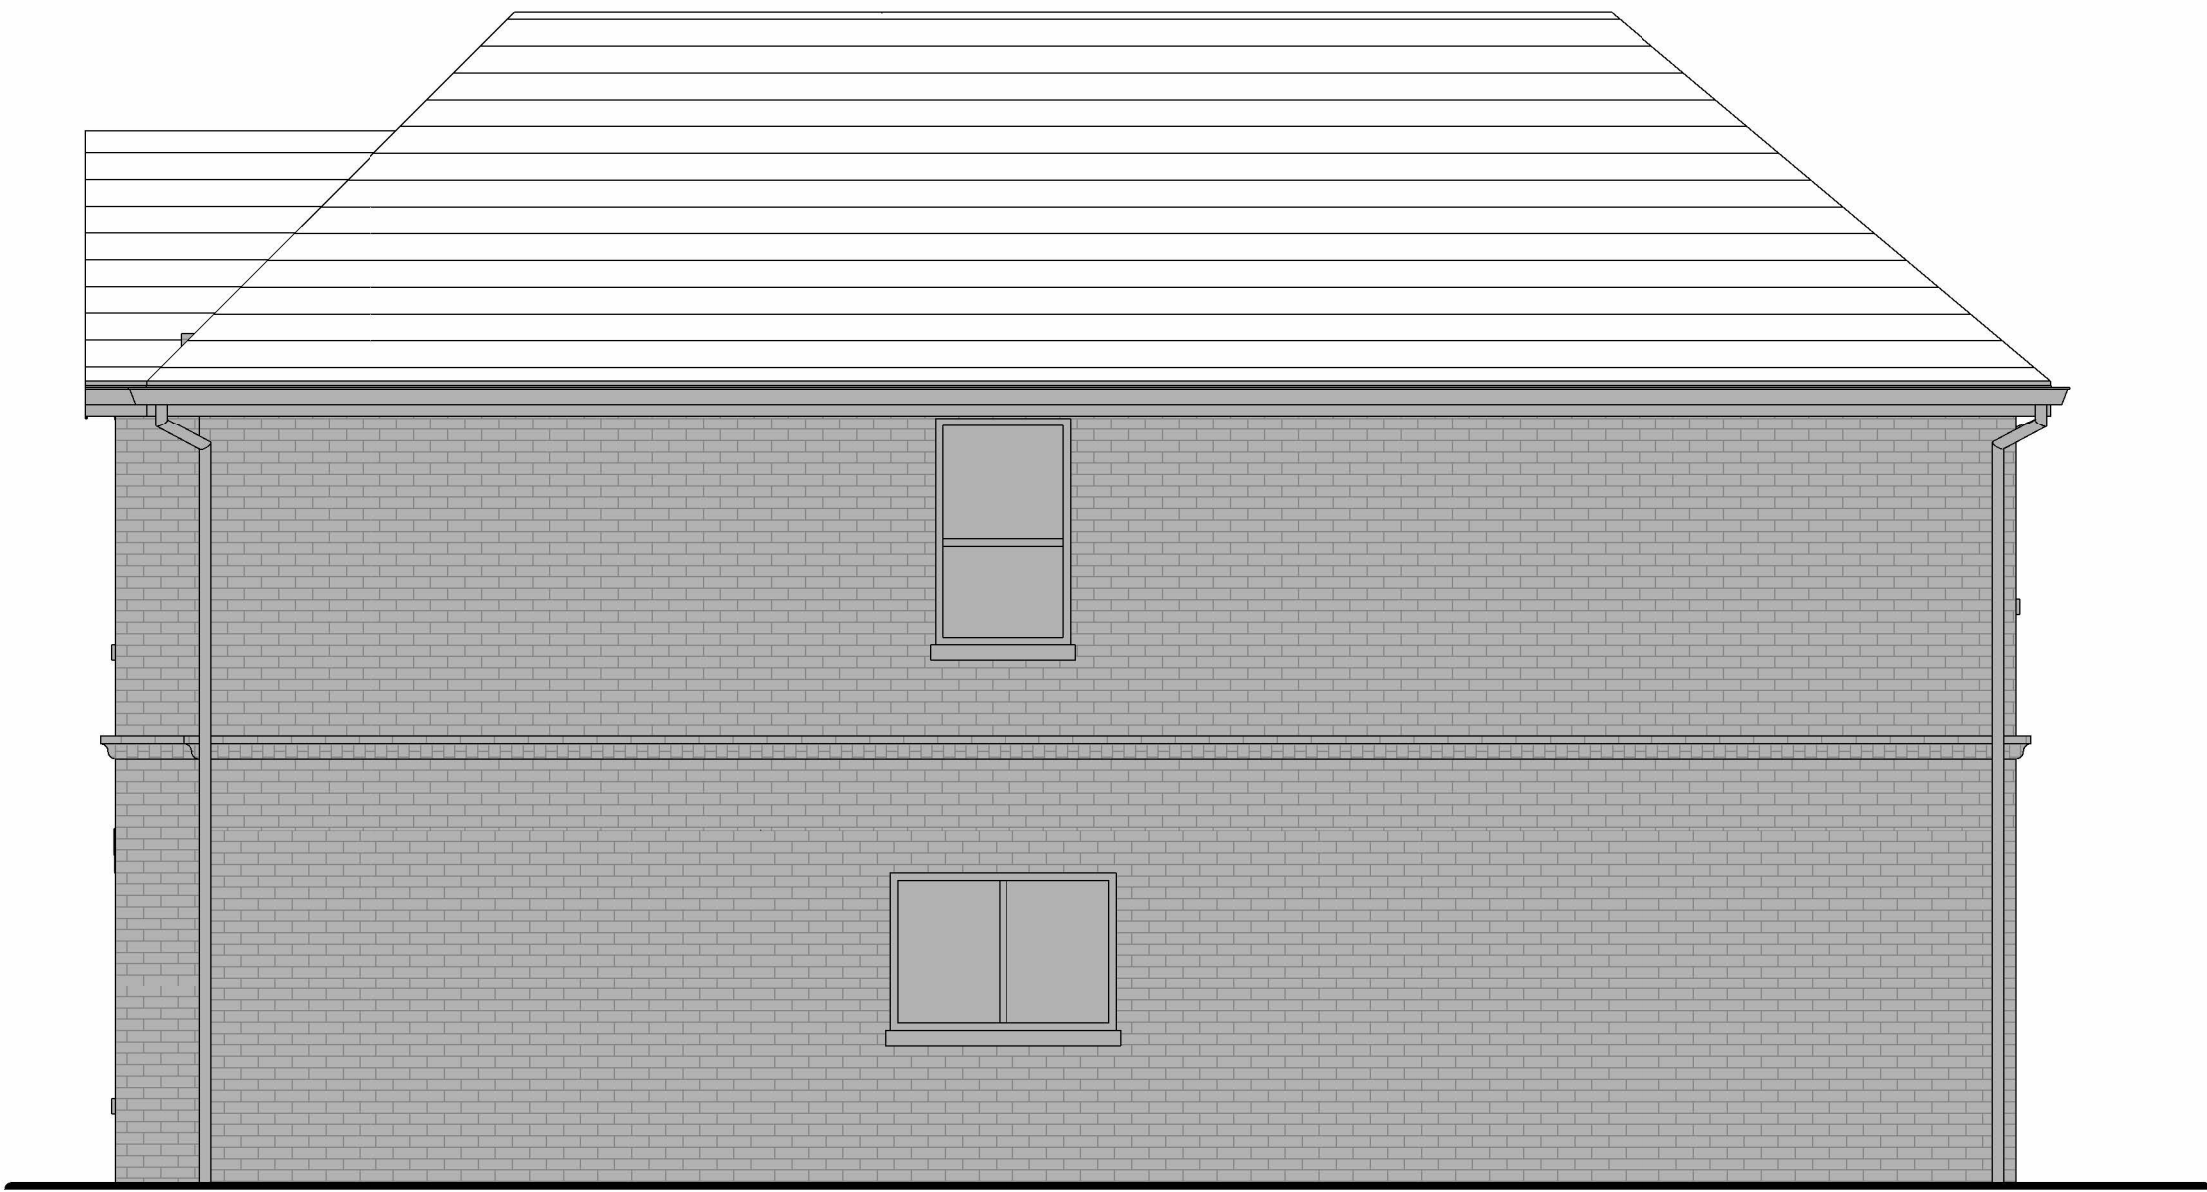


1 East Elevation
1 : 50



2 North Elevation
1 : 50

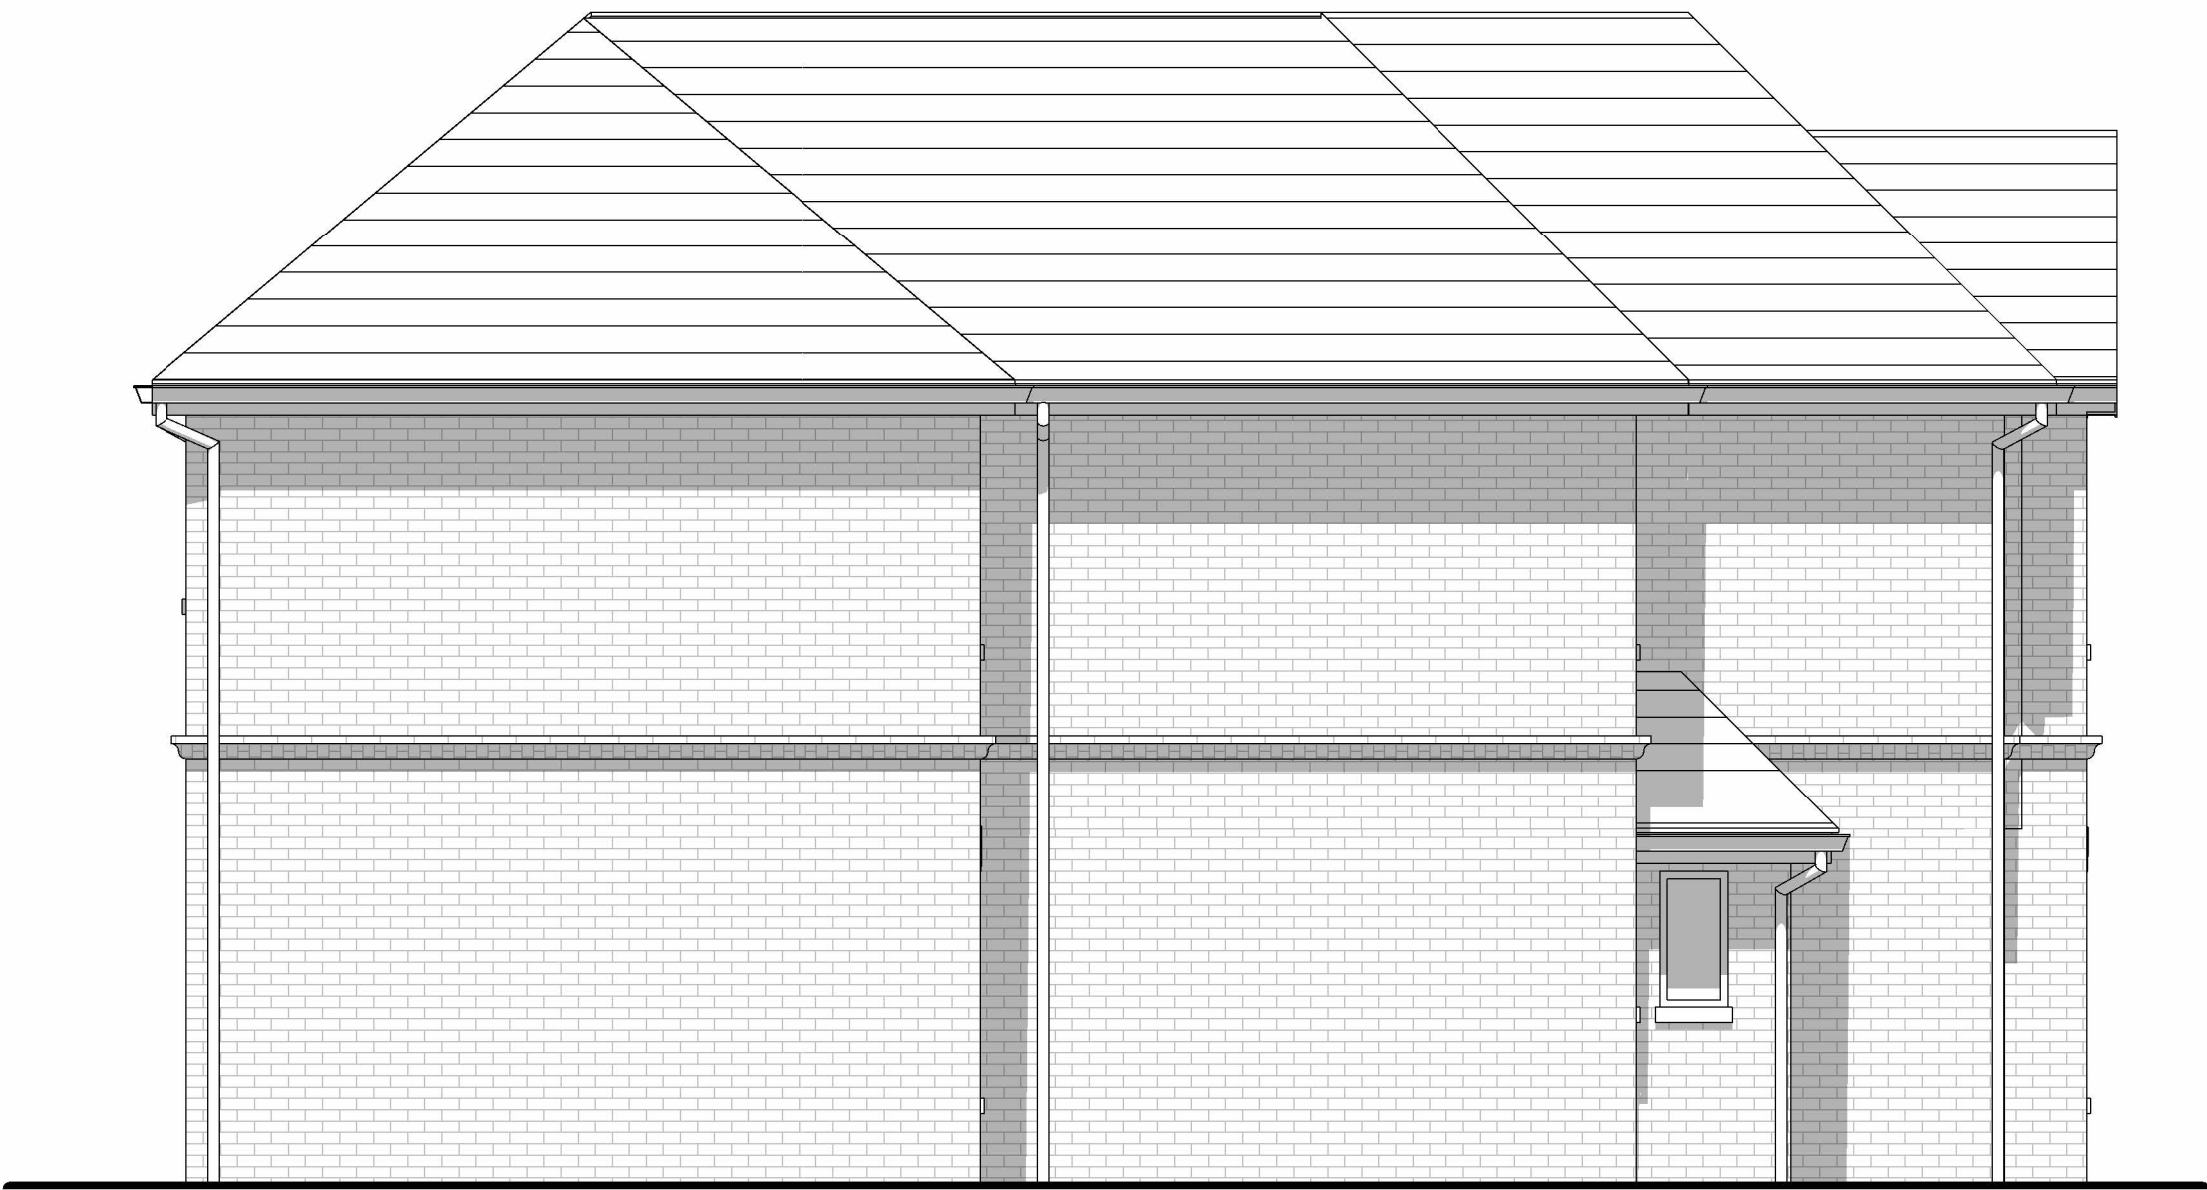

3 South Elevation
1 : 50

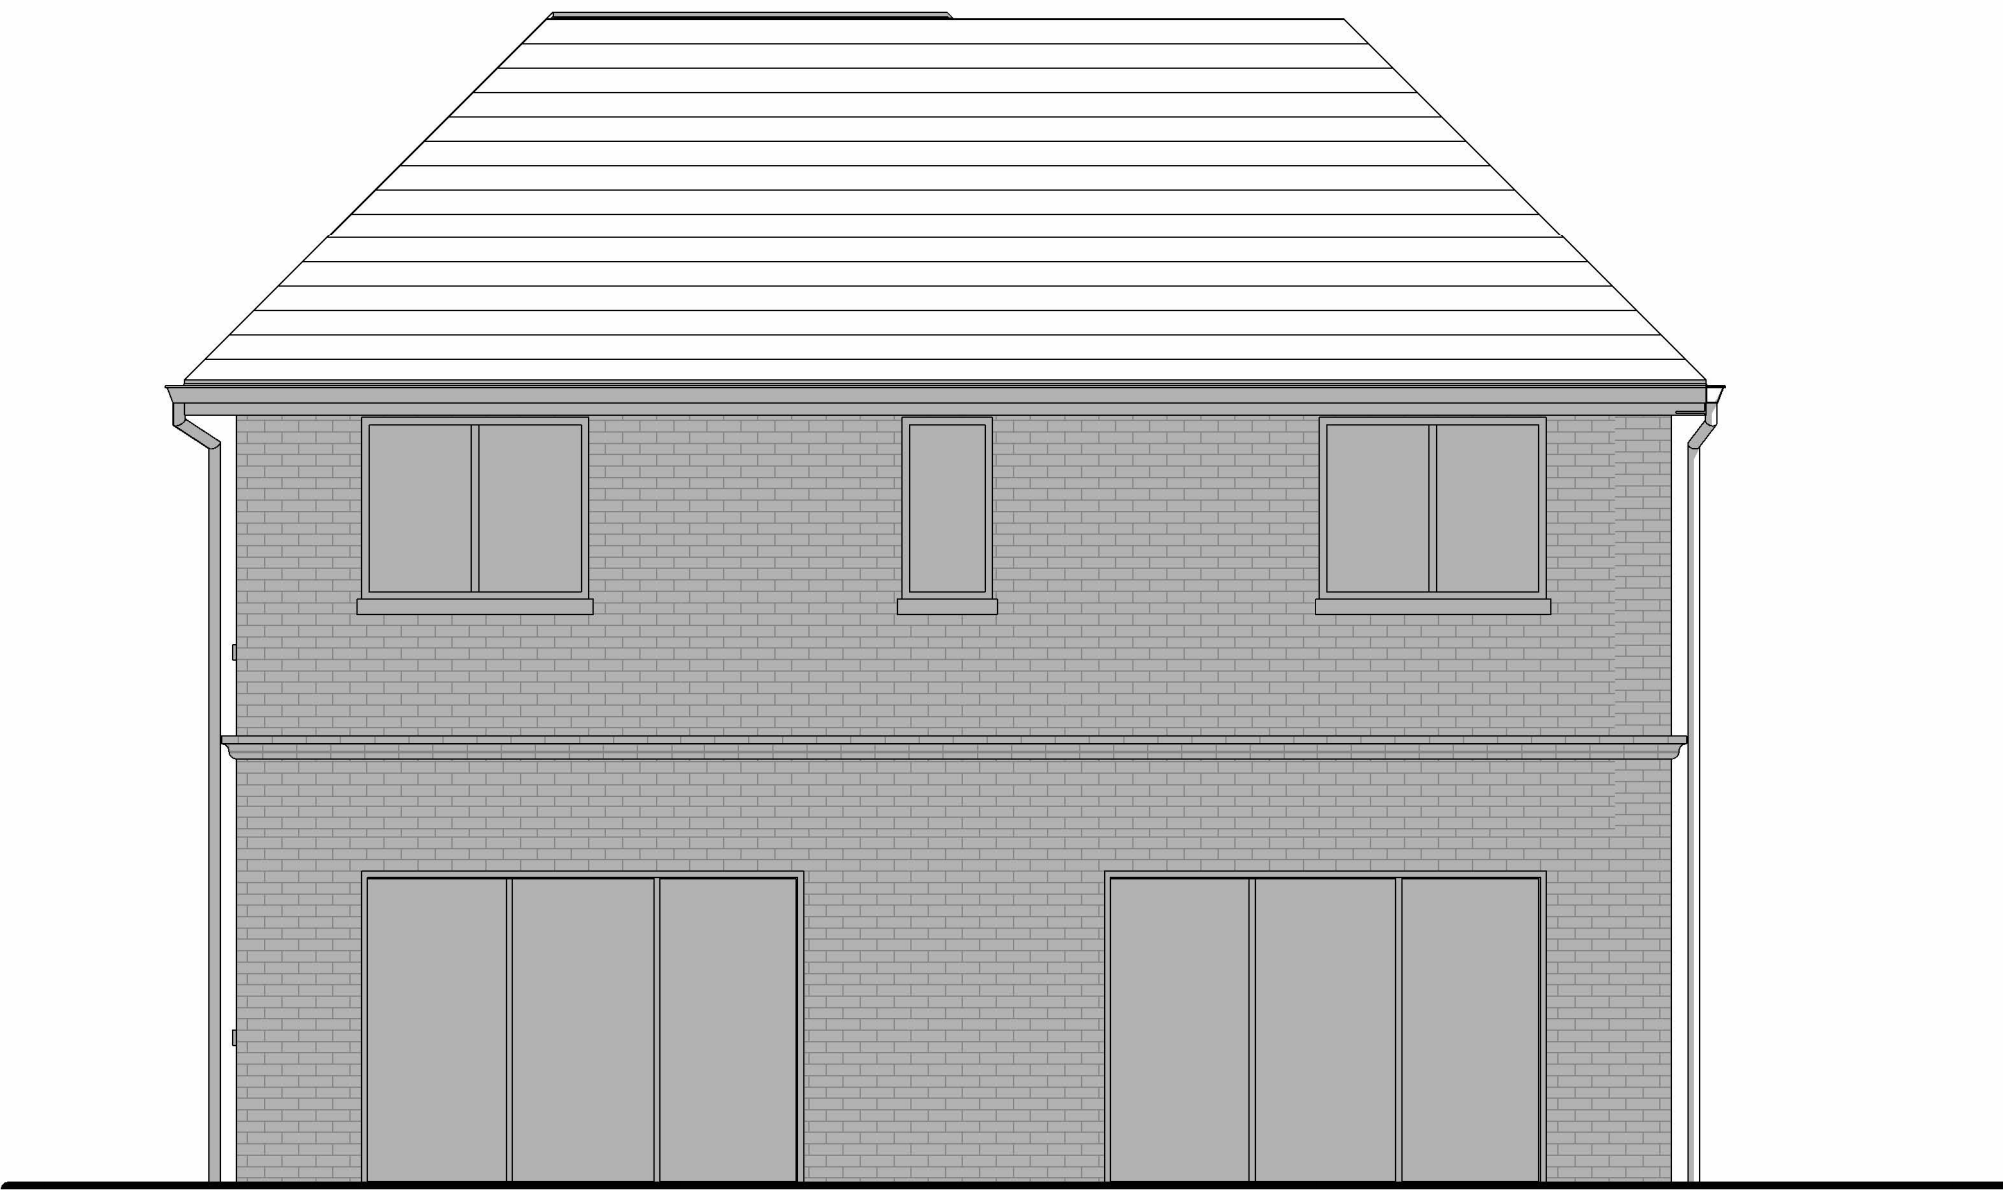

4 West Elevation
1 : 50

REV.	DATE	ISSUE
------	------	-------

Robinshaw Conversion
Haywards Heath Road
Balcombe

Proposed Elevations

STATUS	SIZE	REV
Planning	A1	

DRAWING NO.
26501-FLA-ZZ-ZZ-DR-A-011