




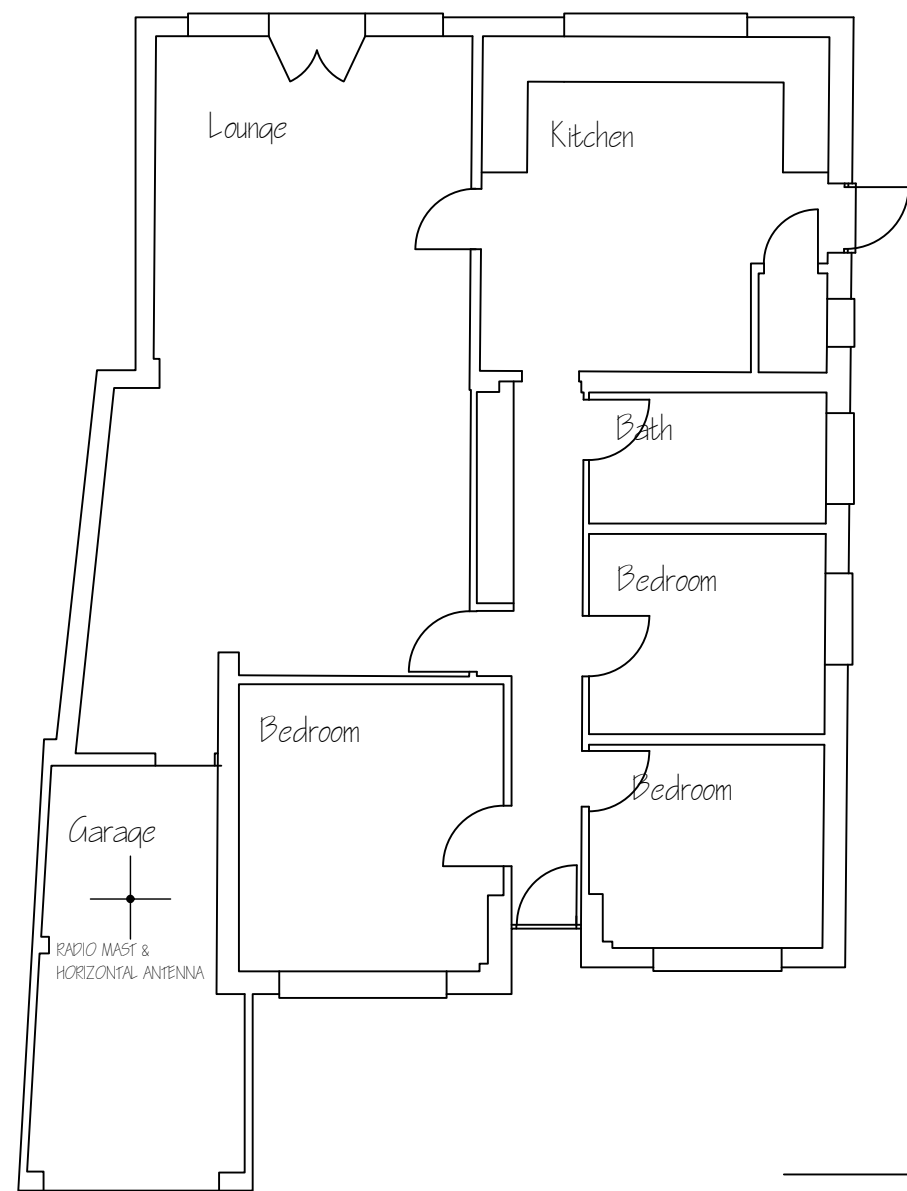

EXISTING LAYOUT

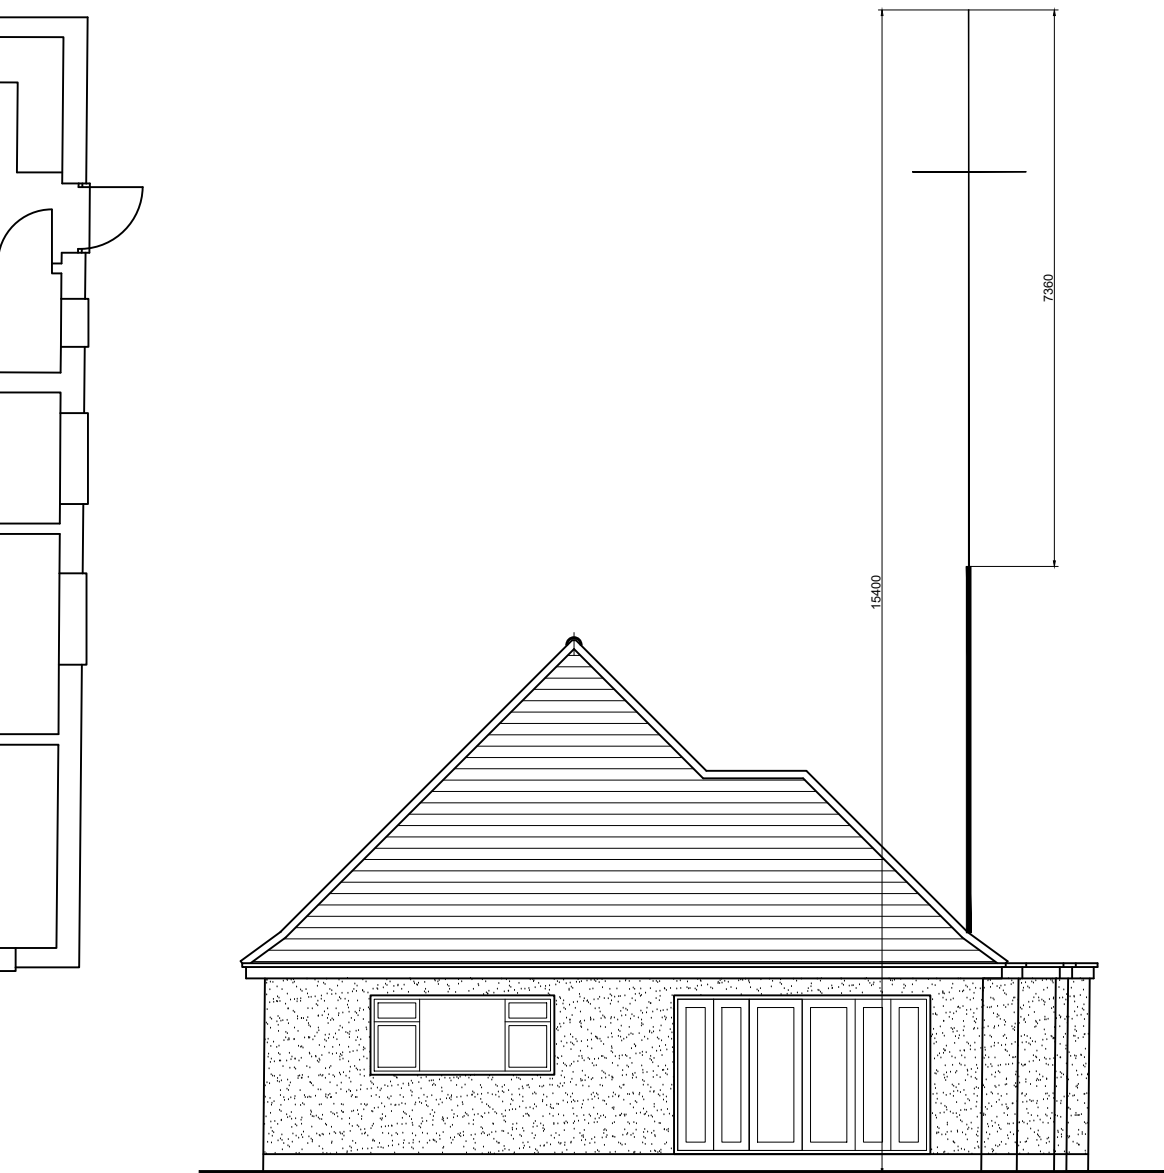

EXISTING REAR ELEVATION

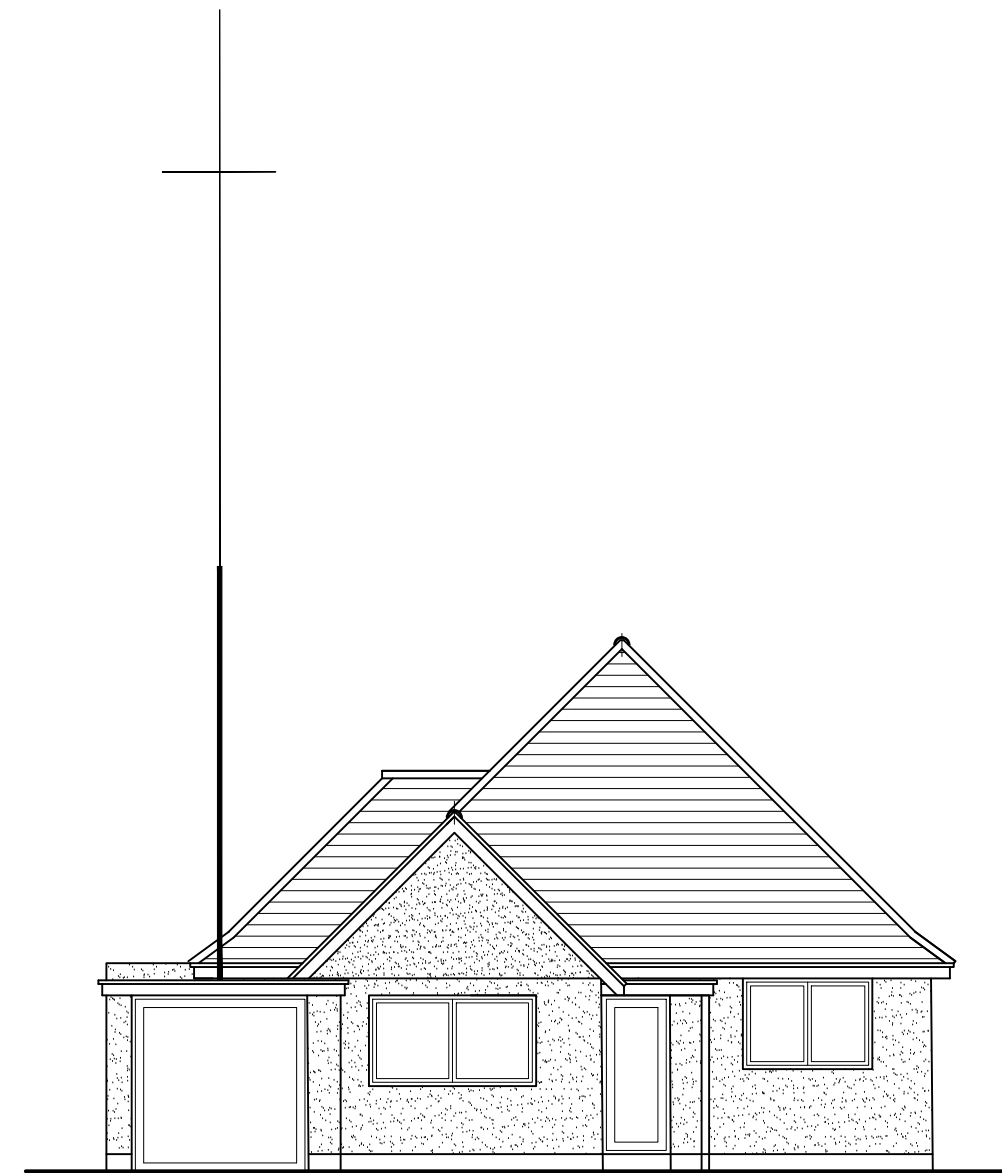

EXISTING FRONT ELEVATION

Project Proposed Replacement Radio Mast The Lynns Turners Hill Road Crawley Down West Sussex RH10 4HA	 Architects & Planning Consultants Clock Tower House, Lewes Road Lindfield, West Sussex. RH16 2LH Telephone 01444 - 484711			
Drawing Existing Layout, Front & Rear Elevations	Client Mr D Southam			
	Drawing no. 0726.M501	date May 26 revisions	scale 1:100 C	drawn ARM