
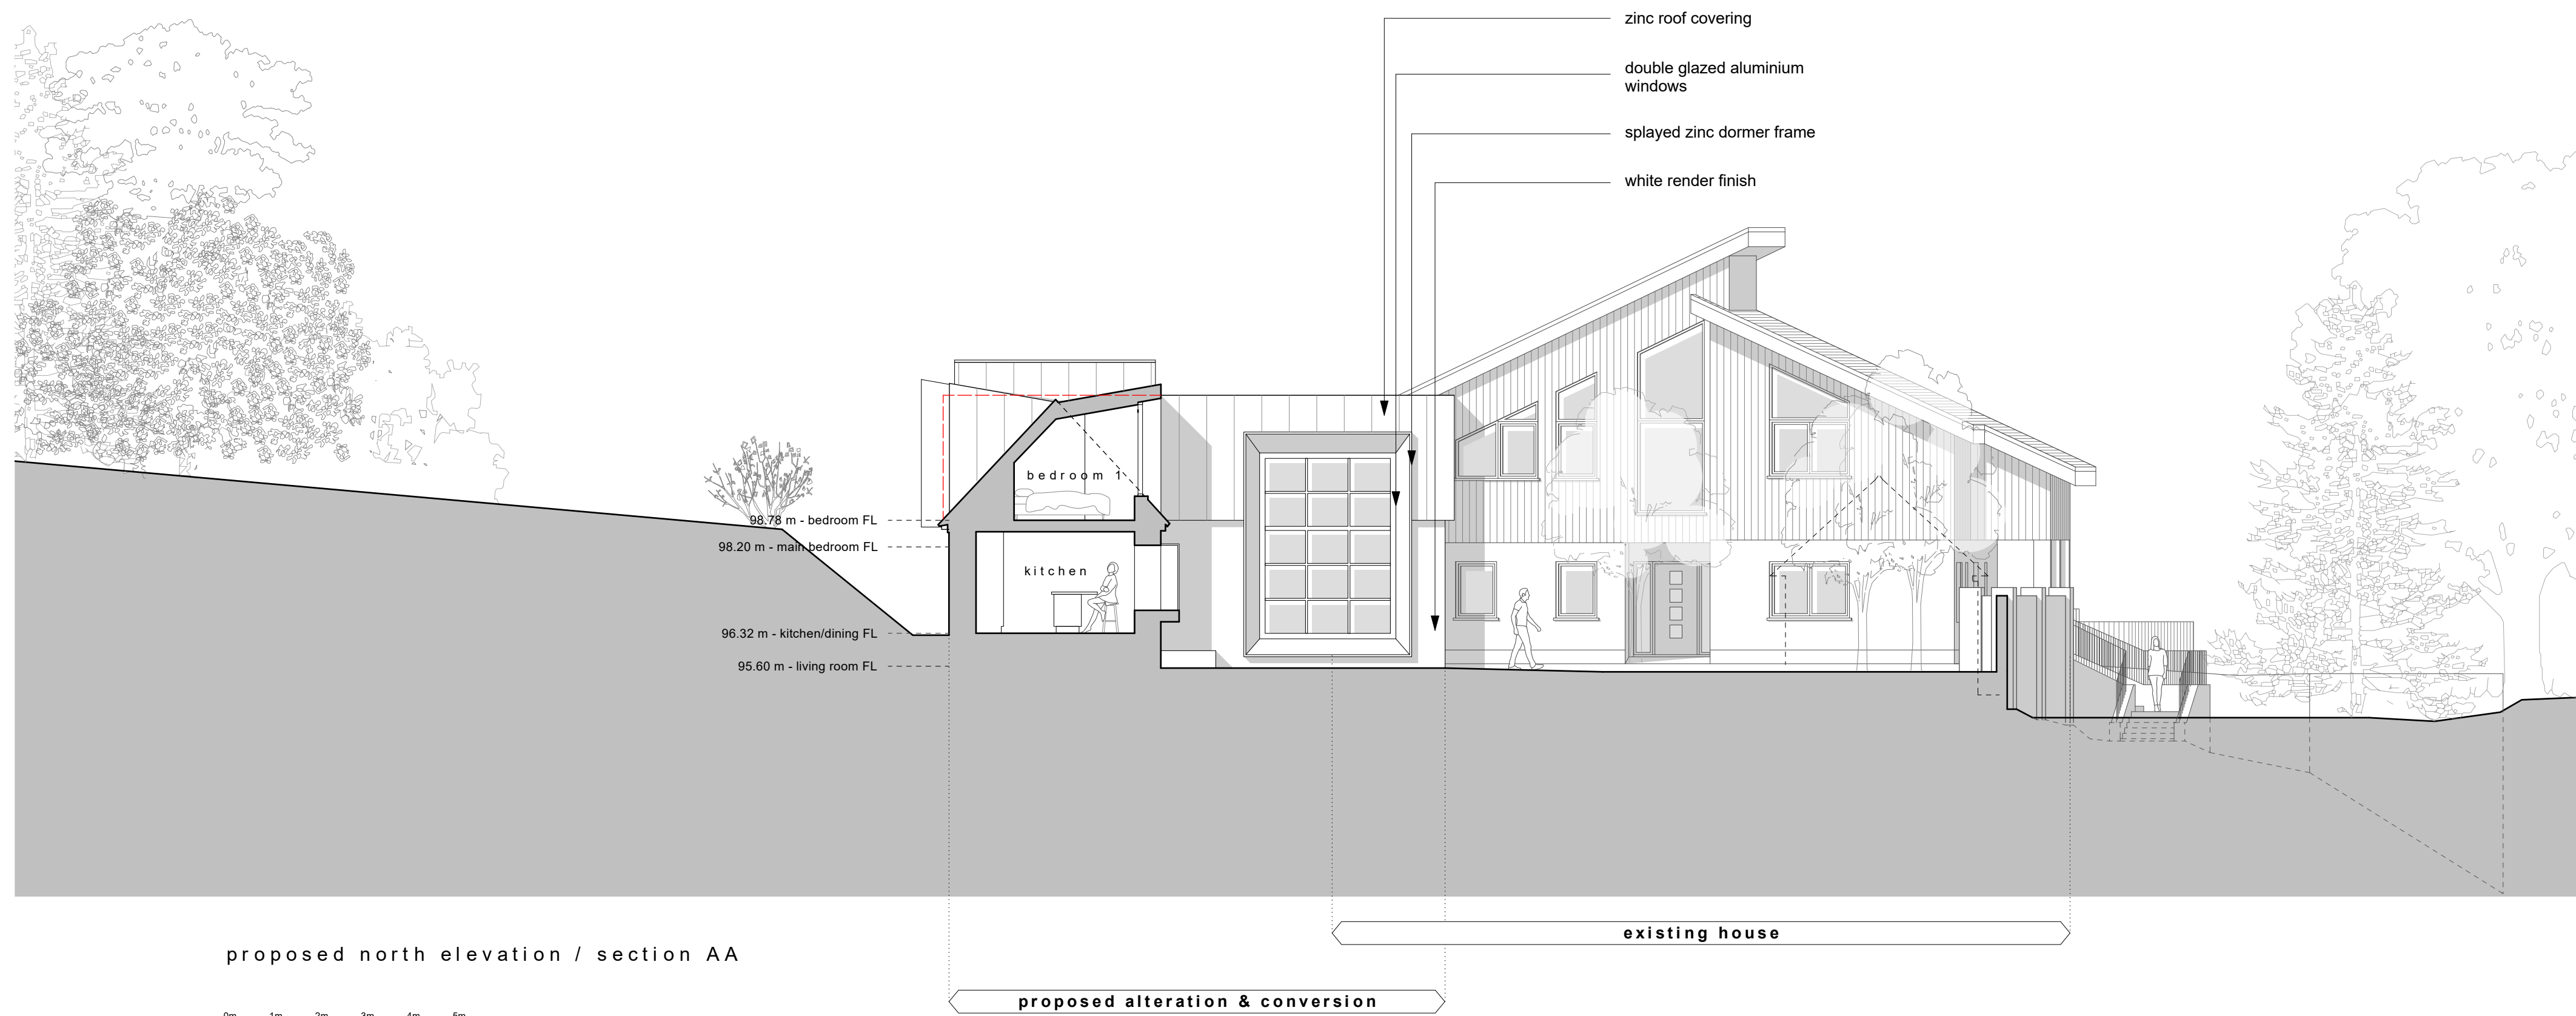


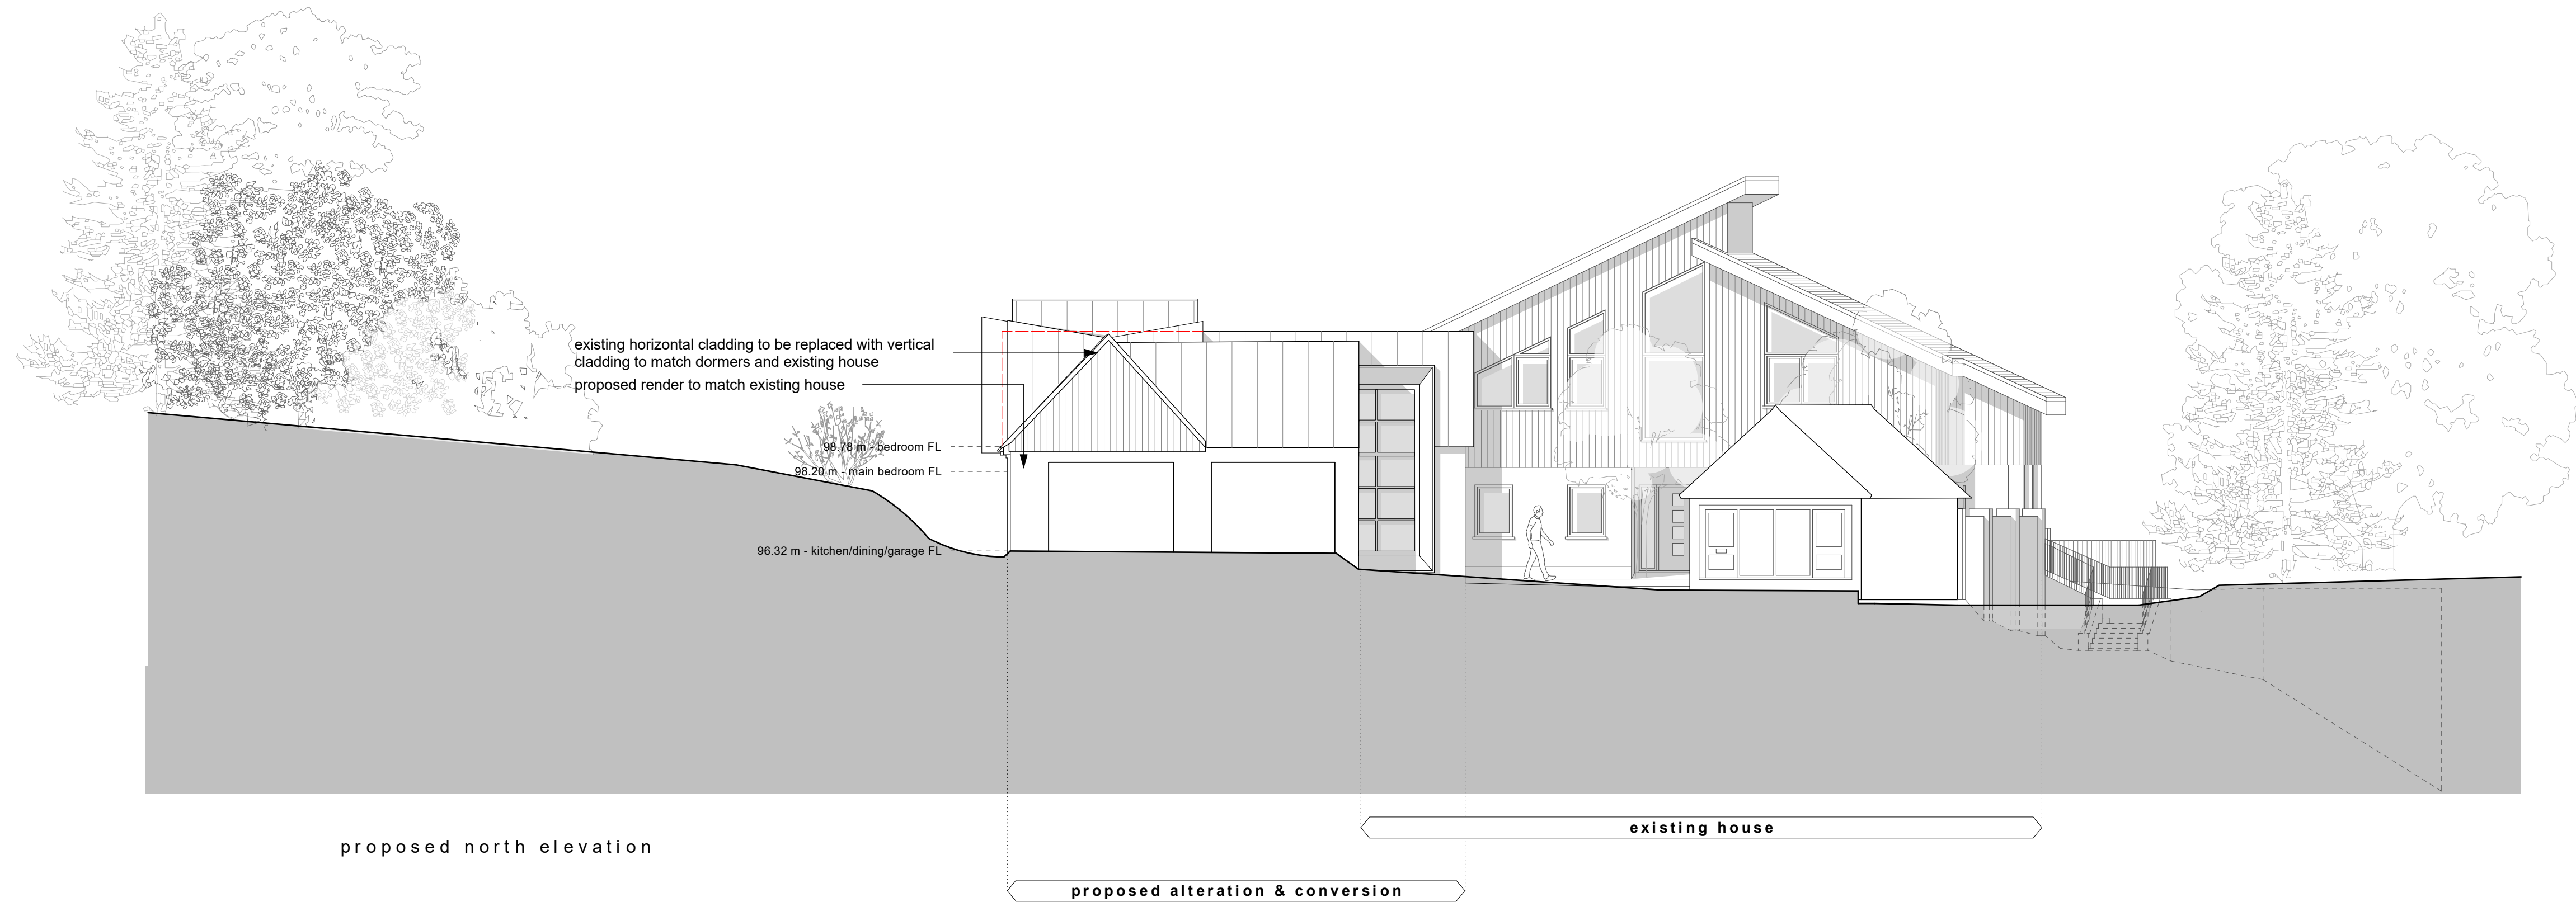

BASED ON INFORMATION PROVIDED BY OTHERS

Hurley Farm
Turners Hill Road
East Grinstead
RH19 4LB

Proposed North and
South Elevations

Scale 1:100 @ A1
Date April 2025

2180.2.11

turner &
hoskins
architects
First Floor Office
1A Station Road
Edenbridge TN8 5HP
t. 01732866064
www.turnerandhoskins.co.uk