



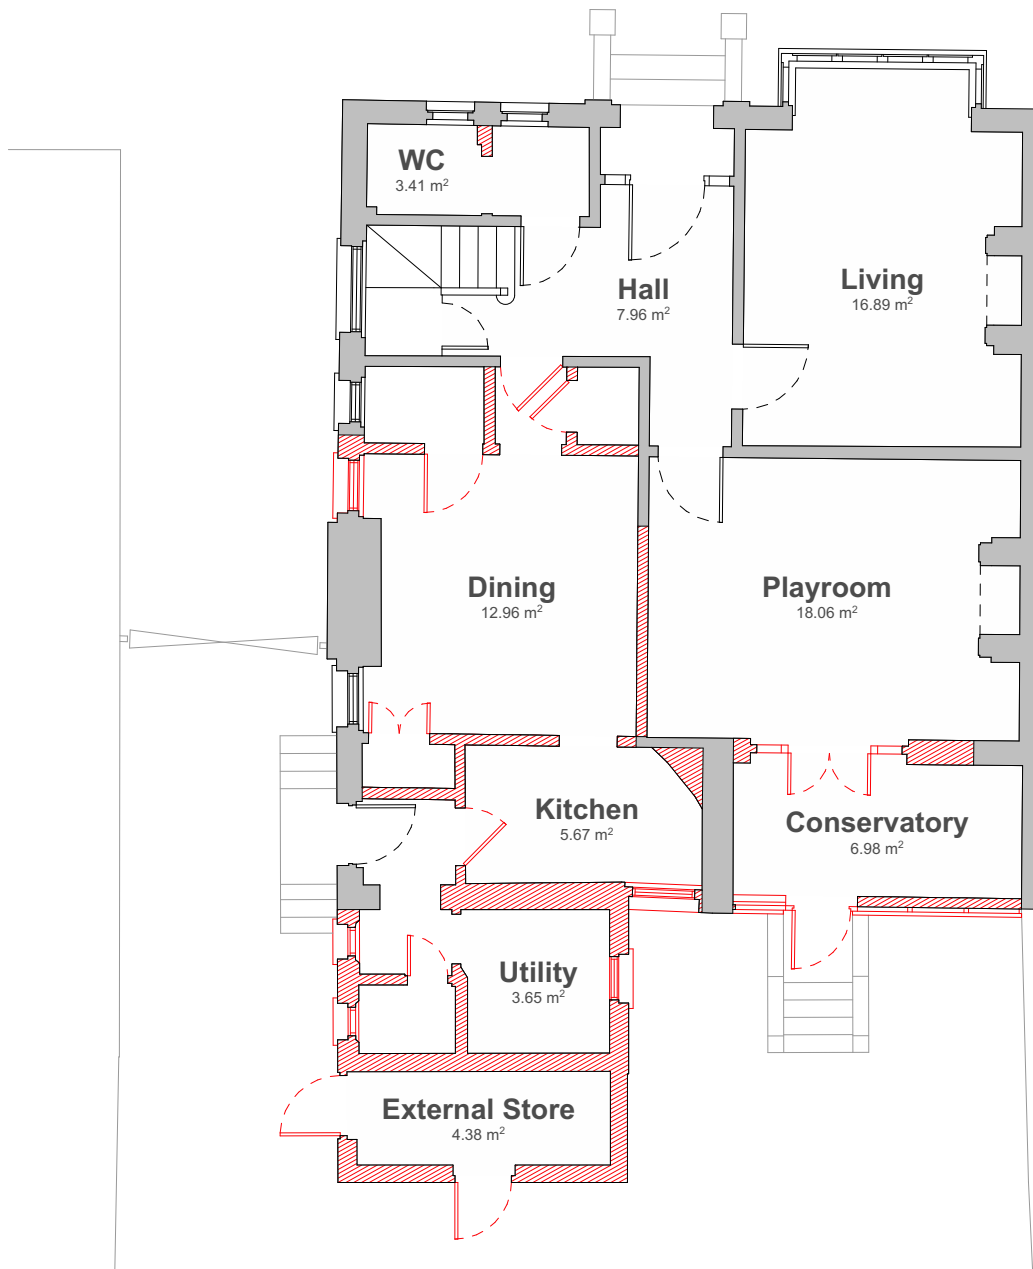

**Existing Ground Floor Plan**  
Scale 1:100 @A3

| Floor Level  | Area (m2)       |
|--------------|-----------------|
| Ground Floor | 98.99           |
|              | <b>98.99 m²</b> |

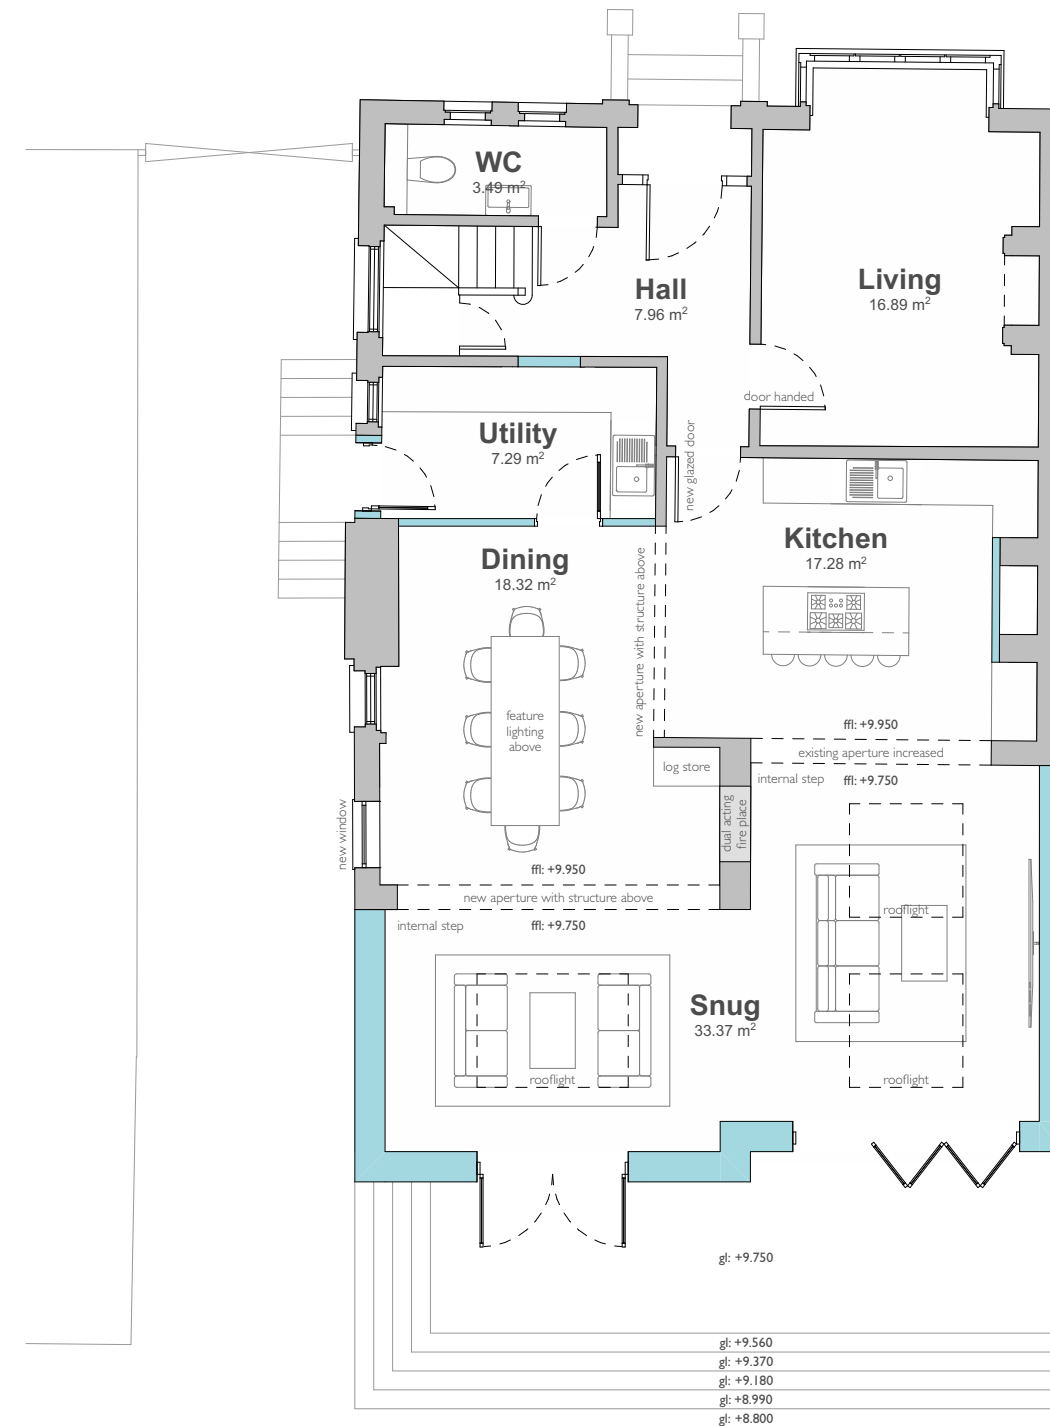

**Proposed Ground Floor Plan**  
Scale 1:100 @A3

| Floor Level  | Area (m2)        |
|--------------|------------------|
| Ground Floor | 114.23           |
|              | <b>114.23 m²</b> |



**Client:** Mr And Mrs Kiernan  
**Project:** 7 Park Road, Burgess Hill, West Sussex, RH15 8EU  
**Drawing Title:** Existing and Proposed Floor Plans  
**Drawing No:** 25.07\_PL\_100  
**Revision:** B  
**Date:** August 2025  
**Status:** PLANNING  
**Scale:** 1:100 @A3

Sheridan House  
 112 - 116 Western Road  
 Hove, BN3 1DD  
 01273 980820  
 brighton@pmr-architecture.co.uk  
 www.pmr-architecture.co.uk

