




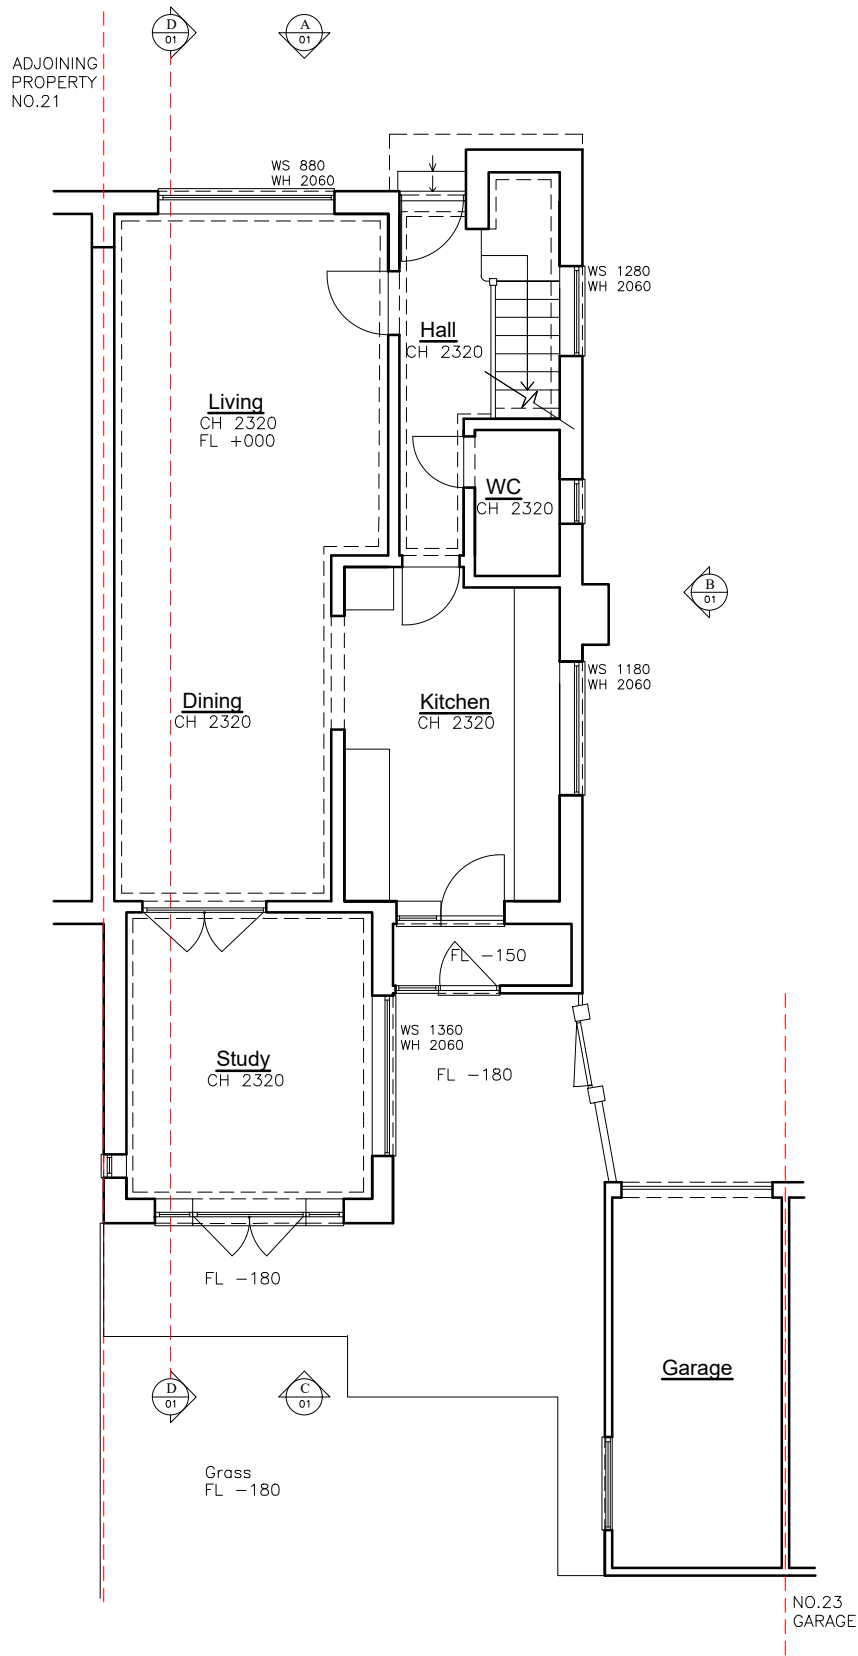

Existing Ground Floor Plan

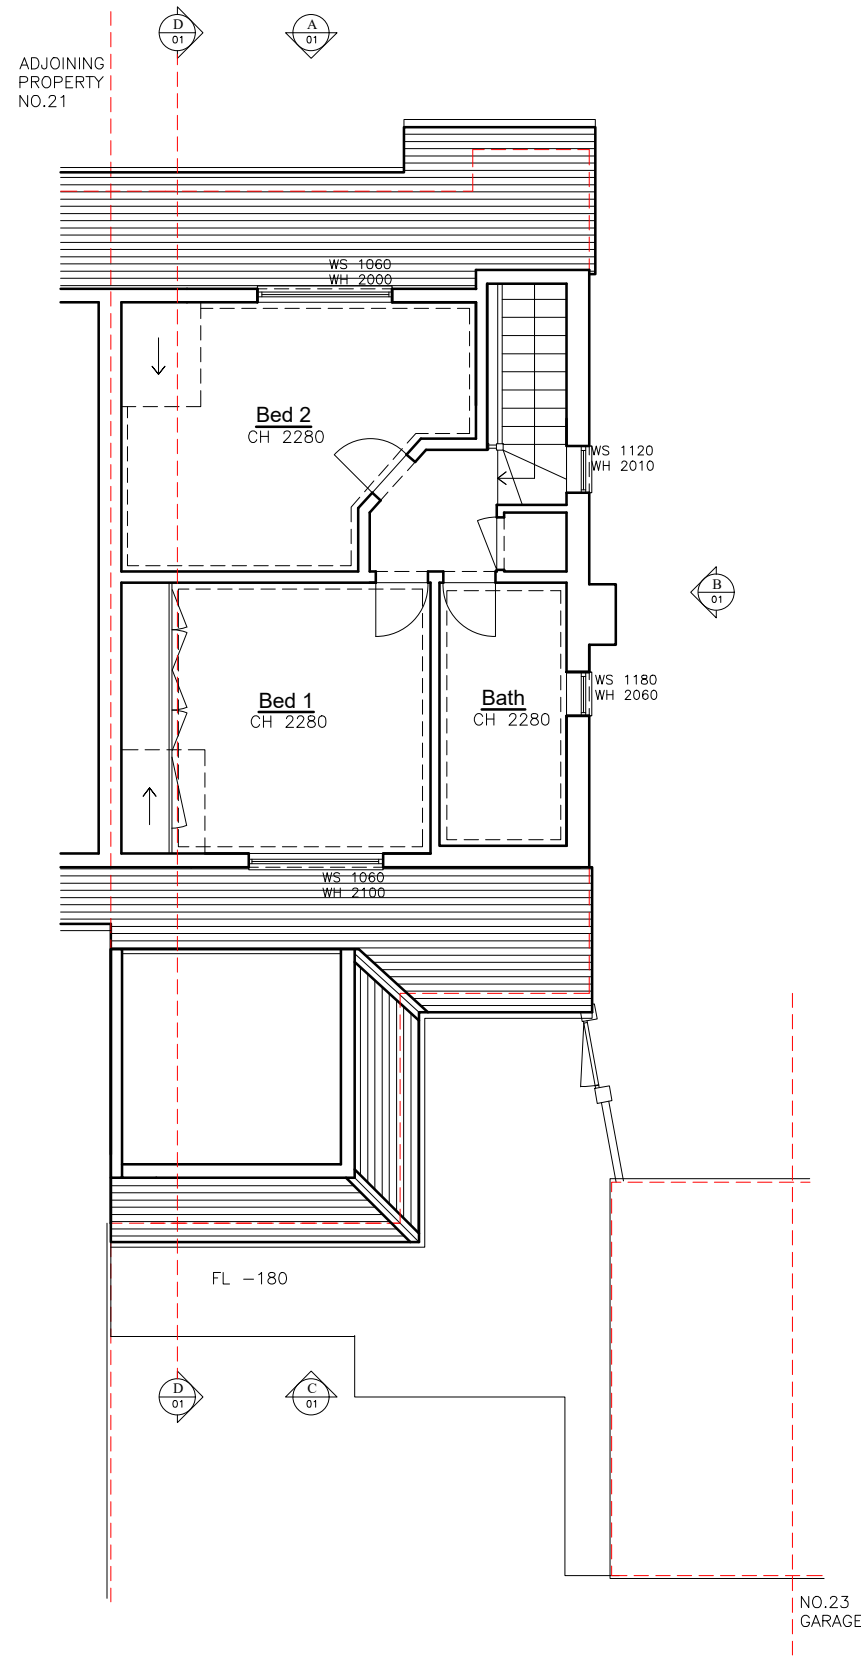


Existing First Floor Plan

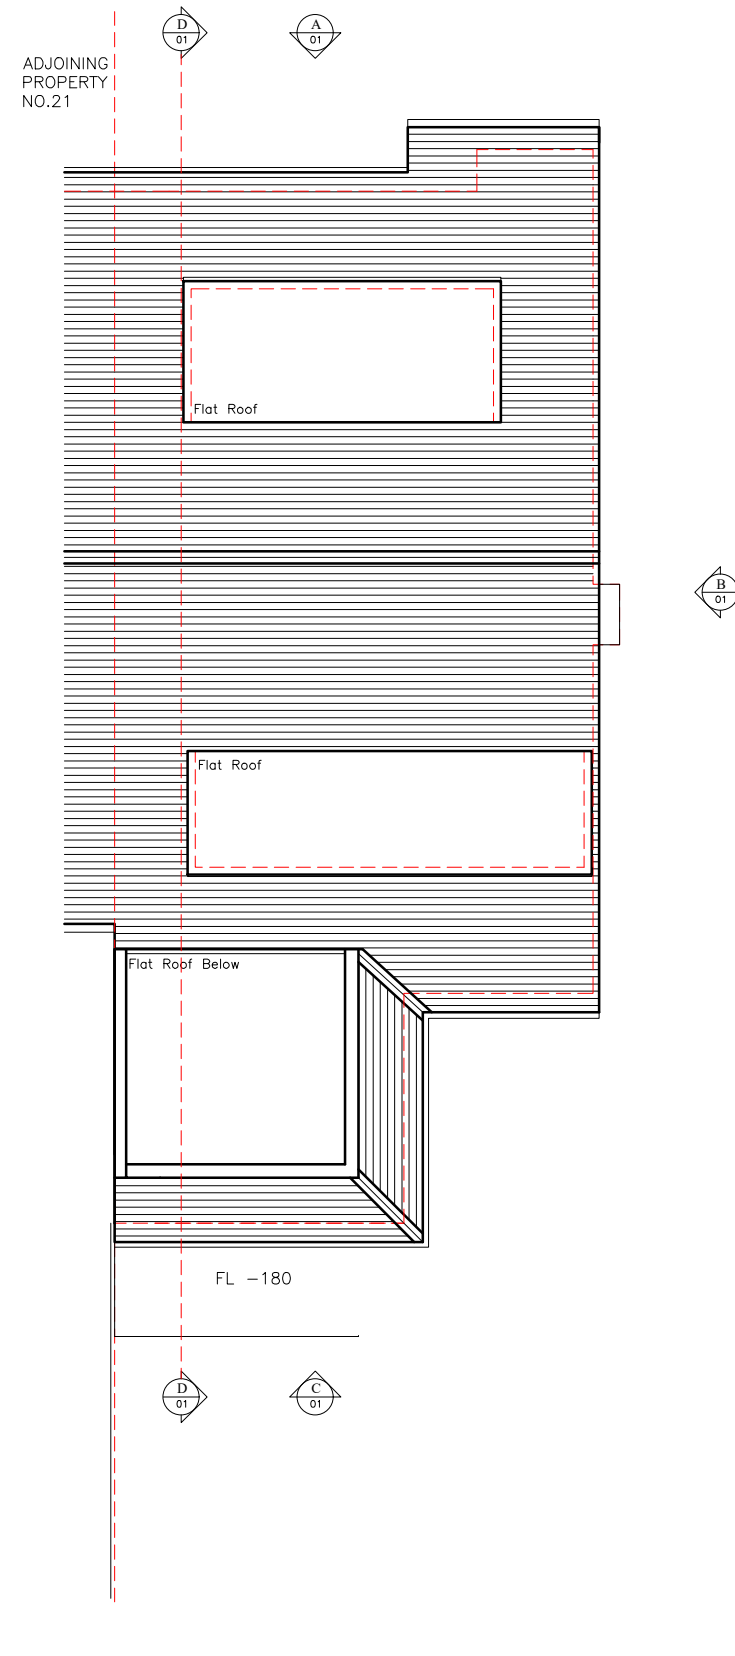

Existing Roof Plan



**LAWFUL DEVELOPMENT
DRAWING**

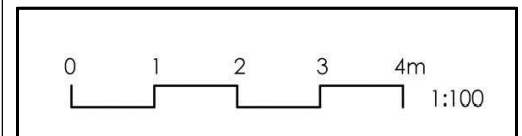

SARAH BREEZE RIBA

Client

Chani Battams

Project

22 Povey Close
Burgess Hill
West Sussex RH15 9TA

Title

Existing Floor Plans
& Roof Plan

Drawn by

SB

Checked by

CB

Scale

A3 @ 1:100

Date

24.09.25

Project no.

BA214

Dwg. no.

00

Revision

--

Prelim.