




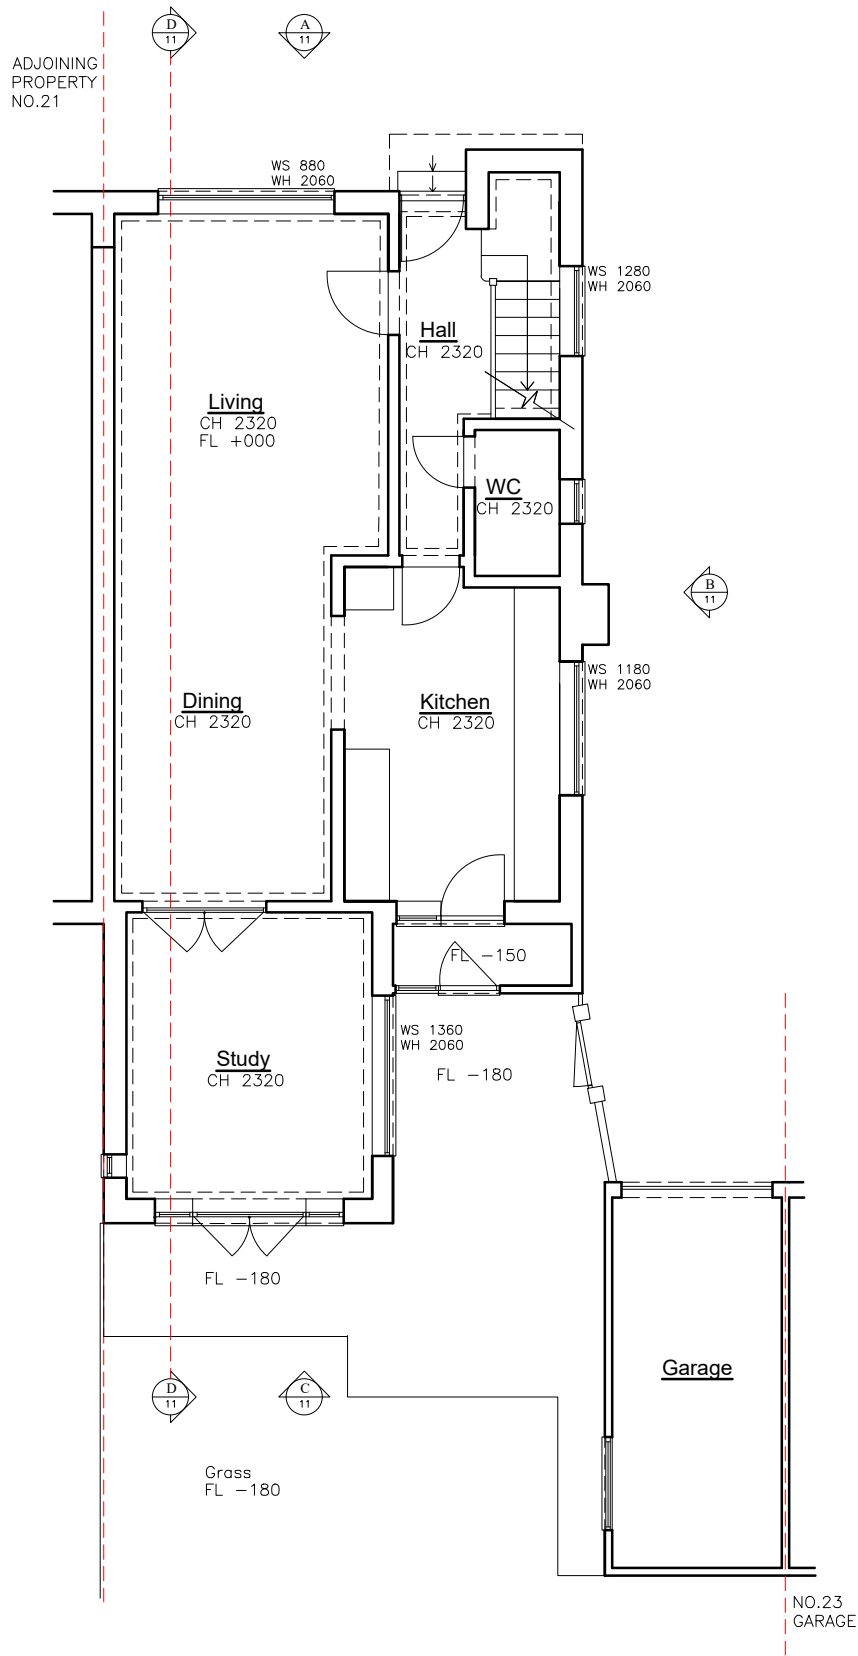

Proposed Ground Floor Plan

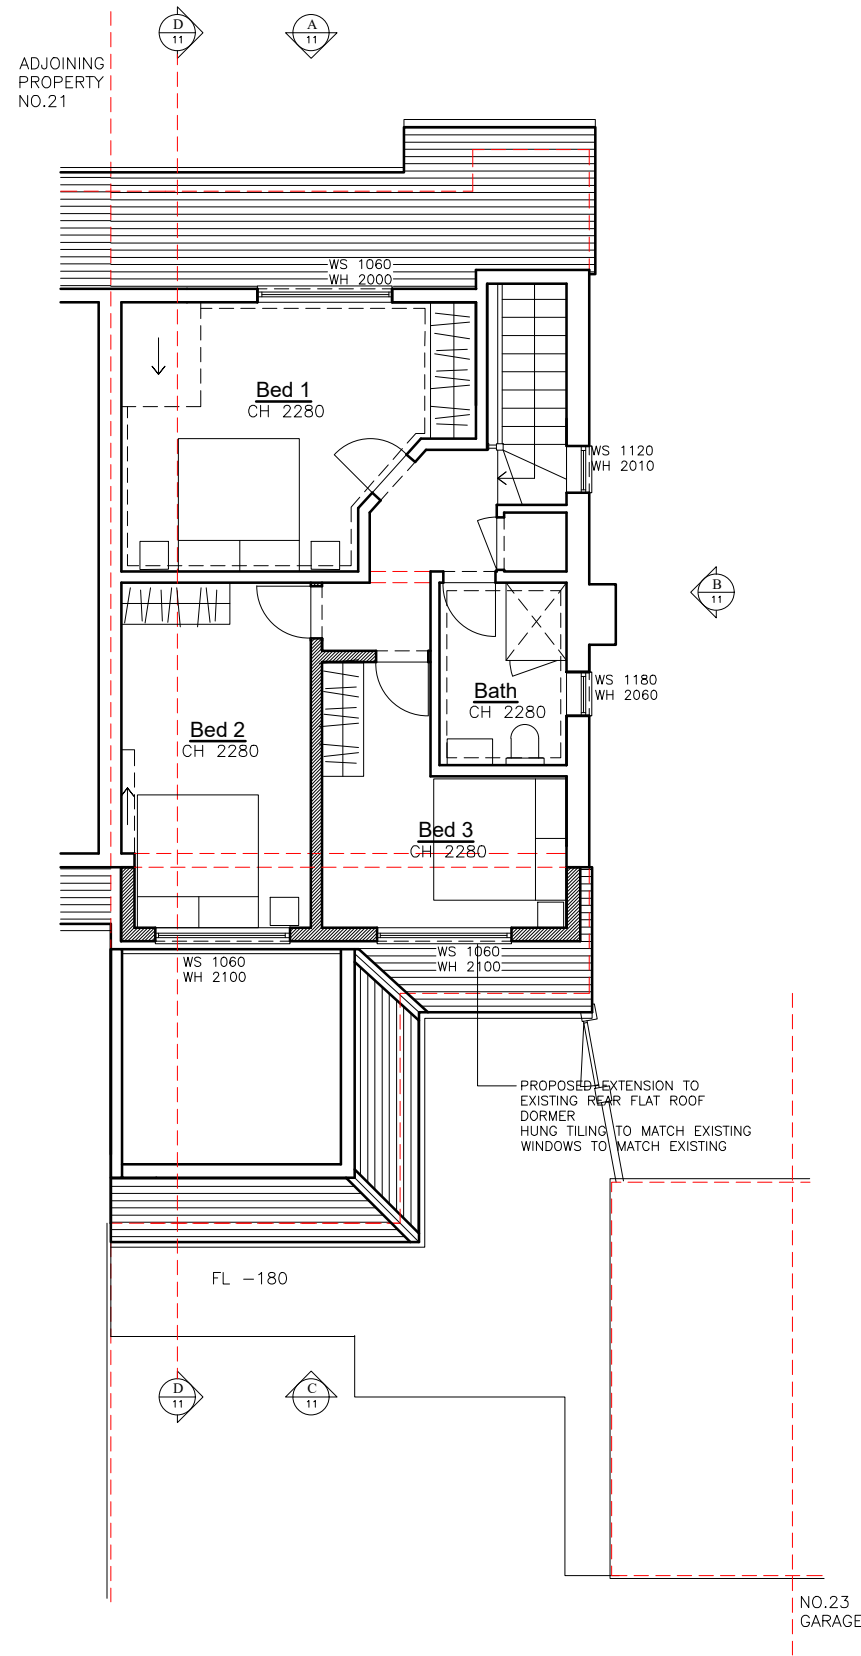

Proposed First Floor Plan

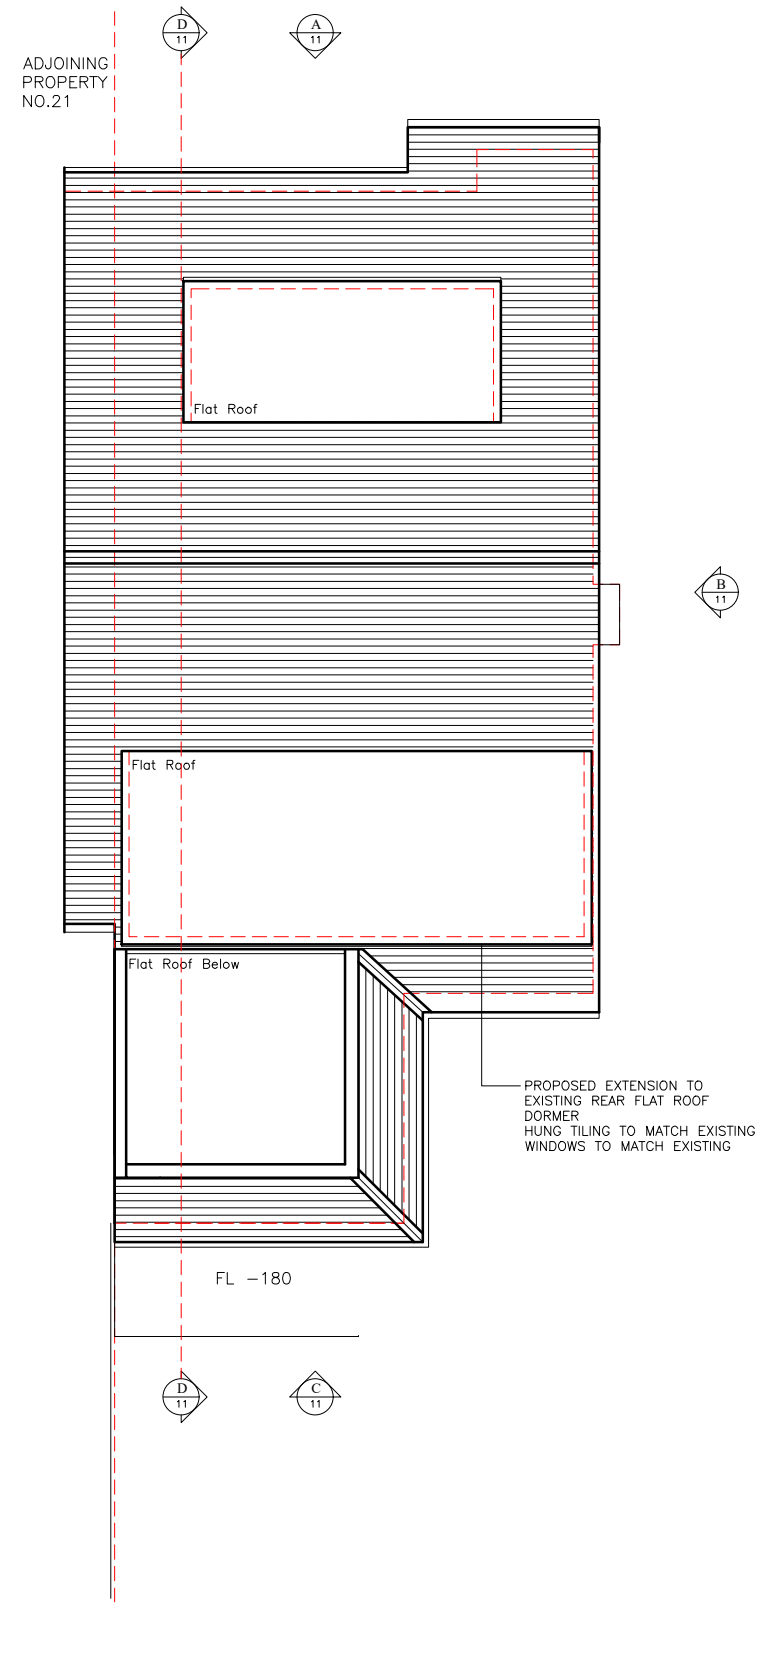


Proposed Roof Plan

PROPOSED DEMOLITION

PROPOSED NEW INTERNAL & EXTERNAL WALLS



LAWFUL DEVELOPMENT
DRAWING

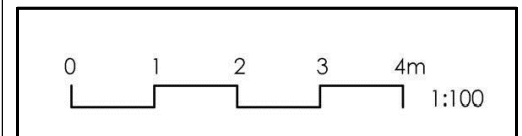

SARAH BREEZE RIBA

Client
Chani Battams

Project
22 Povey Close
Burgess Hill
West Sussex RH15 9TA

Title
Proposed Floor Plans
& Roof Plan

Drawn by
SB

Checked by
CB

Scale
A3 @ 1:100

Date
24.09.25

Project no.

Dwg. no.

Revision

Prelim.

BA214 10 --