



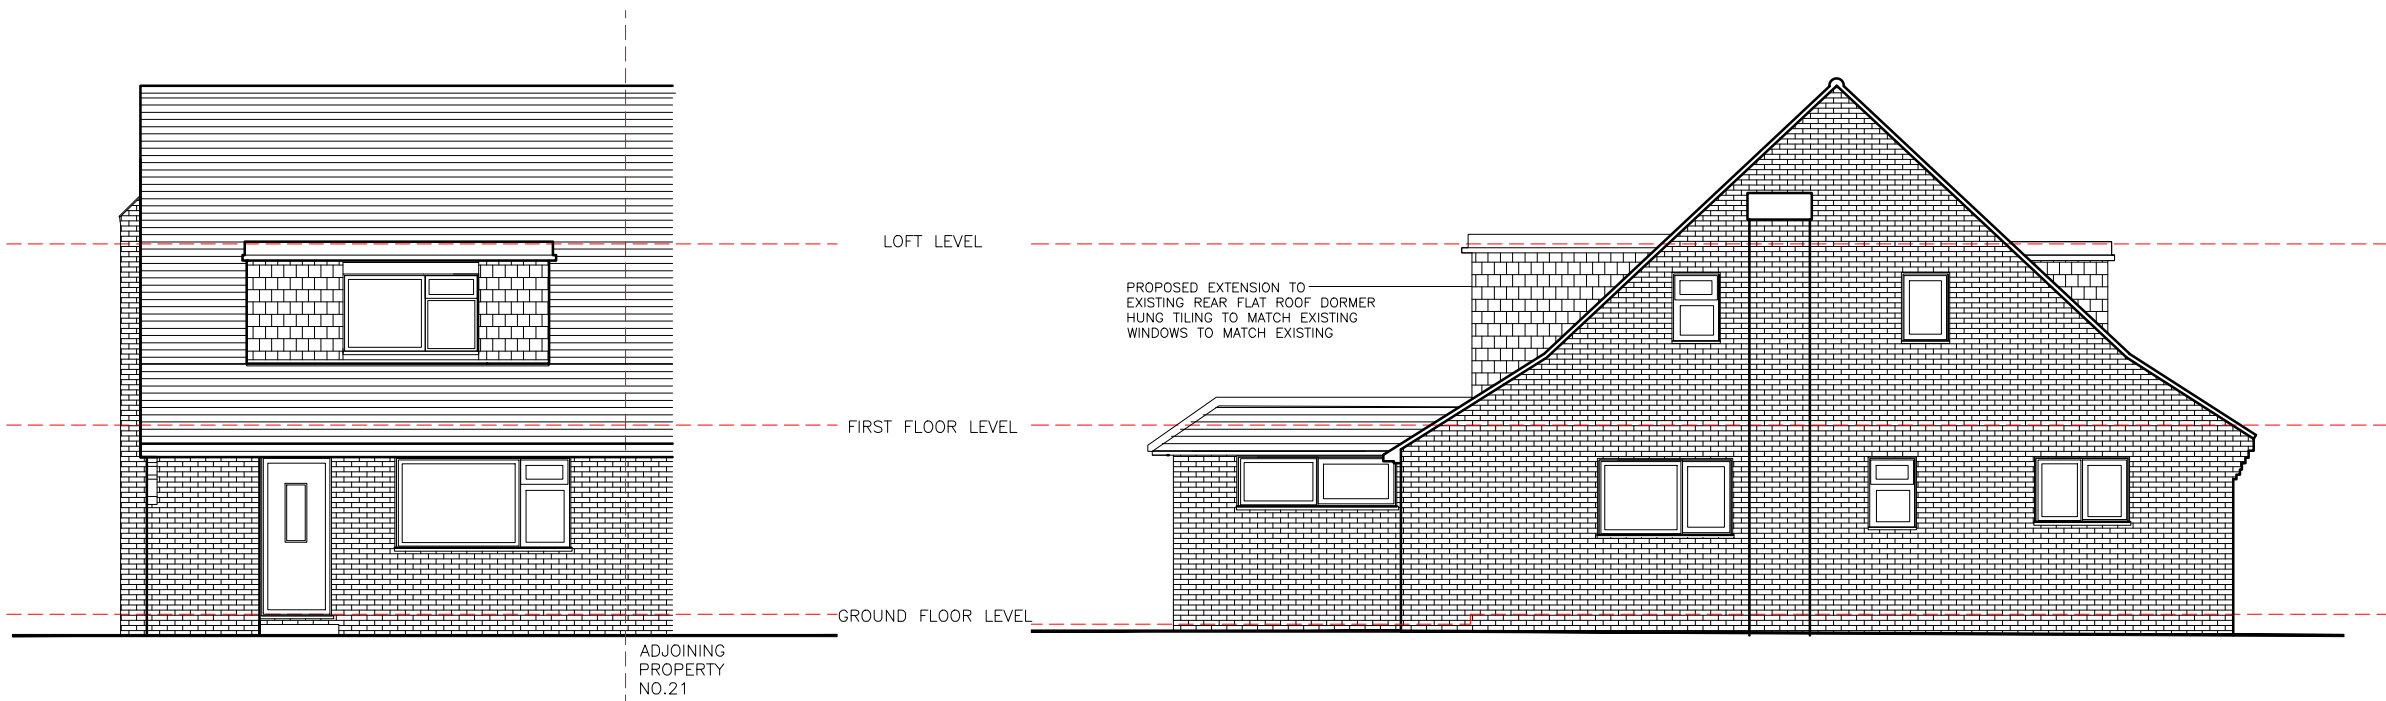

A) Proposed Front Elevation


B) Proposed Side Elevation

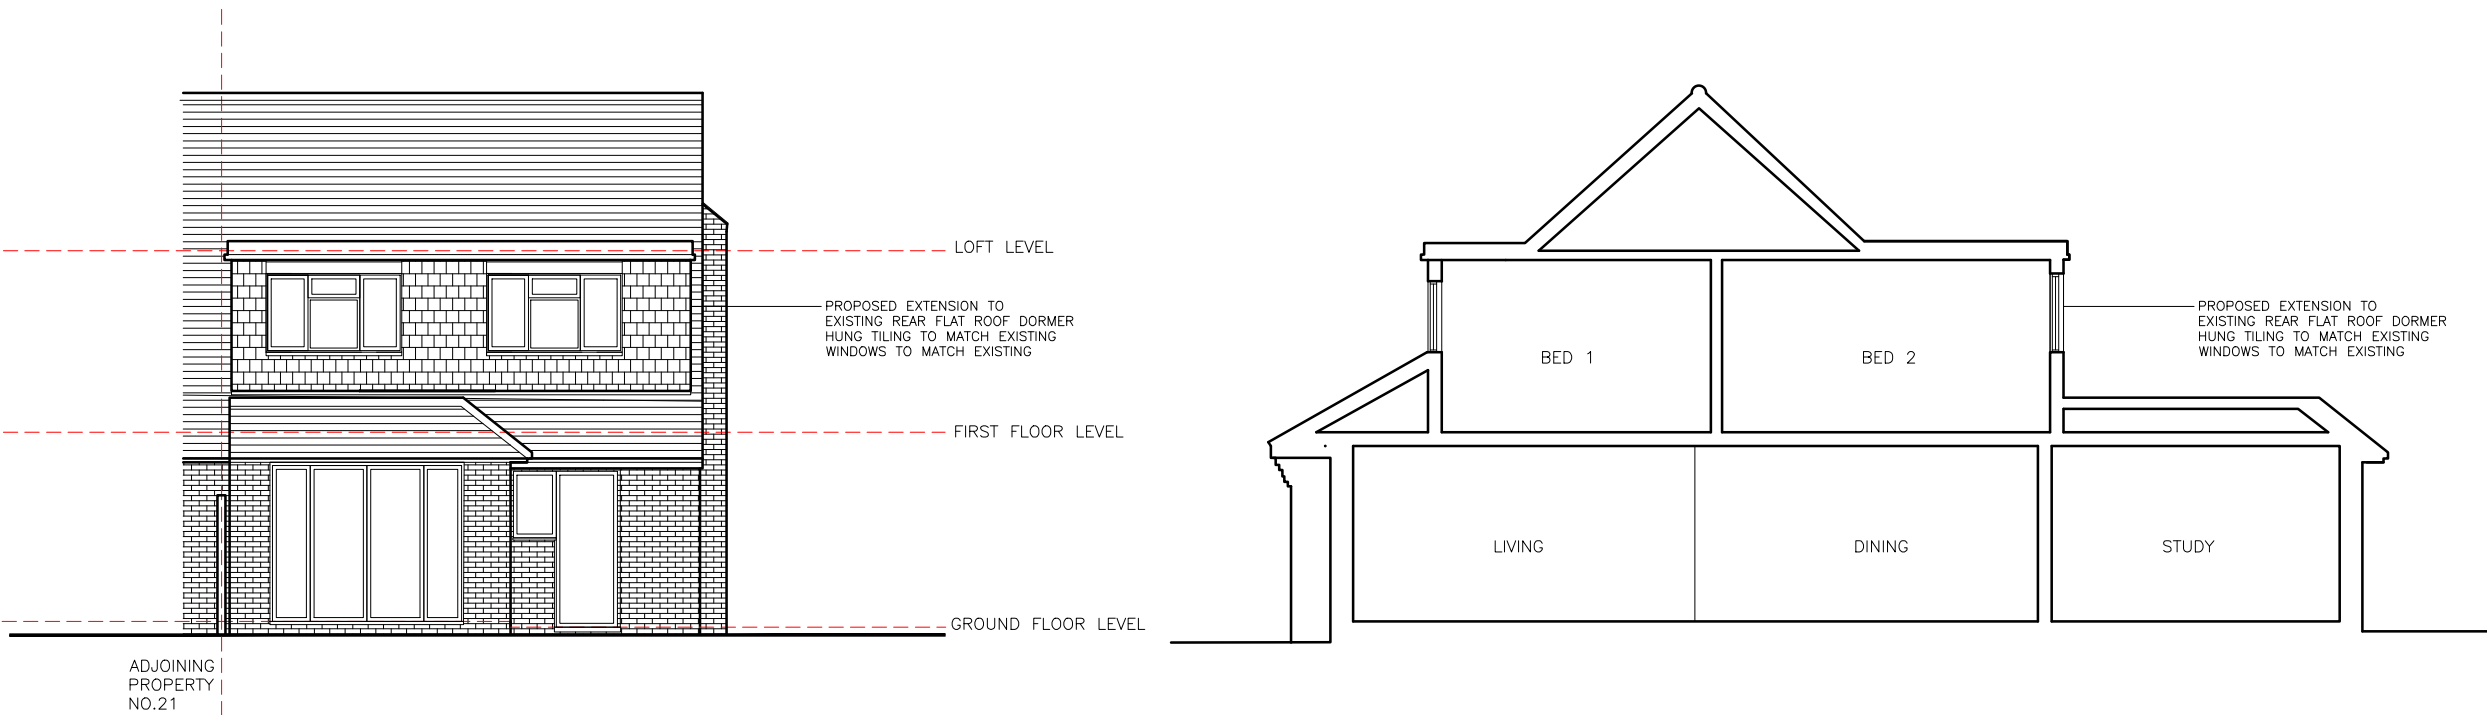

C) Proposed Rear Elevation

D) Proposed Section DD

LAWFUL DEVELOPMENT
DRAWING

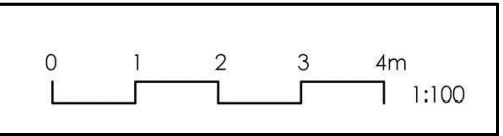

SARAH BREEZE RIBA

Client
Chani Battams

Project
22 Povey Close
Burgess Hill
West Sussex RH15 9TA

Title
Proposed Elevations
& Section

Drawn by
SB

Checked by
CB

Scale
A3 @ 1:100

Date
24.09.25

Project no.

Dwg. no.

Revision

Prelim.

BA214 11 --