




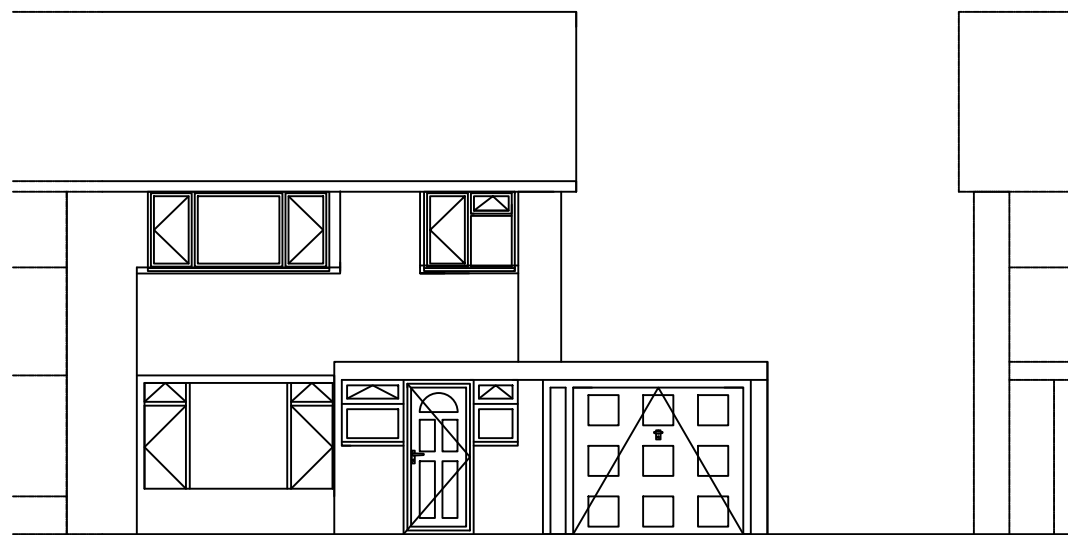


CURRENT FRONT ELEVATION

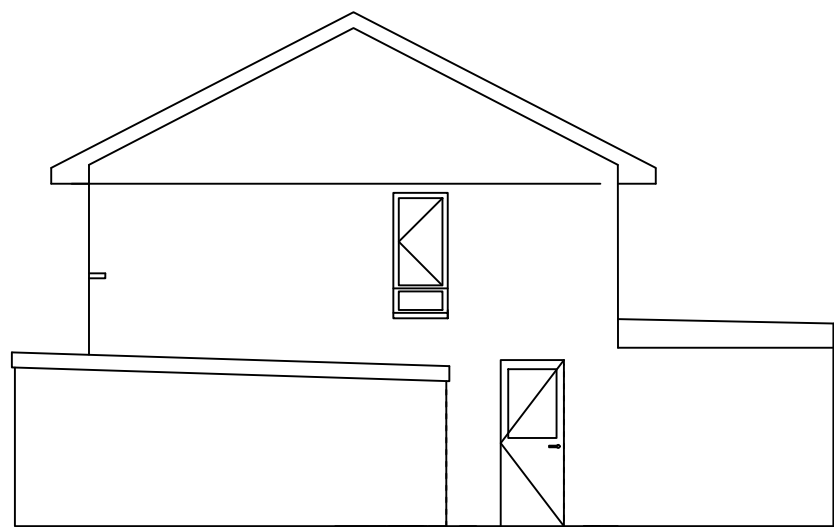


CURRENT SIDE ELEVATION

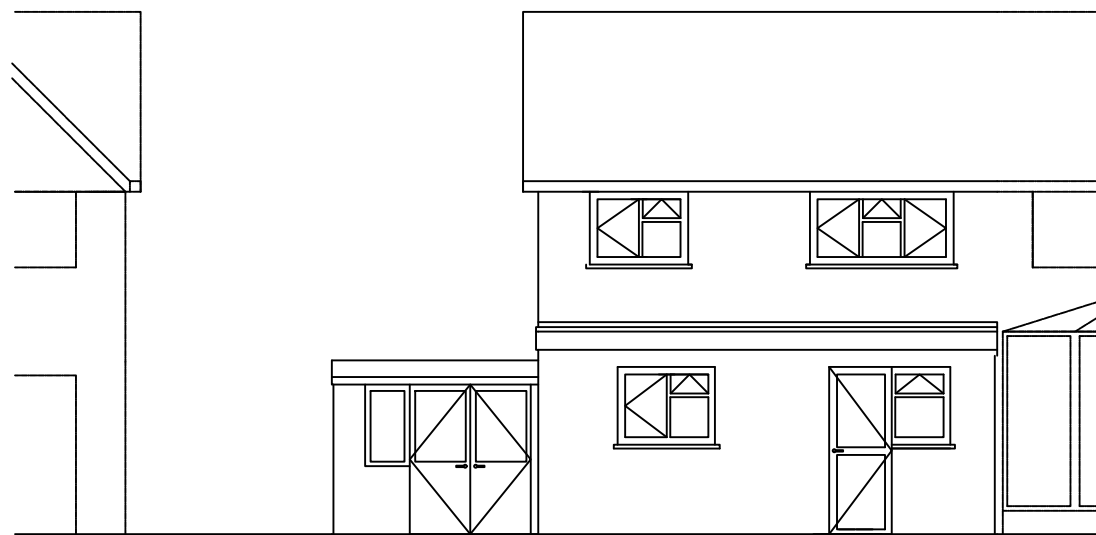


CURRENT REAR ELEVATION

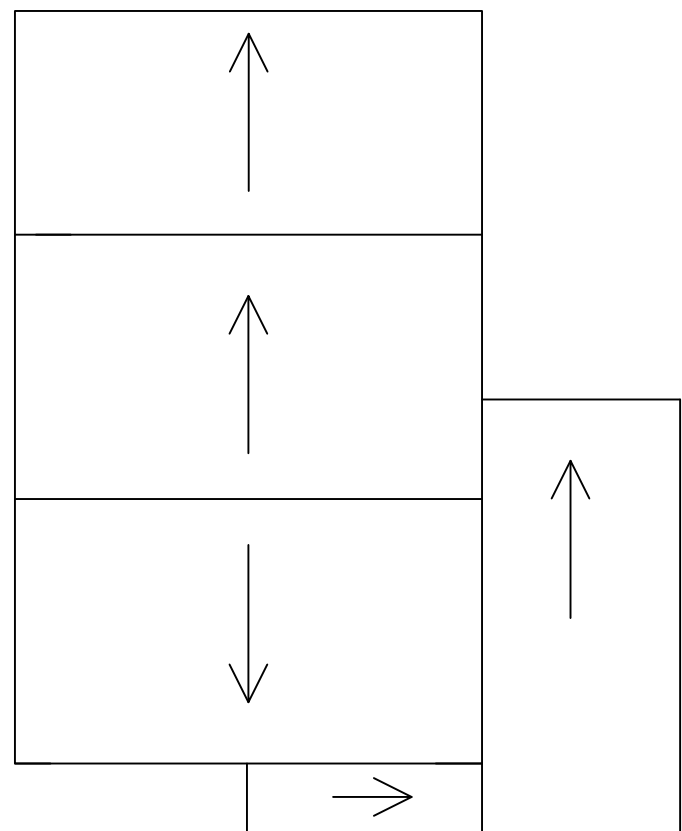


EXISTING ROOF PLAN

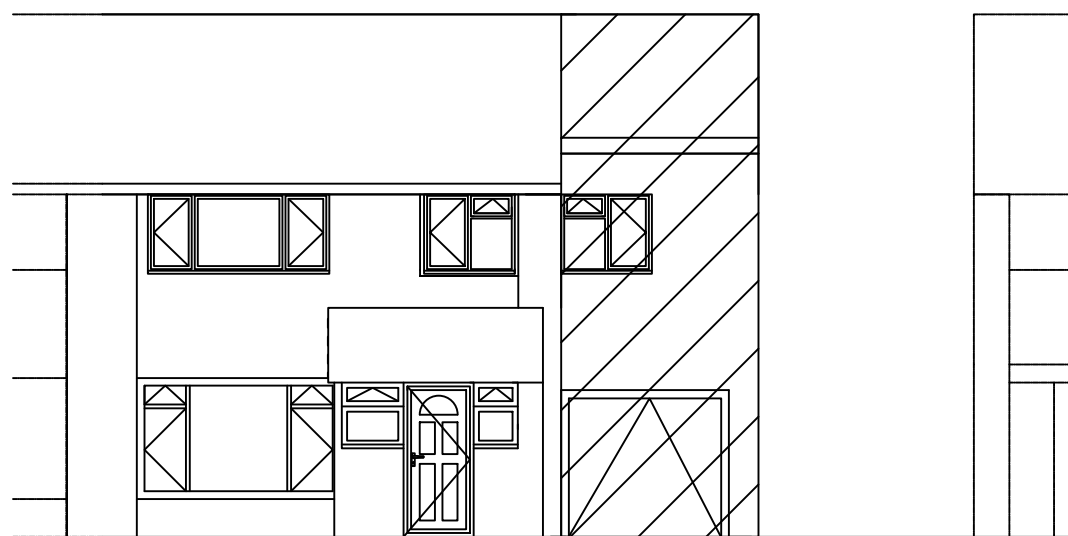


PROPOSED FRONT ELEVATION

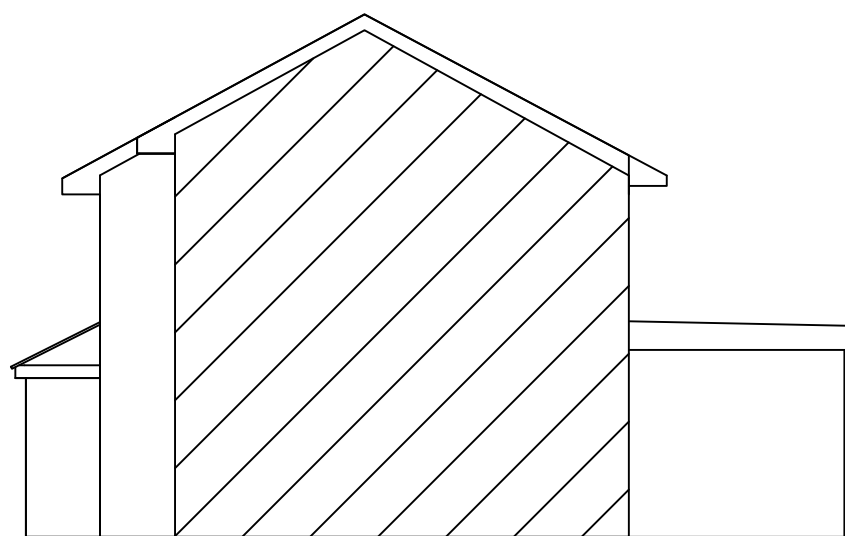


PROPOSED SIDE ELEVATION

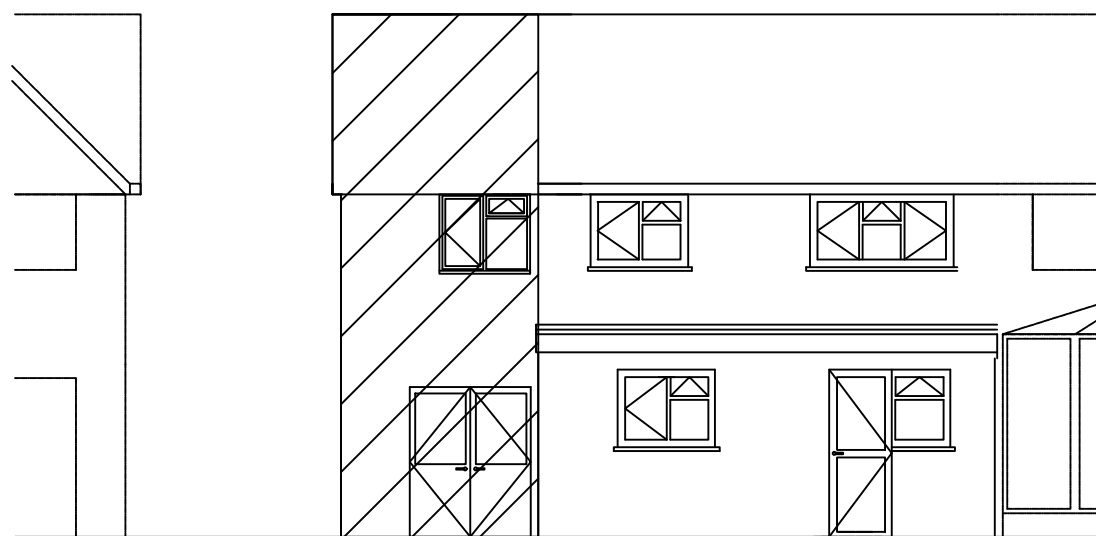


PROPOSED REAR ELEVATION

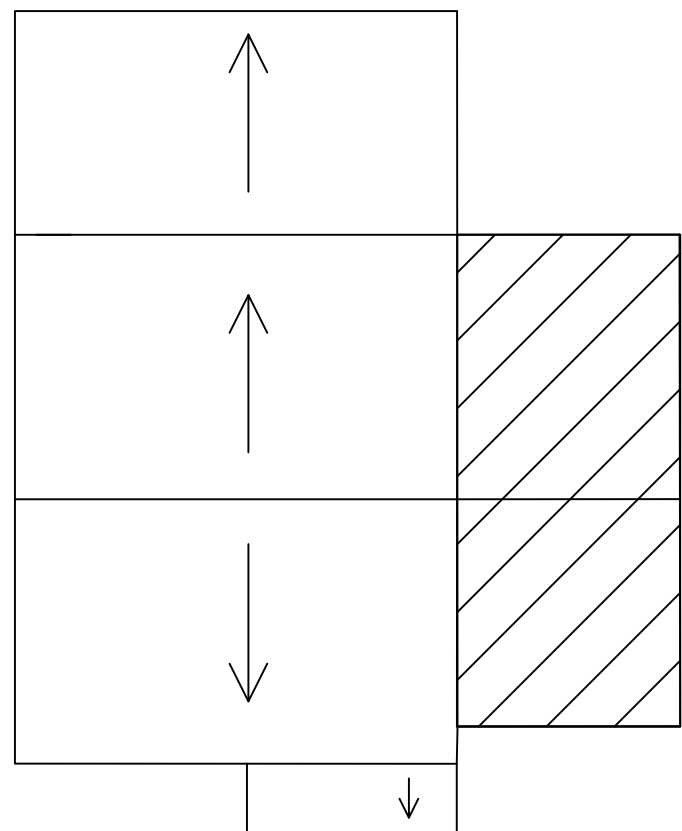


PROPOSED ROOF PLAN

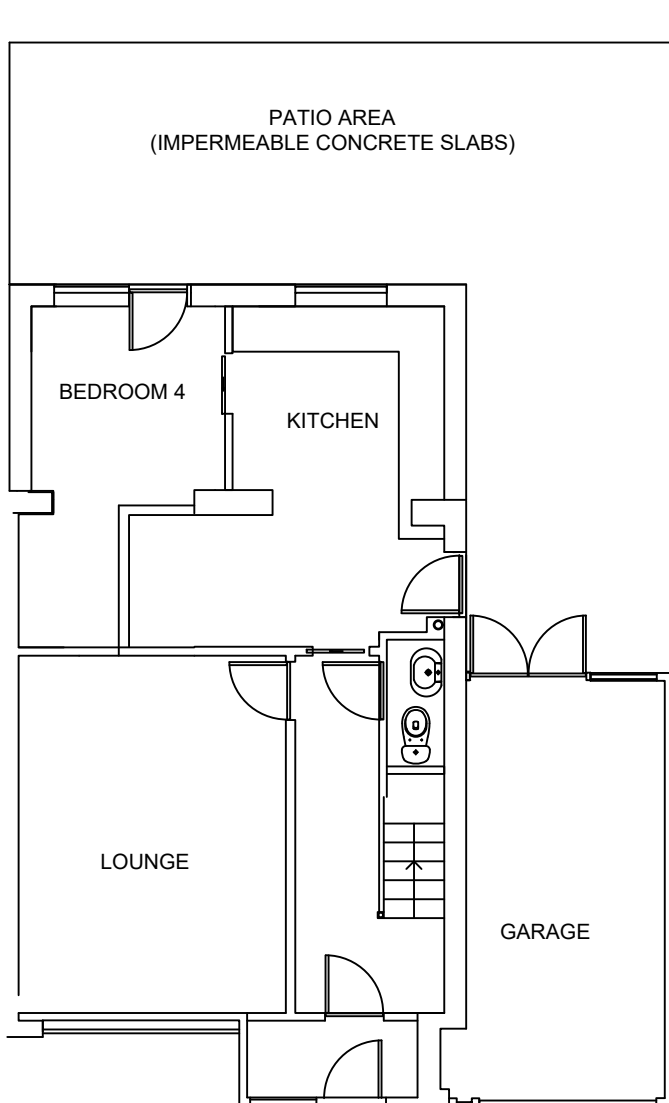


EXISTING GF PLAN

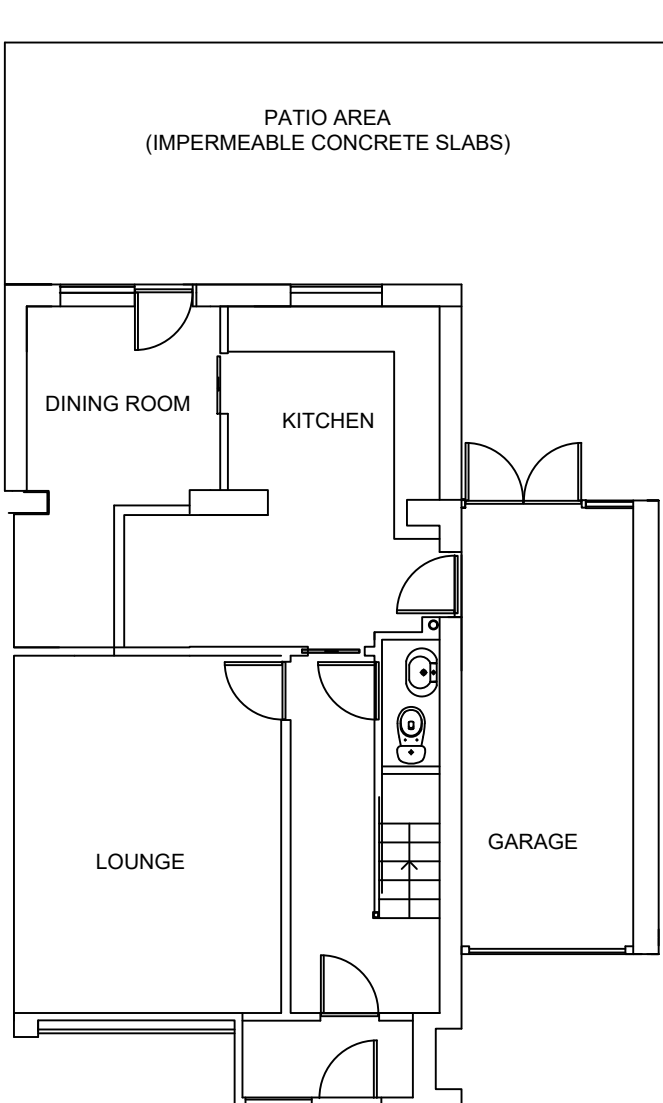


PROPOSED GF PLAN

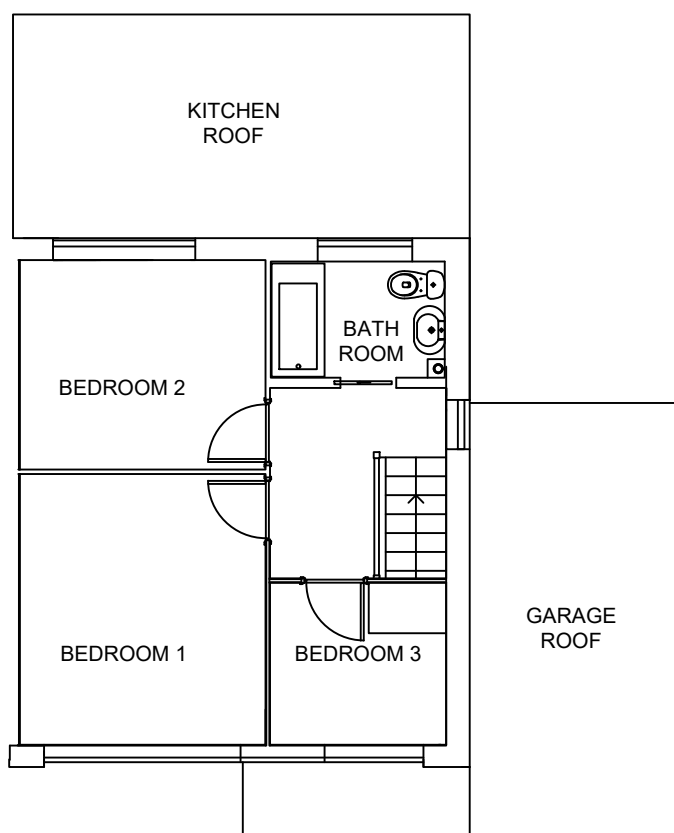

EXISTING FF PLAN

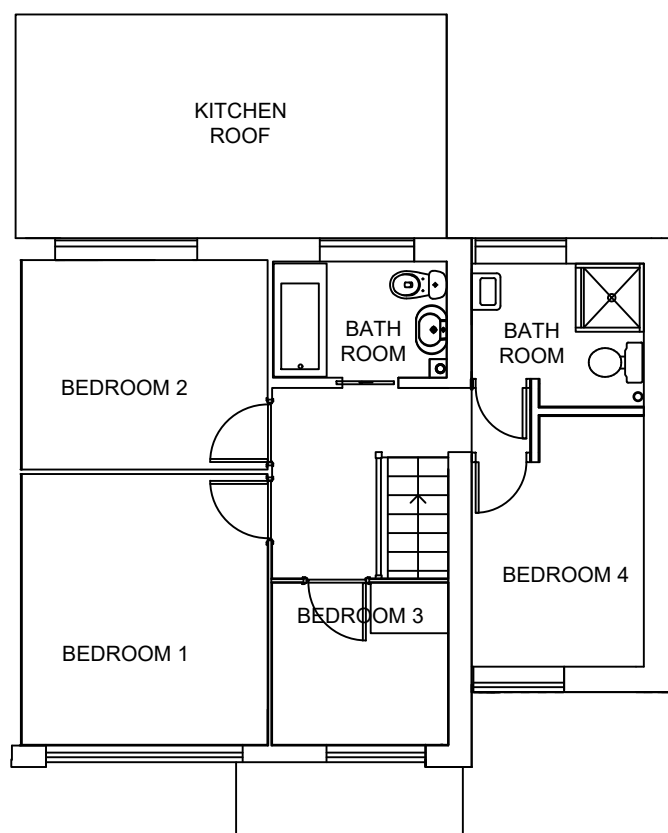

PROPOSED FF PLAN

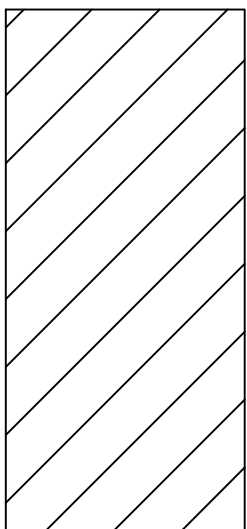

PROPOSED CONSTRUCTION

MATERIALS:
WALL - FACING BRICKWORK TO MATCH EXISTING
ROOF - CONCRETE INTERLOCKING TILES TO MATCH EXISTING

ISSUE E - 07/03/2026 - MAKE EXTENSION THE SAME FOOTPRINT AS THE GARAGE AND ADD PATIO AREA DETAIL			
ISSUE D - 25/02/2026 - SHORTEN EXTENSION, REMOVE BEDROOM 5			
ISSUE C - 25/01/2026 - REMOVE DOWNSTAIRS ROOM BEHIND GARAGE AND JUST LEAVE A COVERED SPACE			
ISSUE B - 25/10/2025 - CORRECT WINDOW POSITIONS, FIRST FLOOR ROOF DETAILS			
ISSUE A - FIRST ISSUE			
EXISTING AND PROPOSED PLANS	37 MEADOW LANE BURGESS HILL WEAST SUSSEX RH15 9HZ		SCALE : 1:100 @ A1
			DATE : 18/04/2025
			DRAWN : P.STACEY
			SHEET No 1/1
		DAWING NUMBER	37_EP
		REVISION	E