


Copyright: All rights have been asserted under the Design, Patents, & Copyright Act 1988. This drawing shall not be reproduced without the prior approval of EDGEWAY ARCHITECTURE LIMITED.
Contractor to CHECK all dimensions & report any discrepancies. All works and materials used are to fully comply with ALL standards as required by the relevant Trade Associations, British Standards, Codes of Practice, Manufacturers Specifications (BBA Certification, etc). All works to be carried out fully in accordance with any Engineer's Calculations, Details, & Instructions, as and where applicable.




Rear Elevation 1/100




Side Elevation 1/100

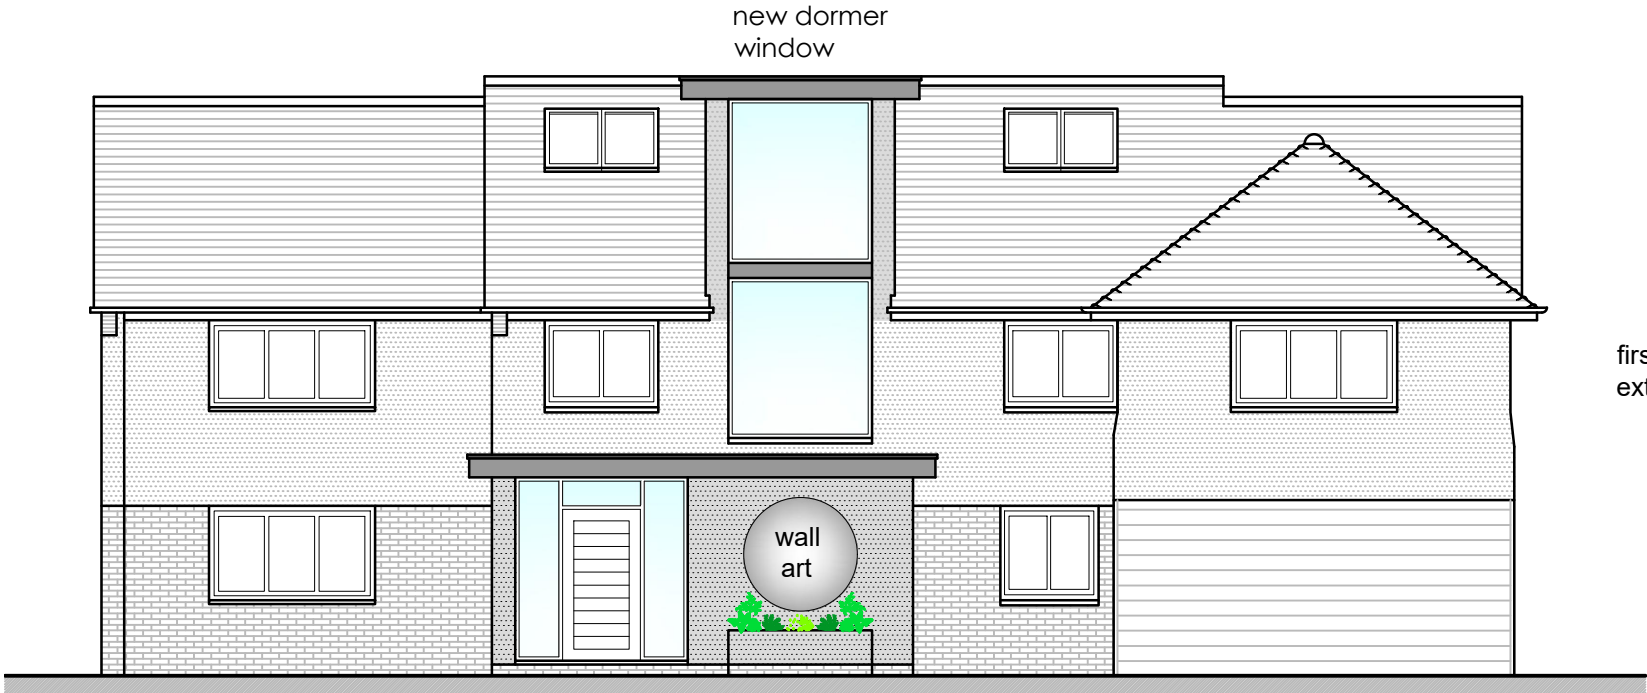


Front Elevation 1/100

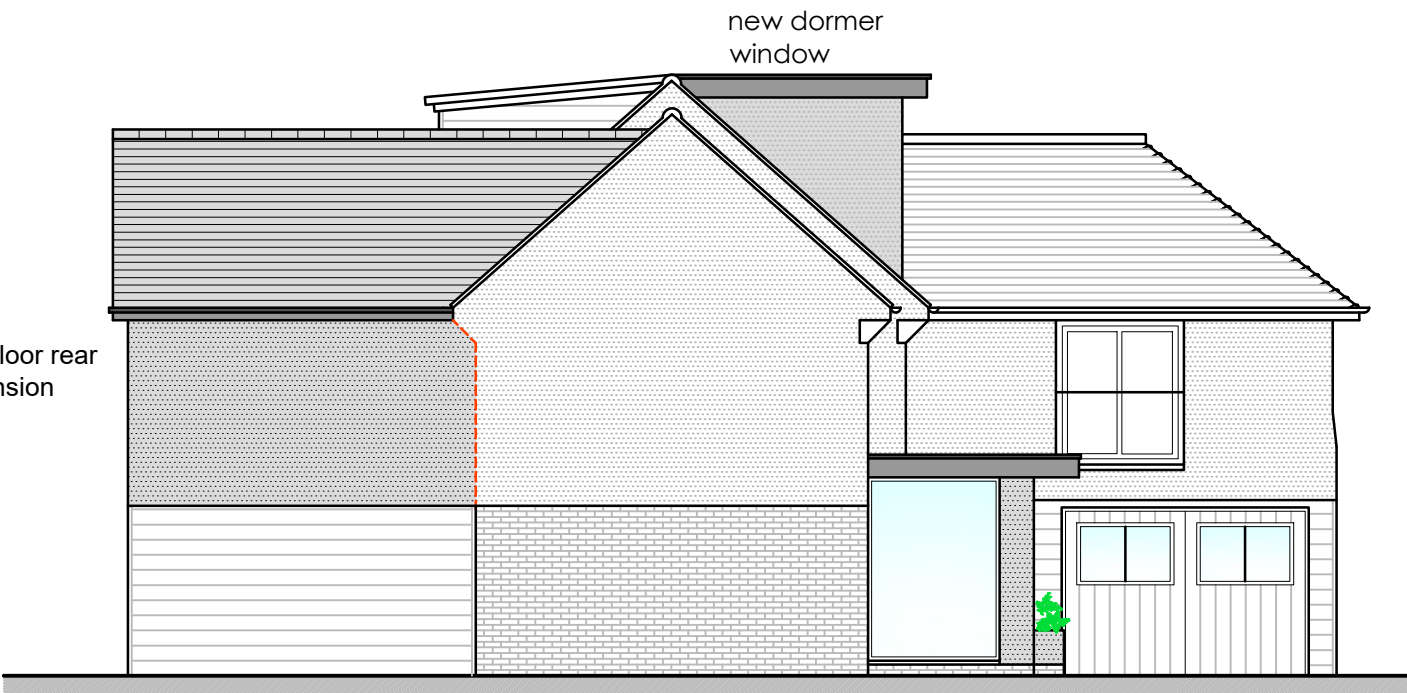


Side Elevation 1/100

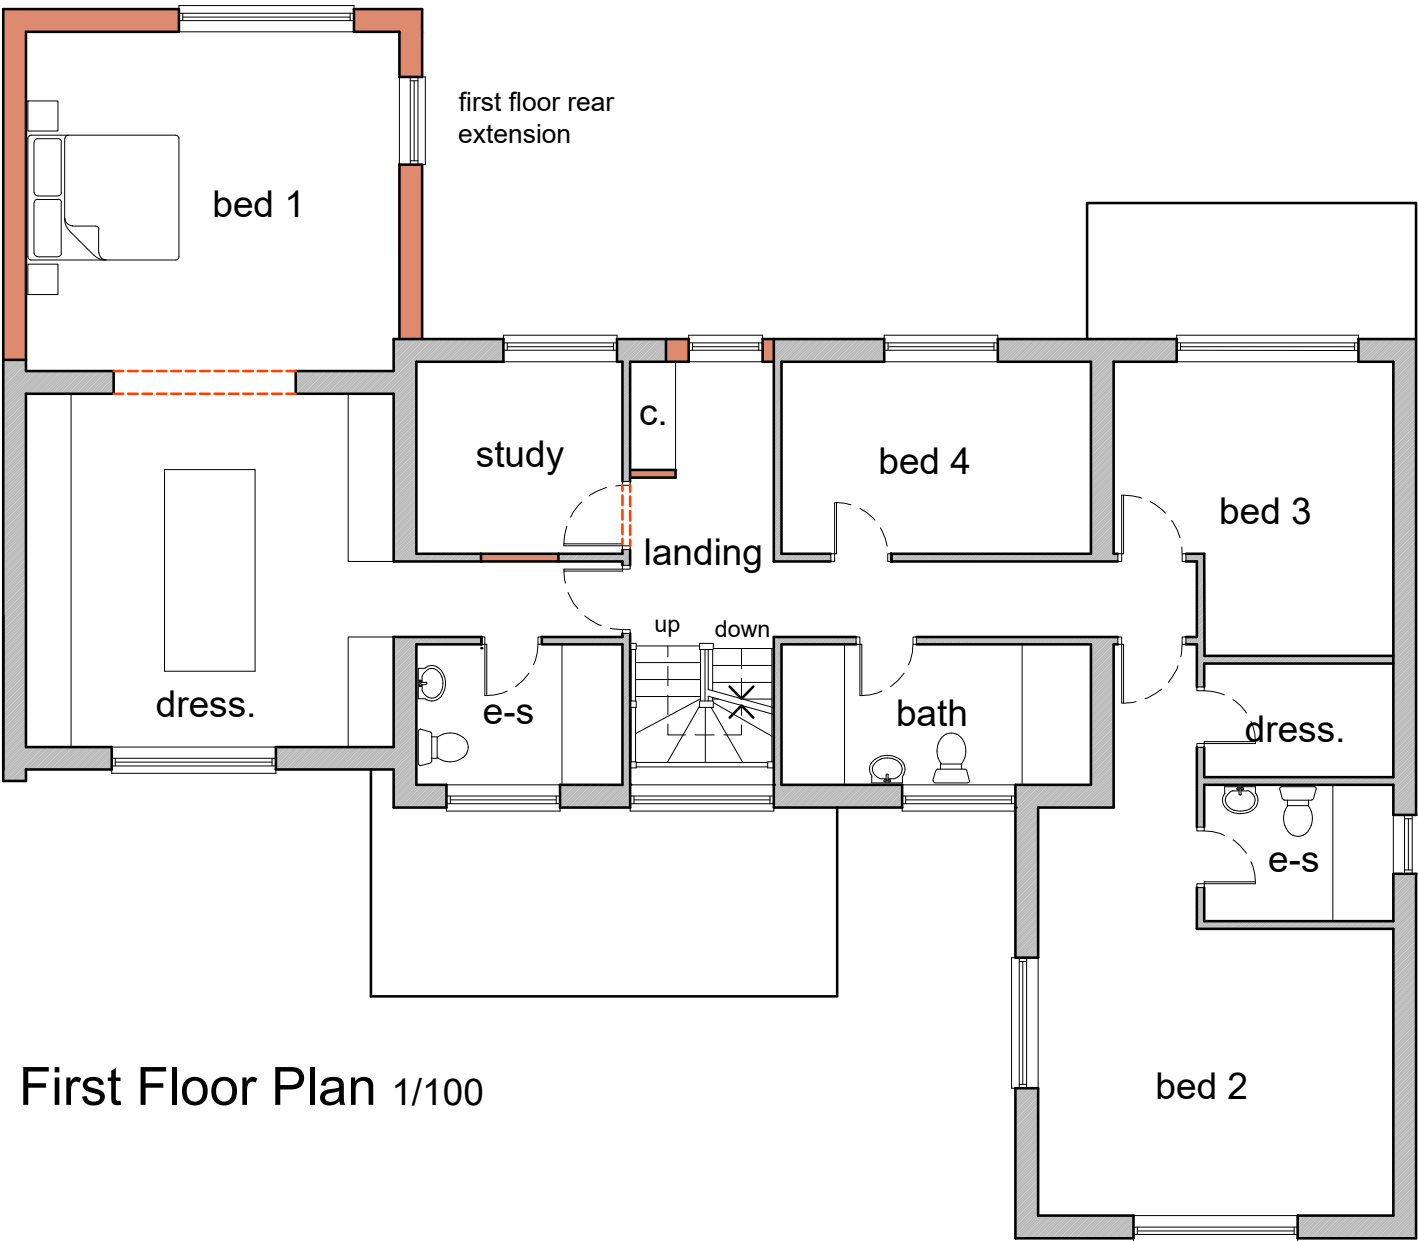



First Floor Plan 1/100

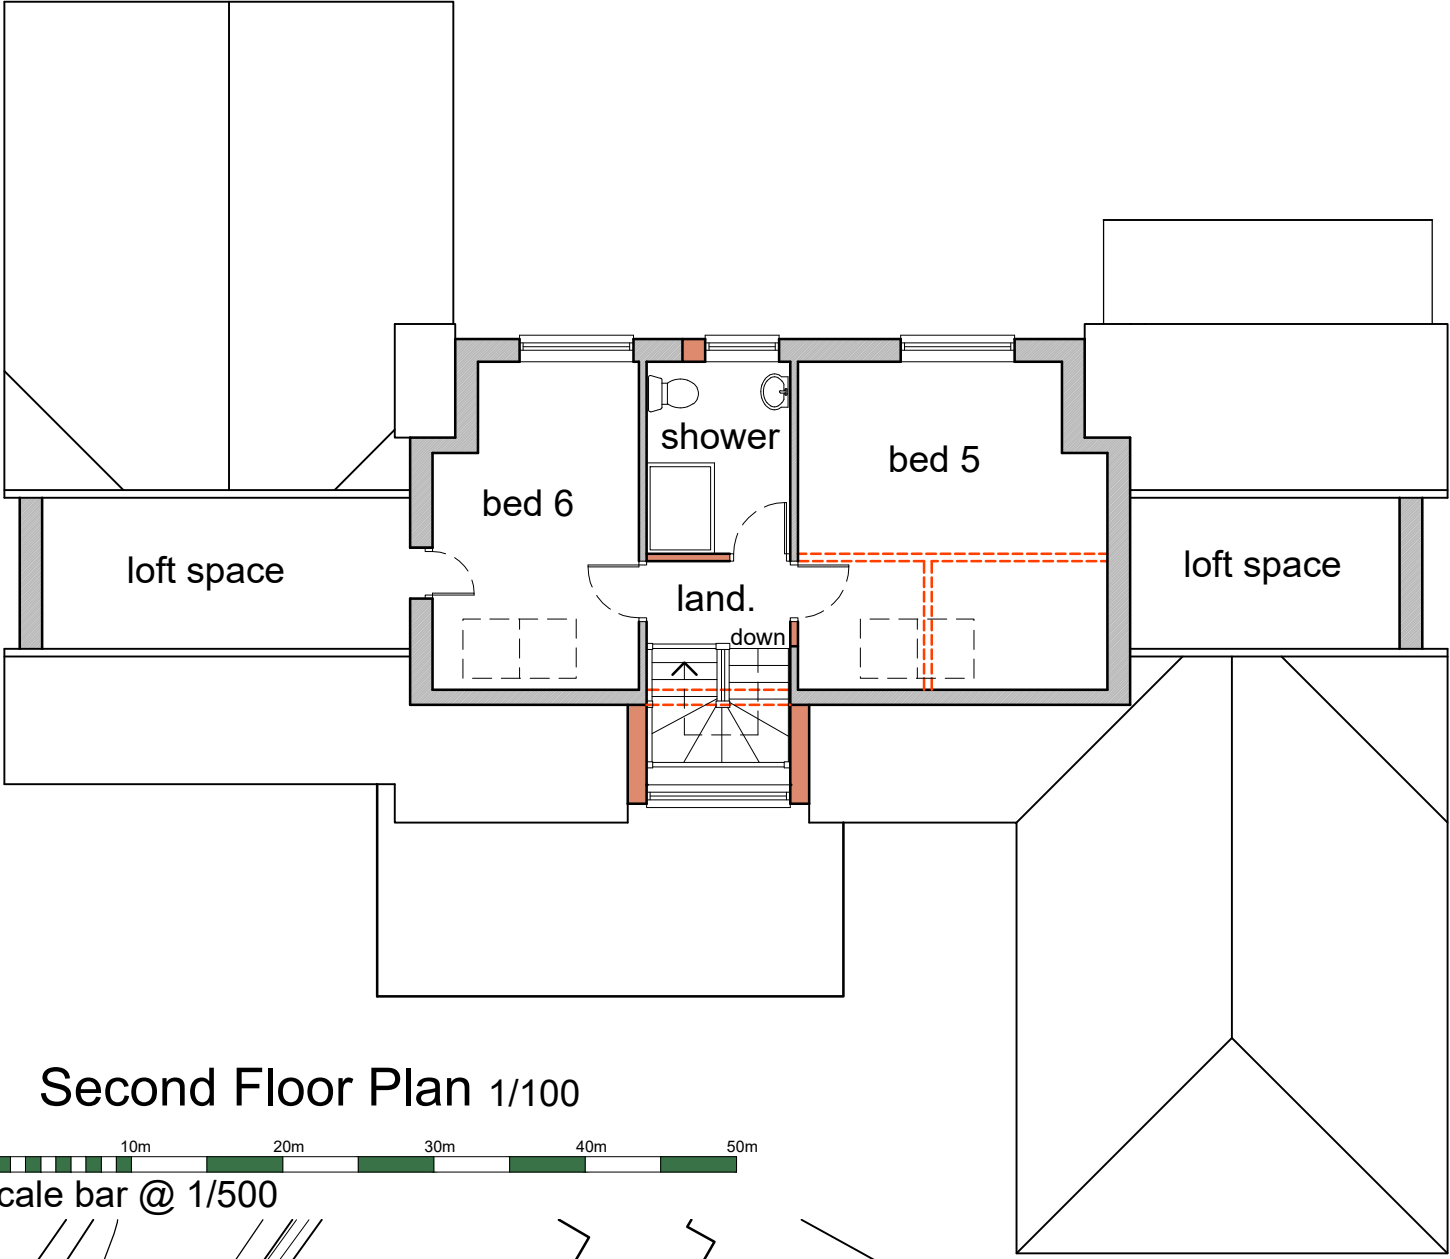

Second Floor Plan 1/100

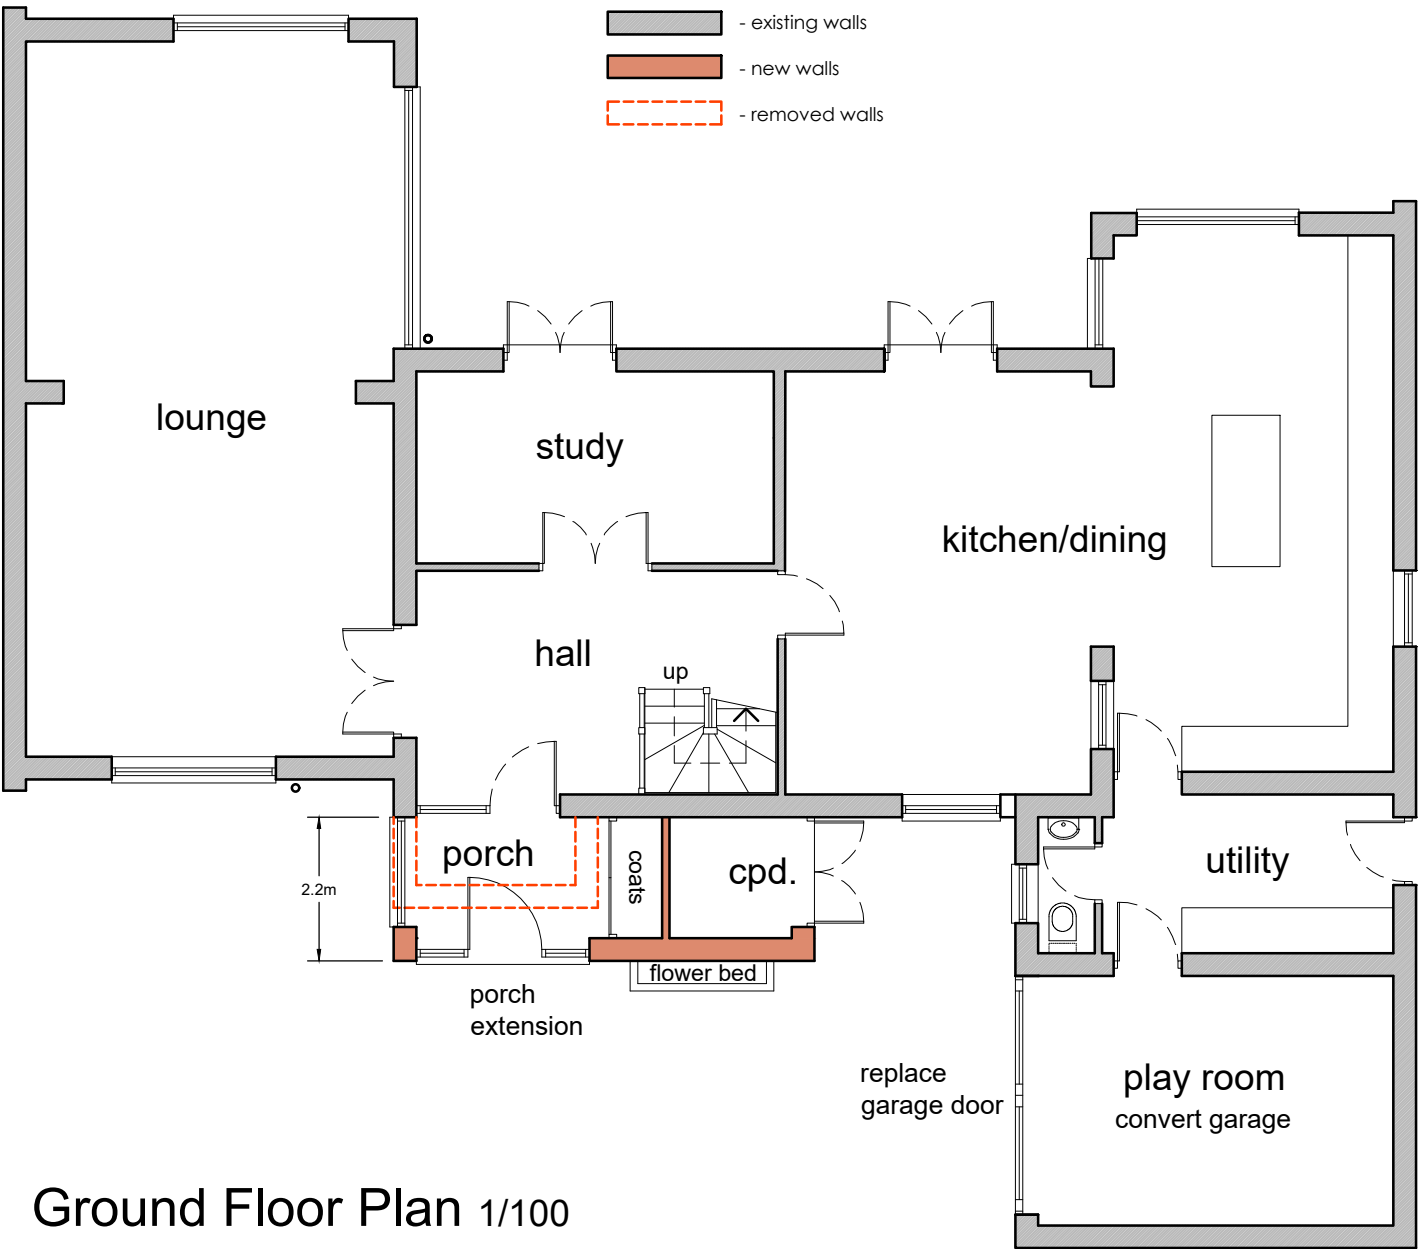

Ground Floor Plan 1/100

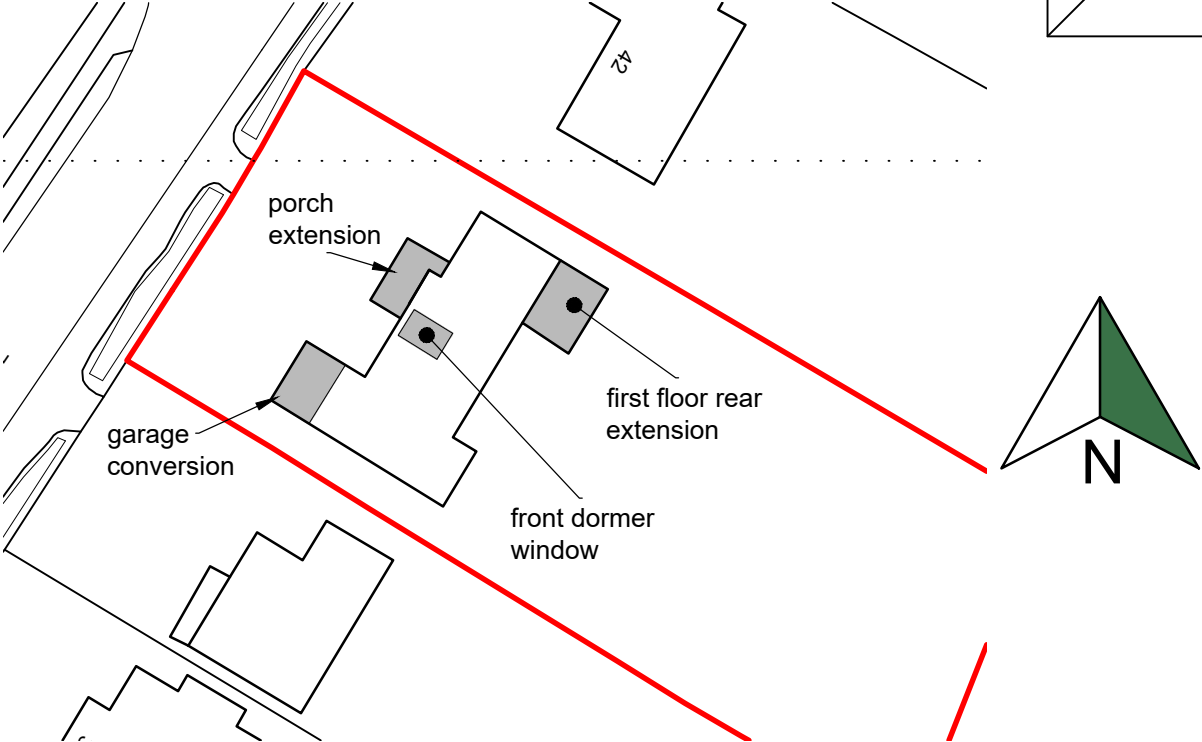 

Block Plan 1/1250

PROJECT
Proposed New Porch and First Floor Rear Extension at
40, Gander Hill, Haywards Heath, West Sussex, RH16 1QX

DRAWING TITLE
Proposed Plans
& Elevations

PROCEDURE
PLANNING

CLIENT
Mr. & Mrs.
Payne

SCALE
As shown
@ A2

DATE
Feb. 2025

DRAWN BY
CRS

DRAWING NO.
EA0147/PL2

REVISION
C

Edgeway Architecture Limited, 66, New Road, Uckfield, East Sussex, TN22 5SX
Tel: 07799 472949 / Email: chris@edgewayarchitecture.co.uk

Rev. C. - Gable window to rear elevation removed. - 18.03.25
Rev. B. - Amended to clients recommendations. - 16.10.25
Rev. A. - Amended to clients recommendations. - 06.10.25