



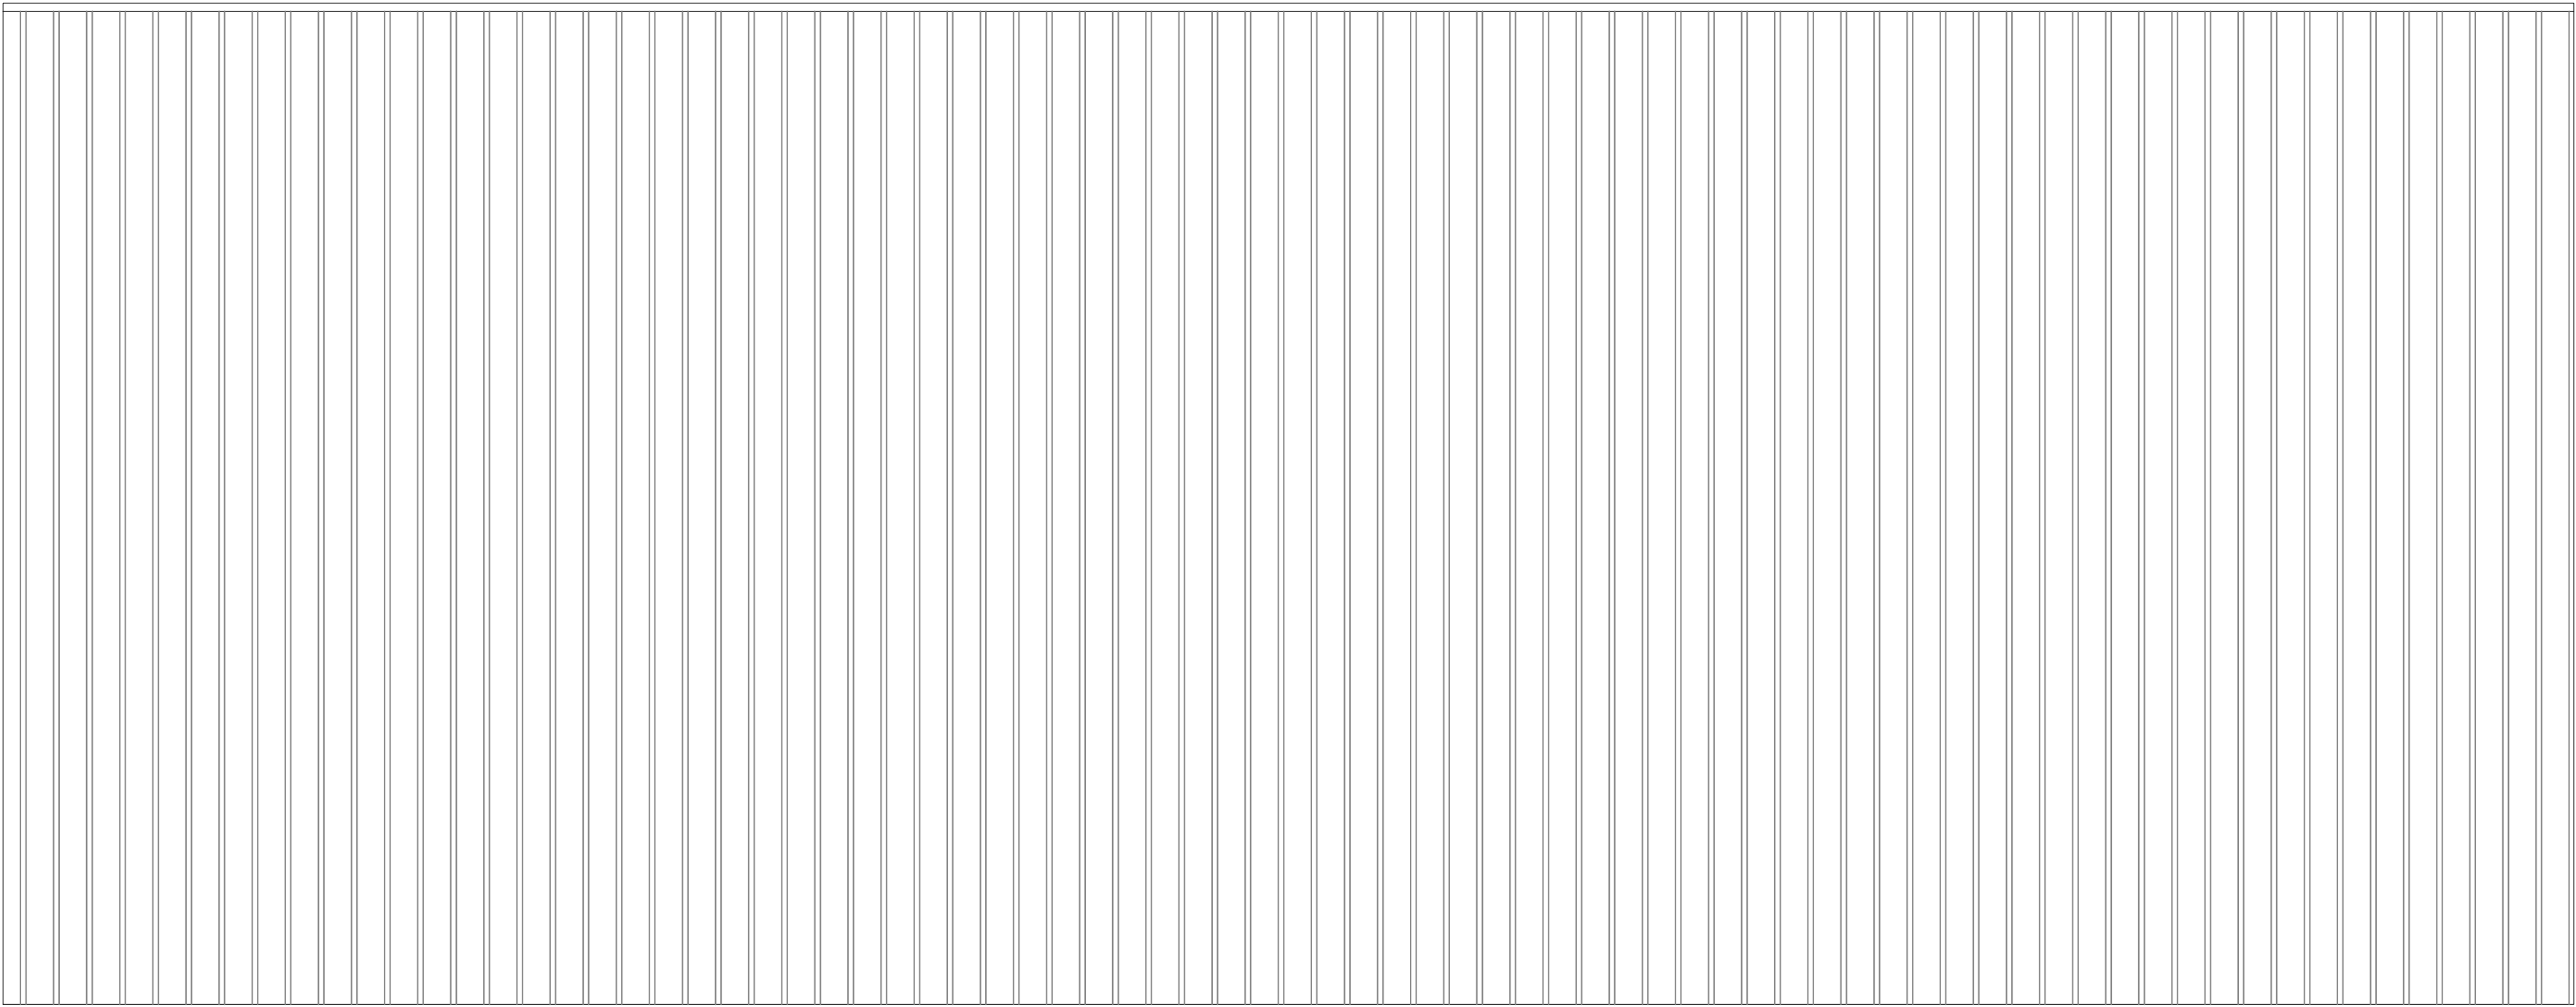

Commercial unit Roof Plan 1:100



First/Mezzanine Floor Plan 1:100

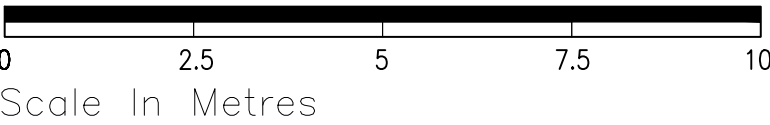

B	12.3.26	site address changed to suit Planning Officer's suggestion
A	22.1.26	amendments to title page
rev.	date	comment
amendments		
k aarchitects		
client	Mr & Mrs W. Robbins	
job	Land North of Wishing Wells Farm Shop to mixed commercial use	
drawing number	304.PL.03/B	
drawing title	Proposed Commercial unit First floor layout and roof plan	
date	Jan.'26	scale/original sheet size
		1:100
		RIBA work stage
		3
Do not scale off drawing Check all dimensions on site before at work is commenced All goods materials workmanship to conform with current building regulations BS5 and COTPS © Copyright K A Architects Ltd		
K A architects limited 27 Penland Road Haywards Heath West Sussex BN16 1PJ		
K A architects limited 27 Penland Road Haywards Heath West Sussex BN16 1PJ		
Company No. 6538501 Registered Office 27 Penland Road Haywards Heath BN16 1PJ		